


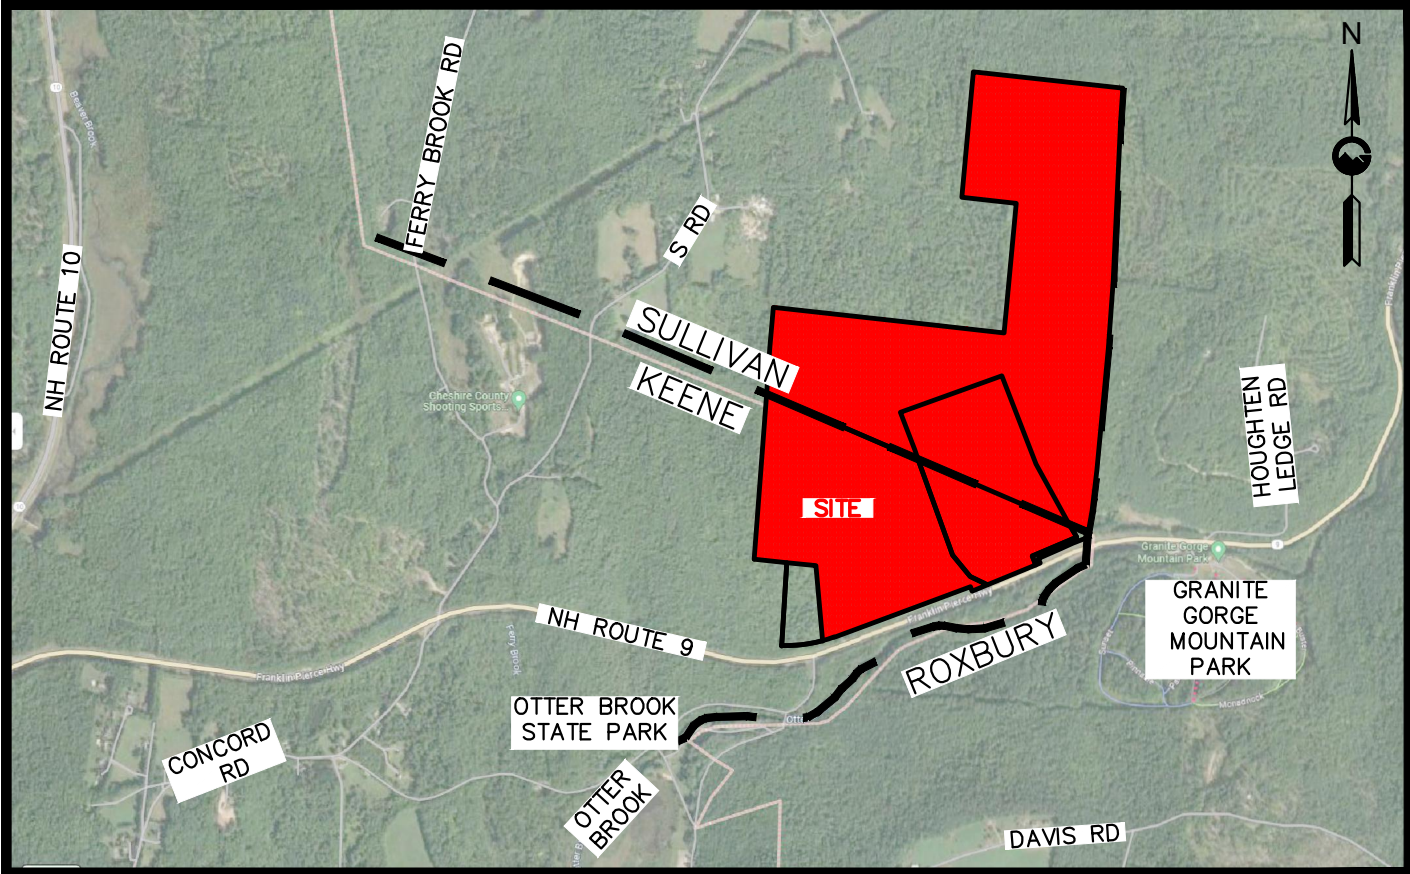

LOCUS MAP
SCALE: ±1"=2,000'

GRAVEL AND EARTH REMOVAL PLAN

G2 HOLDINGS, LLC


KEENE TAX MAP 215 LOTS 7 & 8

SULLIVAN TAX MAP 5 LOTS 46 & 46-1

57 ROUTE 9

KEENE, NEW HAMPSHIRE

CHESHIRE COUNTY

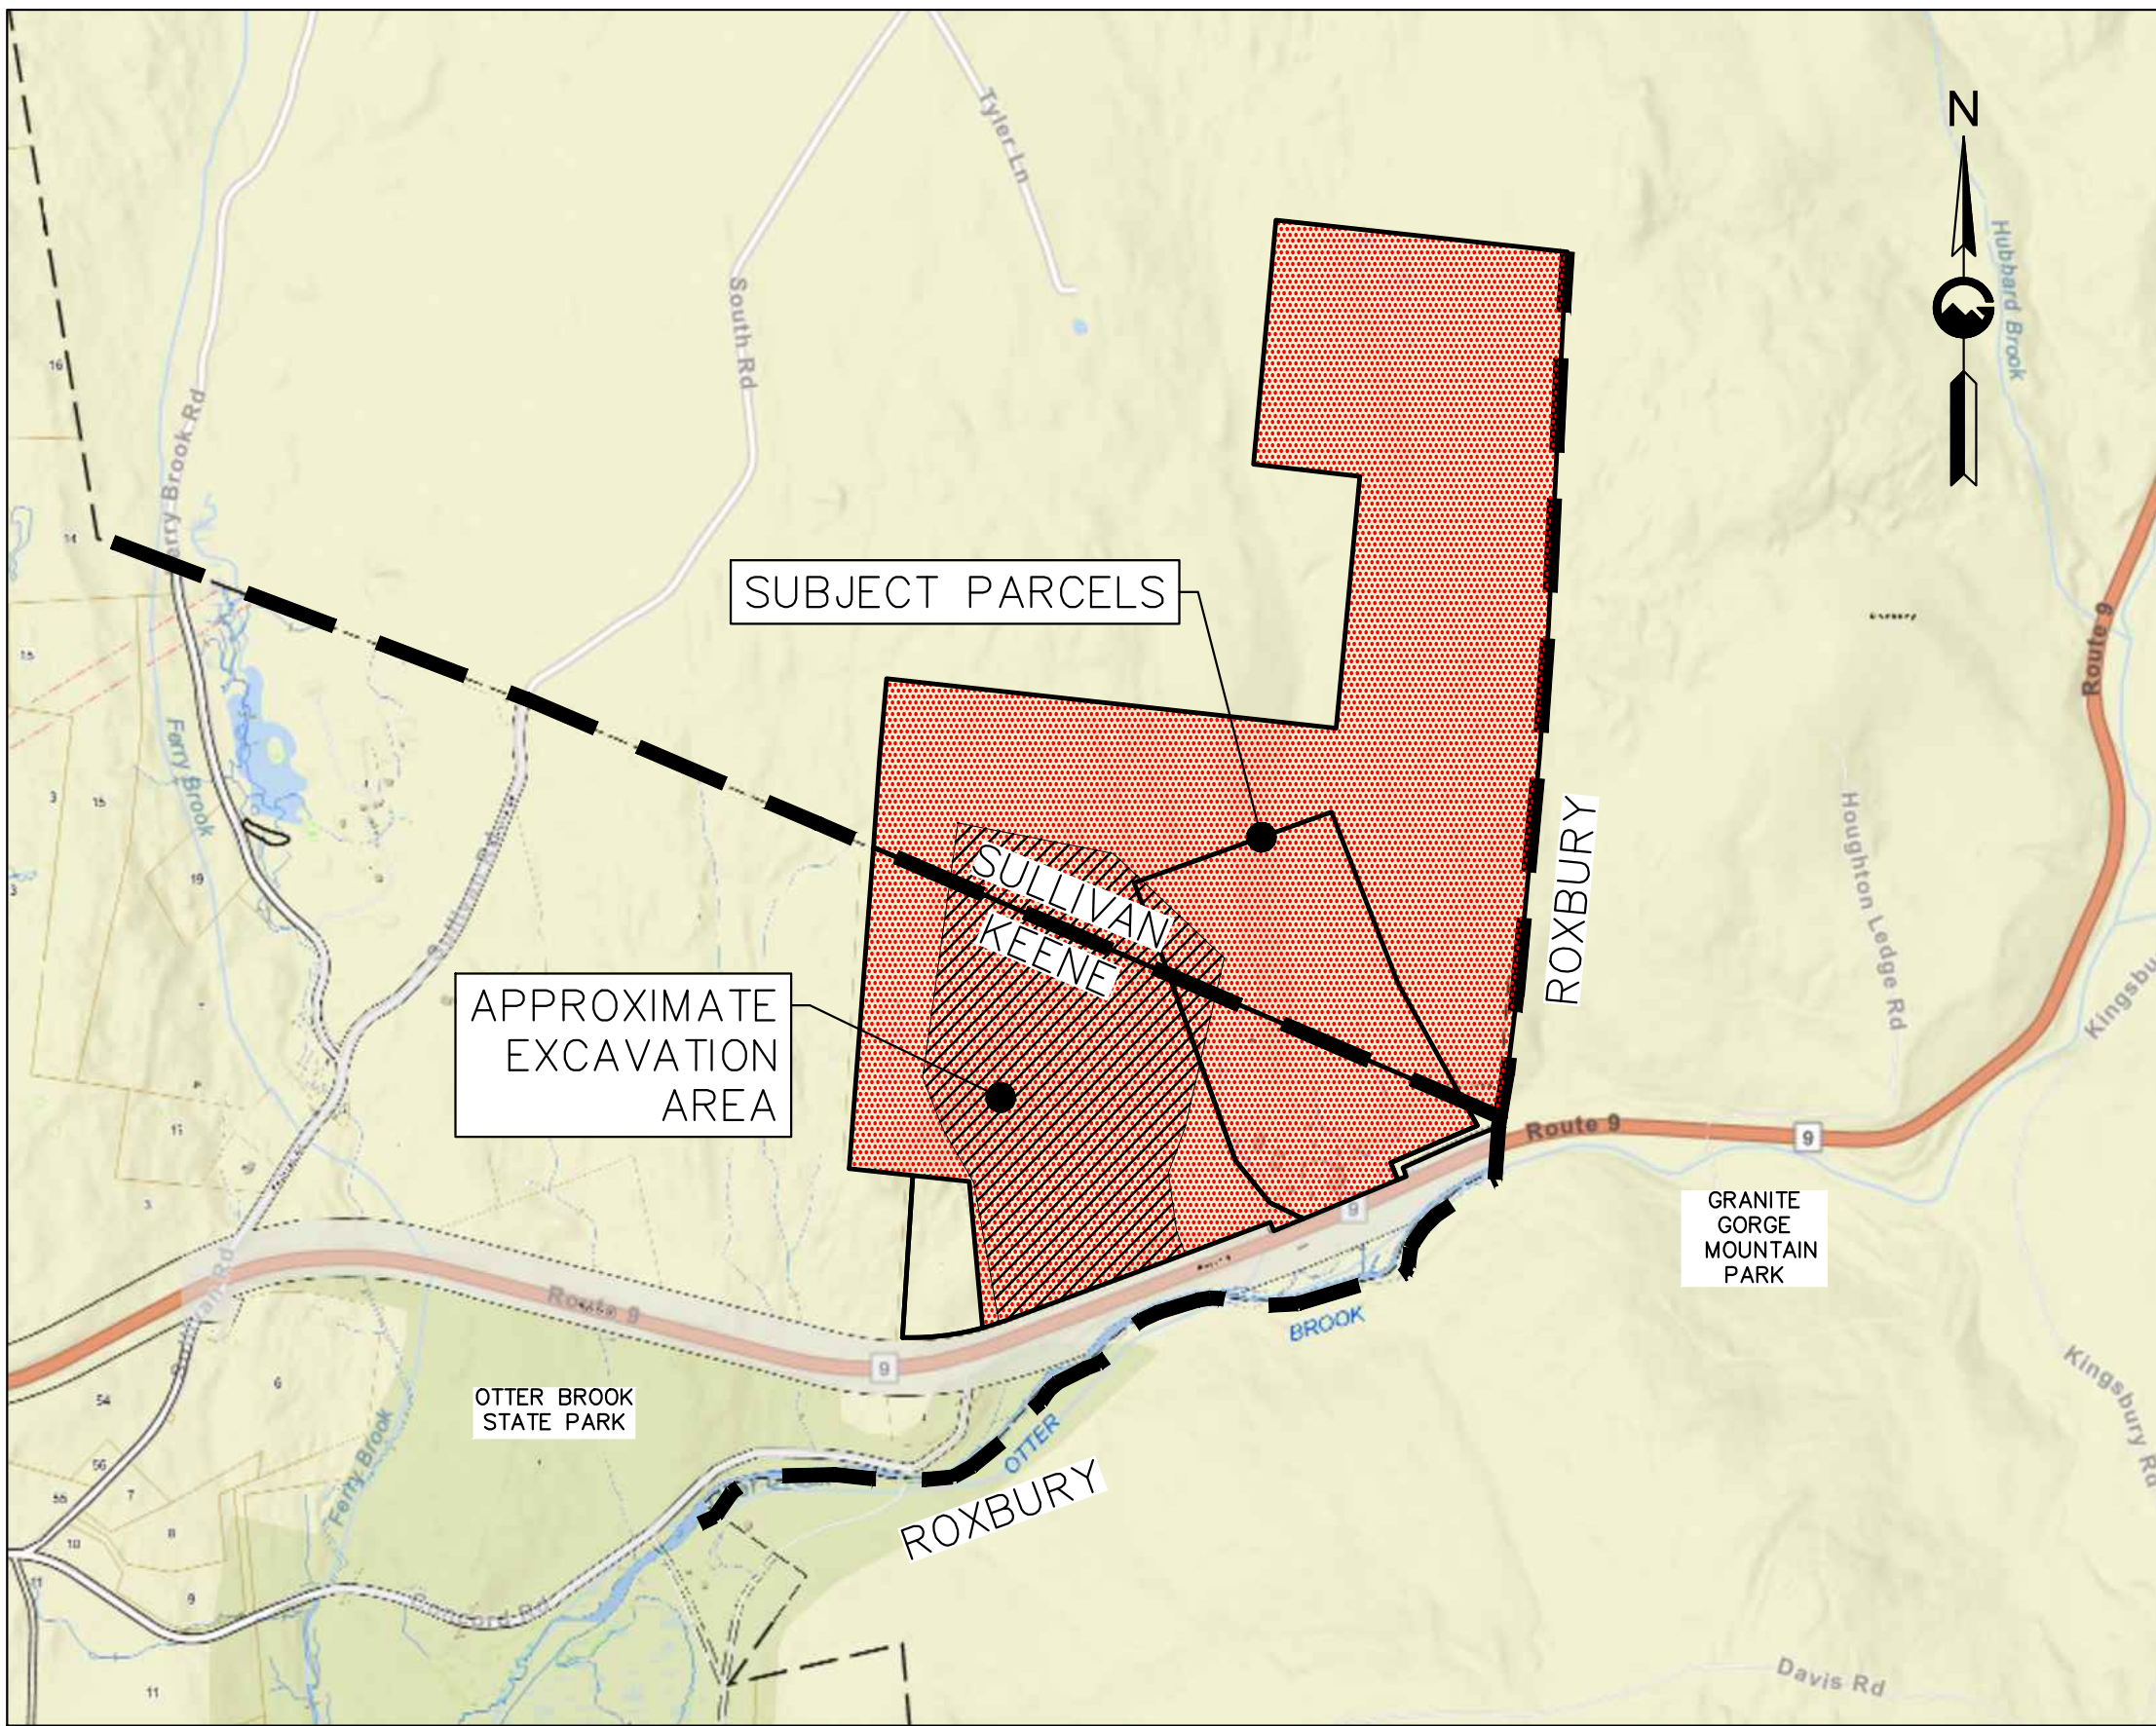

LOCATION PLAN
SCALE: 1"=1,000'

SHEET NO.	TABLE OF CONTENTS
1	OVERVIEW PLAN
2-3	EXISTING CONDITIONS PLAN WITH BOUNDARY LINES
4	CONTEXT PLAN
5-10	EXCAVATION, DRAINAGE & EROSION CONTROL PLAN
11-16	IMPACT CONTROL & MONITORING PLAN
17	MONITORING PLAN
18-19	RECLAMATION PLAN
20-23	DETAILS


GRANITE ENGINEERING

civil engineering • land planning •
municipal services

150 Dow Street, Tower 2, Suite 421
Manchester,
New Hampshire 03101
603.518.8030

www.GraniteEng.com

STAMP:

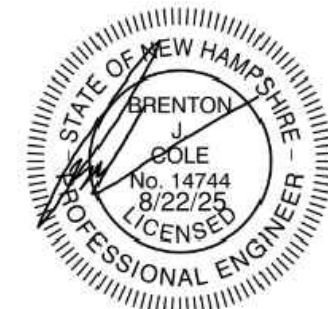

OWNER & APPLICANT:
G2 HOLDINGS, LLC
250 NORTH STREET
JAFFREY, NH 03452
(603) 325-8457

CIVIL ENGINEER:
GRANITE ENGINEERING, LLC
150 DOW STREET, TOWER 2, STE 421
MANCHESTER, NH 03101
(603) 518-8030

WETLAND SCIENTIST:
ECOSYSTEMS LAND PLANNING
36 DUNKLEE STREET
CONCORD, NH 03301
(603) 224-6244

SURVEYOR:
SMITH & POSPESIL LAND
SURVEYING, PLLC
240 QUEBEC ROAD
LYMAN, NH 03585
(603) 838-6494

SOIL SCIENTIST:
HURLEY ENVIRONMENTAL AND
LAND PLANNING, LLC.
P.O. BOX 356
EPSOM, NH 03234
(603) 583-1745

HYDROGEOLOGIST:
FRONTIER GEOSERVICES, LLC.
127 OLD WARNER ROAD
BRADFORD, NH 03221
(603) 748-37155

REVISIONS			
No.	DATE	COMMENTS	BY
1	12/20/24	PROJECT SUBMITTAL	JD
2	2/3/25	REVISED PER CITY COMMENTS	JD
3	5/9/25	REVISED PER CITY COMMENTS	JD
4	7/9/25	REVISED PER CITY COMMENTS	JD
5	7/24/25	ADDITIONAL WELL LOCATIONS	JD
6	8/11/25	REVISED PER CITY COMMENTS	JD
7	8/22/25	REVISED PER CITY COMMENTS	JD

GENERAL NOTES:

- THE PURPOSE OF THIS PLAN IS TO ILLUSTRATE THE PROPOSED EXPANSION OF AN EXISTING GRAVEL AND EARTH REMOVAL OPERATION FOR G2 HOLDINGS, LLC ON CITY OF KEENE TAX MAP 215, LOTS 7 AND 8, AND INCLUDING TAX MAP 5, LOTS 46 AND 46-1 IN THE TOWN OF SULLIVAN.
- CURRENT USE OF THE PROPERTY IS FOR GRAVEL AND EARTH REMOVALS.
- AREA OF SUBJECT PARCEL = 101.27 ACRES (CITY OF KEENE), 197.82 ACRES (SULLIVAN)
- OWNERS OF RECORD:
G2 HOLDINGS, LLC
250 NORTH STREET
JAFFREY, NH 03452
- THE SUBJECT PARCEL IS LOCATED WITHIN THE CITY OF KEENE AND TOWN OF SULLIVAN (RURAL) ZONING DISTRICTS AND SUBJECT TO THE FOLLOWING DIMENSIONAL REGULATIONS:

KEENE	REQUIRED	EXISTING LOT 7	EXISTING LOT 8
MIN. LOT AREA	2 AC	76.89 AC	24.38 AC
MIN. LOT FRONTAGE	50 FT	1,716.9 FT	545 FT
MIN. FRONT YARD	50 FT	N/A	70 FT
MIN. SIDE YARD	50 FT	N/A	132 FT
MIN. REAR YARD	50 FT	N/A	408 FT
EXCAVATION SETBACK	300 FT	322 FT	N/A

SULLIVAN	REQUIRED	EXISTING LOT 46-1	EXISTING LOT 46
MIN. LOT AREA	2 AC	28.1± AC	169.0± AC
MIN. LOT FRONTAGE	200 FT	N/A	N/A
MIN. FRONT YARD SETBACK	50 FT	N/A	N/A
MIN. SIDE YARD SETBACK	20 FT	N/A	N/A
MIN. REAR YARD SETBACK	20 FT	N/A	N/A
EXCAVATION SETBACK TO BUILDINGS	150 FT	N/A	N/A
MIN. EXCAVATION SETBACK FROM ABUTTERS	50 FT	N/A	371 FT


- BASE SURVEY INFORMATION INCLUDING BOUNDARY, EXISTING FEATURES, AND TOPOGRAPHY SHOWN ON THIS PLAN ARE TAKEN FROM PLAN REFERENCES AND FIELD SURVEY BY SMITH & POSPESIL LAND SURVEYING COMPANY, PLLC IN AUGUST 2022.
- TOPOGRAPHIC INFORMATION SHOWN WITHIN THE AREA OF DISTURBANCE IS TAKEN FROM FIELD SURVEY BY SMITH & POSPESIL LAND SURVEYING COMPANY, PLLC IN OCTOBER 2022 AND MAY OF 2023.
- HORIZONTAL DATUM IS ON THE NEW HAMPSHIRE STATE PLANE COORDINATE SYSTEM NAD83 (2011).
- VERTICAL DATUM IS NAVD 88.
- EXCAVATION SITE, DESIGNED BY TFM WAIVERS APPROVED BY THE KEENE PLANNING BOARD OF ADJUSTMENTS ON AUGUST 22, 2022:
 - 24.3.1.A. (200' PUBLIC ROW SETBACK) - GRANTED
 - 24.3.1.C. (150' ACCESS DRIVEWAY SETBACK) - GRANTED
 - 24.3.1.D. (SURFACE WATER RESOURCE SETBACKS) - GRANTED
 - 24.3.4 (GROUNDWATER QUANTITY BASELINE MEASUREMENTS) - GRANTED
 - 24.3.5 (GROUNDWATER QUALITY BASELINE MEASUREMENTS) - GRANTED
 - 24.3.13 (MAXIMUM EXCAVATION AREA) - GRANTED
- EXCAVATION SITE, DESIGNED BY TFM CONDITIONAL USE PERMIT APPROVED BY THE KEENE PLANNING BOARD OF ADJUSTMENTS ON AUGUST 22, 2022 - KEENE HILLSIDE PROTECTION
- KEENE ZBA SPECIAL EXCEPTION FOR GRAVEL PIT USE - GRANTED 8/22/2022
- THE FOLLOWING ARE REQUESTED FROM THE CITY OF KEENE PLANNING BOARD:
 - 25.3.1.D. (SURFACE WATER RESOURCE SETBACKS) - WAIVER REQUIRED
 - 25.3.13 (MAXIMUM EXCAVATION AREA) - WAIVER REQUIRED
 - 25.3.6 (TOXIC OR ACID FORMING MATERIALS) - WAIVER REQUIRED
- THE PROJECT REQUIRES THE FOLLOWING STATE, FEDERAL, AND LOCAL PERMITS:
 - PERMIT STATUS PERMIT NO.
 - NHDES AOT PENDING
 - KEENE HILLSIDE PROTECTION - CONDITIONAL USE PERMIT PENDING
 - KEENE EARTH EXCAVATION PENDING
- WETLAND MAPPING PERFORMED BY JOHN ST. JOHN OF ECOSYSTEMS LAND PLANNING IN OCTOBER-NOVEMBER 2023.
- EXAMINATION OF THE FEDERAL EMERGENCY MANAGEMENT AGENCY (FEMA) FLOOD INSURANCE RATE MAP (FIRM) FOR CHESHIRE COUNTY, NEW HAMPSHIRE (ALL JURISDICTIONS), MAP NUMBER 3300500165E, EFFECTIVE DATE 05/23/2006, INDICATES THAT NO PORTION OF THE SUBJECT PARCEL IS LOCATED WITHIN A SPECIAL FLOOD HAZARD AREA.
- LOCATION OF ANY UTILITY INFORMATION SHOWN ON THIS PLAN IS APPROXIMATE. GRANITE ENGINEERING, LLC MAKES NO CLAIM TO THE ACCURACY OR COMPLETENESS OF UTILITIES SHOWN, PRIOR TO ANY EXCAVATION ON SITE THE CONTRACTOR SHALL CONTACT DIG SAFE AT 811.
- THIS PROJECT DISTURBS IN EXCESS OF 1-ACRE OF LAND. THEREFORE, WILL BE REQUIRED TO OBTAIN NATIONAL POLLUTANT DISCHARGE ELIMINATION SYSTEM (NPDES) PERMIT COVERAGE AS ISSUED BY THE ENVIRONMENTAL PROTECTION AGENCY (EPA). THE OWNER/DEVELOPER AND "OPERATOR" (APPLICANT) SHALL EACH BE REQUIRED TO PREPARE AND SUBMIT A NOTICE OF INTENT (NOI) TO THE EPA PRIOR TO THE START OF CONSTRUCTION AND SHALL BE RESPONSIBLE FOR THE PREPARATION AND IMPLEMENTATION OF A STORM WATER POLLUTION PREVENTION PLAN (SWPPP) MEETING THE REQUIREMENTS OF THE CURRENT CONSTRUCTION GENERAL PERMIT.
- AREAS OF DISTURBANCE SHALL NOT EXCEED 5 ACRES. IN ORDER FOR AREAS TO BE EXCLUDED OF THIS 5 ACRE MAXIMUM, THEY MUST BE STABILIZED. AN AREA SHALL BE CONSIDERED STABLE IF ONE OF THE FOLLOWING HAS OCCURRED:
 - A. BASE COURSE GRAVELS ARE INSTALLED;
 - B. A MINIMUM OF 65% VEGETATED GROWTH HAS BEEN ESTABLISHED;
 - C. A MINIMUM OF 3" OF NON-EROSIVE MATERIAL SUCH AS STONE OR RIP RAP HAS BEEN INSTALLED; OR EROSION CONTROL BLANKET HAVE BEEN PROPERLY INSTALLED.
- THE APPROXIMATE AMOUNT OF MATERIAL PROPOSED TO BE EXCAVATED WITHIN THE CITY OF KEENE IS 1,215,748± CUBIC YARDS AND FOR THE TOTAL PROJECT IS 1,522,897± CUBIC YARDS.
- WITHIN THE CITY OF KEENE, NO EXCAVATION WILL BE PERFORMED WITHIN 75' OF MAPPED WETLANDS, NO EXCAVATION WITHIN 250' OF MAPPED WETLANDS WITHOUT APPROVAL FROM THE PLANNING BOARD, ACCESS ROADS WITHIN 150' FROM WETLANDS WITHOUT APPROVAL FROM THE PLANNING BOARD, AND 300' OF ABUTTING PROPERTIES. WITHIN THE TOWN OF SULLIVAN, NO EXCAVATION WILL BE PERFORMED WITHIN 50' OF ABUTTING PROPERTIES THAT DISPROVE, AND 10' FROM ABUTTING PROPERTIES THAT APPROVE OF THE GRAVEL OPERATION. NO EXCAVATION SHALL BE PERMITTED WITHIN 75 FEET OF ANY GREAT POND, NAVIGABLE RIVER, OR ANY OTHER STANDING BODY OF WATER 10 ACRES OR MORE IN AREA, OR WITHIN 25 FEET OF ANY OTHER STREAM, RIVER OR BROOK WHICH NORMALLY FLOWS THROUGHOUT THE YEAR, OR ANY NATURALLY OCCURRING STANDING BODY OF WATER LESS THAN 10 ACRES, PRIME WETLANDS AS DESIGNATED IN ACCORDANCE WITH RSA 482-A:15, I OR ANY OTHER WETLAND GREATER THAN 5 ACRES IN AREA AS DEFINED BY THE WETLANDS BOARD. NO EXCAVATION SHALL BE PERMITTED CLOSER THAN 150' TO AN EXISTING DWELLING OR TO A SITE FOR WHICH A BUILDING PERMIT HAS BEEN ISSUED AT THE TIME THE EXCAVATION PERMIT IS GRANTED. NO EXCAVATION SHALL BE PERMITTED BELOW ROAD LEVELS WITHIN 50 FEET OF THE RIGHT-OF-WAY OF ANY PUBLIC HIGHWAY AS DEFINED IN RSA 229:1 UNLESS SUCH EXCAVATION IS FOR THE PURPOSE OF SAID HIGHWAY VEGETATION. SHALL BE MAINTAINED OR PROVIDED WITHIN THE PERIPHERAL AREAS REQUIRED AS MENTIONED.
- IN ORDER TO OPERATE A GRAVEL OPERATION, GRAVEL EQUIPMENT WILL BE STORED ON SITE. THIS EQUIPMENT WILL CONSIST OF, BUT NOT LIMITED TO, BULLDOZERS, LOADERS, HAULERS, EXCAVATORS, WATER TRUCKS, AND PROCESSORS. ALL PROCESSING EQUIPMENT WILL BE CENTRALLY LOCATED.
- A COPY OF THE APPROVED GRAVEL AND EARTH REMOVAL PLAN SHALL BE ON SITE AT ALL TIMES.
- FLOWED SNOW FROM THE OPERATION SHALL BE MAINTAINED AND ON SITE WITHIN THE CONTAINED AREA.
- TRUCKS UTILIZED FOR TRANSPORT OF MATERIAL WILL CONSIST OF TRI-AXLES, 10-WHEELERS, AND TRACTOR TRAILER DUMP TRUCKS. THE ANTICIPATED MAXIMUM NUMBER OF VEHICLE TRIPS PER DAY BASED ON CURRENT PIT OPERATIONS IS 60 TRIPS PER DAY.
- THE ESTIMATED PROJECT TIME FRAME WILL EXCEED FIVE YEARS. THE ANTICIPATED SCHEDULE IS EXPECTED TO START IN JANUARY 2025 AND LAST UNTIL APRIL 2038. THE APPLICANT MUST SUBMIT TO THE DEPARTMENT OF ENVIRONMENTAL SERVICES, THE CITY OF KEENE, AND THE TOWN OF SULLIVAN A WRITTEN UPDATE OF THE PROJECT AND REVISED PLANS DOCUMENTING THE PROJECT STATUS EVERY FIVE YEARS FROM THE DATE OF THE ALTERATION OF TERRAIN PERMIT.
- ALL LOGS REQUIRED TO BE MAINTAINED BY THE APPLICANT/OPERATOR SHALL BE RETAINED BY THE APPLICANT FOR A PERIOD OF NOT LESS THAN 5-YEARS AND SHALL BE MADE AVAILABLE TO THE COMMUNITY DEVELOPMENT DEPARTMENT, OR ITS DESIGNATED AGENT, UPON REQUEST.
- WITHIN THE TOWN OF SULLIVAN, ANY ADDITION, EXPANSION, OR ALTERATION OF AN EXISTING USE FOR WHICH A SPECIAL EXCEPTION HAD BEEN GRANTED MUST RECEIVE A NEW SPECIAL EXCEPTION IF THERE IS AN EXPANSION OF THE AREA OF THE EXISTING STRUCTURE OR EXPANSION INTO NEW LAND FOR WHICH A SPECIAL EXCEPTION HAS NOT BEEN GRANTED

EXCAVATION NOTES:

- KEENE PERIOD 1 - EXCAVATION AREA: 5.30 AC, EXCAVATION PERIMETER: 2,451 FT
119,901 CU.YD. CUT, SEPTEMBER 2025 - JANUARY 2028
- KEENE PERIOD 2 - EXCAVATION AREA: 4.10 AC, EXCAVATION PERIMETER: 2,674 FT
271,000 CU.YD. CUT, FEB 2028 - NOVEMBER 2029
- KEENE PERIOD 3 - EXCAVATION AREA: 2.14 AC, EXCAVATION PERIMETER: 3,780 FT
16,450 CU.YD. CUT, DECEMBER 2029 - JANUARY 2029
- SULLIVAN PERIOD 4 - EXCAVATION AREA: 0.39 AC, EXCAVATION PERIMETER: 947 FT
939 CU.YD. CUT, FEB 2030 - MARCH 2030
- KEENE PERIOD 5 - EXCAVATION AREA: 4.08 AC, EXCAVATION PERIMETER: 1,724 FT
366,530 CU.YD. CUT, APRIL 2030 - SEPTEMBER 2031
- KEENE PERIOD 6 - EXCAVATION AREA: 3.82 AC, EXCAVATION PERIMETER: 1,900 FT
262,692 CU.YD. CUT, OCT 2031 - JULY 2033
- SULLIVAN PERIOD 7 - EXCAVATION AREA: 4.06 AC, EXCAVATION PERIMETER: 1,755 FT
306,210 CU.YD. CUT, AUG 2033 - AUG 2035
- KEENE PERIOD 8 - EXCAVATION AREA: 7.48 AC, EXCAVATION PERIMETER: 3,219 FT
179,175 CU.YD. CUT, SEPTEMBER 2035 - DECEMBER 2038

OPERATION NOTES:

- THE PURPOSE OF THESE PLANS IS TO ILLUSTRATE THE PROPOSED GRADING, EROSION CONTROL, AND RECLAMATION ASSOCIATED WITH THE EXPANSION OF THE EXISTING GRAVEL AND EARTH REMOVAL OPERATION FOR G2 HOLDINGS, LLC.
- LOCATION OF ANY UTILITY INFORMATION SHOWN ON THIS PLAN IS APPROXIMATE. GRANITE ENGINEERING, LLC MAKES NO CLAIM TO THE ACCURACY OR COMPLETENESS OF UTILITIES SHOWN. PRIOR TO ANY EXCAVATION ON SITE THE CONTRACTOR SHALL CONTACT DIG SAFE AT 811.
- VEGETATION SHALL BE MAINTAINED OR PROVIDED WITHIN DISTURBED AREAS. IF DEEMED NECESSARY BY THE PLANNING BOARD, SUITABLE TREES AND/OR SHRUBS MAY BE REQUIRED IN ORDER TO PROVIDE SCREENING, NATURAL BEAUTY AND TO AID IN EROSION CONTROL. SUCH PLANTED AREAS SHALL BE PROTECTED FROM EROSION DURING AN APPROPRIATE ESTABLISHED PERIOD BY MULCH AND STRUCTURAL EROSION CONTROL DEVICES.
- BUFFERS AROUND THE EXCAVATION PERIMETER SHALL BE SUFFICIENTLY VEGETATED TO PROVIDE FULL, OPAQUE, AND YEAR-ROUND SCREENING OF THE EXCAVATION PERIMETER FROM ADJACENT RIGHTS-OF-WAY OR ABUTTING PROPERTIES. THE INTENT OF THIS STANDARD IS TO AVOID ADVERSE VISUAL AND NOISE IMPACTS FROM EXCAVATION OPERATIONS.
 - IF BUFFERS ARE NOT SUFFICIENTLY VEGETATED TO PROVIDE ADEQUATE VISUAL AND NOISE SCREENING, THE APPLICANT SHALL PROVIDE ADEQUATE SCREENING BY OTHER MEANS, INCLUDING PLANTING ADDITIONAL VEGETATION AND/OR CONSTRUCTING A BERM. TO THE EXTENT THAT A BERM IS CONSTRUCTED, SAID BERM SHALL BE LOCATED WITHIN THE EXCAVATION PERIMETER.
 - ALL BUFFER AREAS CREATED BY SETBACK STANDARDS SHALL REMAIN IN A NATURAL VEGETATED CONDITION, EXCEPT WHEN ADDITIONAL PLANTINGS ARE APPROVED AS PART OF THE APPLICATION. NO CUTTING OR REMOVAL OF LIVING VEGETATION SHALL BE PERMITTED OVER THE LIFE OF THE EXCAVATION OPERATION, EXCEPT FOR THE CONTROL AND MANAGEMENT OF NON-NATIVE AND INVASIVE SPECIES FOLLOWING BEST MANAGEMENT PRACTICES AS DEFINED BY THE NH DEPARTMENT OF ENVIRONMENTAL SERVICES.
 - THE BOUNDARY BETWEEN THE EXCAVATION PERIMETER AND THE BUFFER AREAS SHALL BE CLEARLY MARKED ON THE SITE TO AVOID ENCRoACHMENT INTO THE BUFFER. THE BOUNDARY OF APPROVED SETBACKS FROM SURFACE WATER RESOURCES WITHIN THE EXCAVATION PERIMETER SHALL ALSO BE CLEARLY MARKED ON THE SITE TO AVOID ENCRoACHMENT.
 - BUFFER AREAS SHALL NOT BE USED FOR STORAGE OR DISPOSAL OF STUMPS, BOULDERS, EARTH MATERIALS, AND/OR OTHER DEBRIS INCLUDING, BUT NOT BE LIMITED TO CARELESSLY DISCARDED RUBBISH, REFUSE, TRASH, GARBAGE, DEAD ANIMALS AND/OR OTHER DISCARDED MATERIALS OF EVERY KIND AND DESCRIPTION.
- IN ORDER TO OPERATE A GRAVEL OPERATION, AN OFFICE TRAILER AND GRAVEL EQUIPMENT WILL BE STORED ON SITE. THIS EQUIPMENT WILL CONSIST OF, BUT NOT LIMITED TO, BULLDOZERS, LOADERS, HAULER, EXCAVATORS, WATER TRUCKS, AND PROCESSORS. IN ORDER TO PROVIDE THE FURTHEST SEPARATION TO ABUTTING PROPERTIES, ALL PROCESSING EQUIPMENT WILL BE CENTRALLY LOCATED.
- IF, DURING CONSTRUCTION, IT BECOMES APPARENT THAT ADDITIONAL EROSION CONTROL MEASURES ARE REQUIRED TO STOP ANY EROSION ON THE CONSTRUCTION SITE, THE PROPERTY OWNER/APPLICANT SHALL BE REQUIRED TO INSTALL THE NECESSARY EROSION PROTECTION AT NO EXPENSE TO THE TOWN.
- A DUST CONTROL PLAN CONSISTING OF THE APPLICATION OF WATER ON AN AS NEEDED BASIS WILL BE EMPLOYED. SUCH EXCAVATION ACTIVITIES SHALL NOT CAUSE ANY VIOLATION TO THE FUGITIVE DUST REQUIREMENTS ESTABLISHED IN ENV-A 1002. ANY PERSON ENGAGED IN ANY ACTIVITY WITHIN THE STATE THAT EMITS FUGITIVE DUST, OTHER THAN THOSE LISTED SHALL TAKE PRECAUTIONS THROUGHOUT THE DURATION OF THE ACTIVITY IN ORDER TO PREVENT, AVOID, AND CONTROL THE EMISSION OF FUGITIVE DUST. PRECAUTIONS SHALL INCLUDE BUT NOT BE LIMITED TO THE FOLLOWING:
 - THE USE OF WATER OR HYDROPHILIC MATERIAL ON OPERATIONS OR SURFACES, OR BOTH;
 - THE APPLICATION OF ASPHALT, WATER OR HYDROPHILIC MATERIAL, OR TARPS OR OTHER SUCH COVERS TO MATERIAL STOCKPILES;
 - THE USE OF HOODS, FANS, FABRIC FILTERS, OR OTHER DEVICES TO ENCLOSE AND VENT AREAS WHERE MATERIALS PRONE TO PRODUCING FUGITIVE DUST ARE HANDLED;
 - THE USE OF CONTAINMENT METHODS FOR SANDBLASTING OR SIMILAR OPERATIONS; AND
 - THE USE OF VACUUMS OR OTHER SUCTION DEVICES TO COLLECT AIRBORNE PARTICULATE MATTER.
- A ROCK-CRUSHING PLANT SHALL NOT OPERATE UNLESS THE PLANT IS EQUIPPED WITH AN EMISSION CONTROL SYSTEM THAT IS OPERATED AND MAINTAINED TO CONTROL THE EMISSION OF PARTICULATES IN COMPLIANCE WITH EPA 40 CFR 60, SUBPART 000 AND ENV-A 2800. VISIBLE DUST FROM THE ROCK CRUSHER CANNOT EXCEED 15 PERCENT OPACITY WHILE CERTAIN TRANSFER POINTS OF THE SYSTEM CANNOT EXCEED 10 PERCENT OPACITY WITHIN ANY SIX-MINUTE PERIOD. A METSO LT106 MOBILE CRUSHER MEETING CURRENT U.S. DEPARTMENT OF LABOR MINE SAFETY AND HEALTH ADMINISTRATION REQUIREMENTS (MSHA) WILL BE USED FOR THESE ACTIVITIES.
- NO FUELS, LUBRICANTS, OR OTHER TOXIC OR POLLUTING MATERIALS SHALL BE STORED ON-SITE UNLESS IN COMPLIANCE WITH STATE LAWS OR RULES PERTAINING TO SUCH MATERIALS. SPILL PROTECTION EQUIPMENT WILL BE STORED ON SITE FOR IMMEDIATE RESPONSE TO ANY POTENTIAL SPILLS. ANY SPILLAGE SHALL BE IMMEDIATELY RECTIFIED AND DISPOSED OF IN ACCORDANCE WITH ALL LOCAL, STATE, AND FEDERAL STANDARDS. ALL SPILLS OF GREATER THAN FIVE (5) GALLON WILL BE REPORTED TO THE KEENE AND SULLIVAN FIRE DEPARTMENTS AND TO NHDES.
- DRAINAGE SHALL BE MAINTAINED SO AS TO PREVENT THE ACCUMULATION OF FREE-STANDING WATER FOR PROLONGED PERIODS. EXCAVATION PRACTICES WHICH RESULT IN CONTINUED SILTATION OF SURFACE WATERS OR ANY DEGRADATION OF WATER QUALITY OF ANY PUBLIC OR PRIVATE WATER SOURCES ARE PROHIBITED.
 - EXCEPT FOR THE EXPOSED ROCK LEDGE PIT FACE, ALL AREAS WHICH HAVE BEEN AFFECTED BY THE EXCAVATION OR OTHERWISE STRIPPED OF VEGETATION SHALL BE SPREAD WITH TOPSOIL OR STRIPPINGS, IF ANY, BUT IN ANY CASE COVERED BY SOIL CAPABLE OF SUSTAINING VEGETATION, AND SHALL BE PLANTED WITH SEEDLINGS OR GRASS SUITABLE TO PREVENT EROSION. AREAS VISIBLE FROM A PUBLIC WAY, FROM WHICH TREES HAVE BEEN REMOVED, SHALL BE REPLANTED WITH TREE SEEDLINGS, SET OUT IN ACCORDANCE WITH ACCEPTABLE HORTICULTURAL PRACTICES;
 - EARTH AND VEGETATIVE DEBRIS RESULTING FROM THE EXCAVATION SHALL BE REMOVED OR OTHERWISE LAWFULLY DISPOSED OF;
 - ALL SLOPES, EXCEPT FOR EXPOSED LEDGE, SHALL BE GRADED TO NATURAL REPOSE FOR THE TYPE OF SOIL OF WHICH THEY ARE COMPOSED SO AS TO CONTROL EROSION OR AT A RATIO OF HORIZONTAL TO VERTICAL PROPOSED BY THE OWNER AND APPROVED BY THE REGULATOR. CHANGES OF SLOPE SHALL NOT BE ABRUPT, BUT SHALL BLEND WITH THE SURROUNDING TERRAIN;
 - THE ELIMINATION OF ANY STANDING BODIES OF WATER CREATED IN THE EXCAVATION PROJECT AS MAY CONSTITUTE A HAZARD TO HEALTH AND SAFETY; AND
 - THE TOPOGRAPHY OF THE LAND SHALL BE LEFT SO THAT WATER DRAINING FROM THE SITE LEAVES THE PROPERTY AT THE ORIGINAL, NATURAL DRAINAGE POINTS AND IN THE NATURAL PROPORTIONS OF FLOW. FOR EXCAVATION PROJECTS WHICH REQUIRE A PERMIT FROM THE DEPARTMENT OF ENVIRONMENTAL SERVICES PURSUANT TO RSA 485-A:17, THE PROVISIONS OF THAT STATUTE, AND RULES ADOPTED UNDER IT, SHALL SUPERSEDE THIS PARAGRAPH AS TO AREAS OF EXCAVATION SITES COVERED THEREBY. THE EXCAVATOR SHALL FILE A COPY OF PERMITS ISSUED UNDER RSA 485-A:17 WITH THE REGULATOR.
- CONSTRUCTION MATERIAL AND EQUIPMENT STORAGE AREA WILL RELOCATE DEPENDING UPON THE PROGRESS OF THE GRAVEL OPERATION. SAID AREA WILL START AT UPPER LIMITS OF EXCAVATION AND SYSTEMATICALLY RELOCATE AS EXCAVATION PROGRESSES. THE AREA ILLUSTRATED ON THIS PLAN REPRESENTS THE FINAL LOCATION OF THE STORAGE AND STAGING AREA.
- EXCAVATION ACTIVITIES WITHIN THE CITY OF KEENE SHALL ONLY OCCUR BETWEEN THE HOURS OF 7:00 AM AND 5:00 PM, MONDAY THROUGH FRIDAY. THE HOUR OF OPERATION IN SULLIVAN SHALL BE DETERMINED BY THE SULLIVAN PLANNING BOARD. THE LEVEL OF OPERATION AND THE TYPE OF NEIGHBORHOOD AFFECTED SHALL BE TAKEN INTO CONSIDERATION IN ESTABLISHING THESE HOURS.
- THE SALE AND LOADING OF STOCKPILED MATERIALS MAY ALSO OCCUR FROM 8:00 AM TO 1:00 PM ON SATURDAYS; HOWEVER, NO OTHER EXCAVATION ACTIVITIES SHALL BE PERMITTED ON THIS DAY WITHIN THE CITY OF KEENE.
- NO EXCAVATION ACTIVITIES, INCLUDING SALE OF STOCKPILED MATERIALS, SHALL BE PERMITTED ON SUNDAYS, OR LEGAL HOLIDAYS, EXCEPT WHEN PRIOR WRITTEN CONSENT TO TEMPORARILY OPERATE DURING OTHER HOURS IS PROVIDED BY THE COMMUNITY DEVELOPMENT DEPARTMENT DUE TO A LOCAL OR REGIONAL EMERGENCY WITHIN THE CITY OF KEENE.
- WHERE SLOPES IN THE EXCAVATION AREA EXCEED A 2:1 SLOPE, A FENCE OR OTHER SUITABLE BARRICADE AT LEAST 4-FT IN HEIGHT SHALL BE ERECTED ALONG THE TOP AND SIDES OF THE SLOPE.
- ANY FENCING OR EARTHEN BERMS ERECTED AROUND THE EXCAVATION AREA SHALL BE PLACED ALONG THE OUTSIDE EDGE OF THE ACTIVE WORK AREA BUT NOT WITHIN THE BUFFER AREAS. SO AS TO MINIMIZE THE FENCE FROM ABUTTING PROPERTIES AND PUBLIC RIGHTS-OF-WAYS. THESE SHALL BE ERECTED AT THE START OF EACH PERMIT PERIOD, AND SHALL REMAIN UNTIL PIT EXCAVATION AREA HAS BEEN RECLAIMED.
- REFER TO THE DETAILS SHEET "BEST MANAGEMENT PRACTICES FOR BLASTING". THE GROUNDWATER MONITORING PROCEDURES ARE FOUND IN THE 2024 HYDROGEOLOGICAL INVESTIGATION REPORT AND THE 2024 ACID MINE DRAINAGE POTENTIAL REPORT. REFER TO "NOISE IMPACT CONTROL AND MONITORING NOTES" FOUND ON THE IMPACT CONTROL AND MONITORING PLANS.
- AN EARTH EXCAVATION PERMIT RENEWAL APPLICATION SHALL BE SUBMITTED TO THE CITY OF KEENE COMMUNITY DEVELOPMENT DEPARTMENT AT LEAST 6-MONTHS PRIOR TO THE EXPIRATION OF THE APPROVED PERMIT PERIOD IN ACCORDANCE WITH SEC. 26.18.12 OF THE LAND DEVELOPMENT CODE.
- ON-SITE VIBRATION MONITORING WILL BE PERFORMED DURING BLASTING AND CRUSHING OPERATIONS IN ACCORDANCE WITH FEDERAL, STATE, AND LOCAL REQUIREMENTS INCLUDING BUT NOT LIMITED TO MSHA 30 CFR 715.19 AND 30 CFR 817.67 REQUIREMENTS.

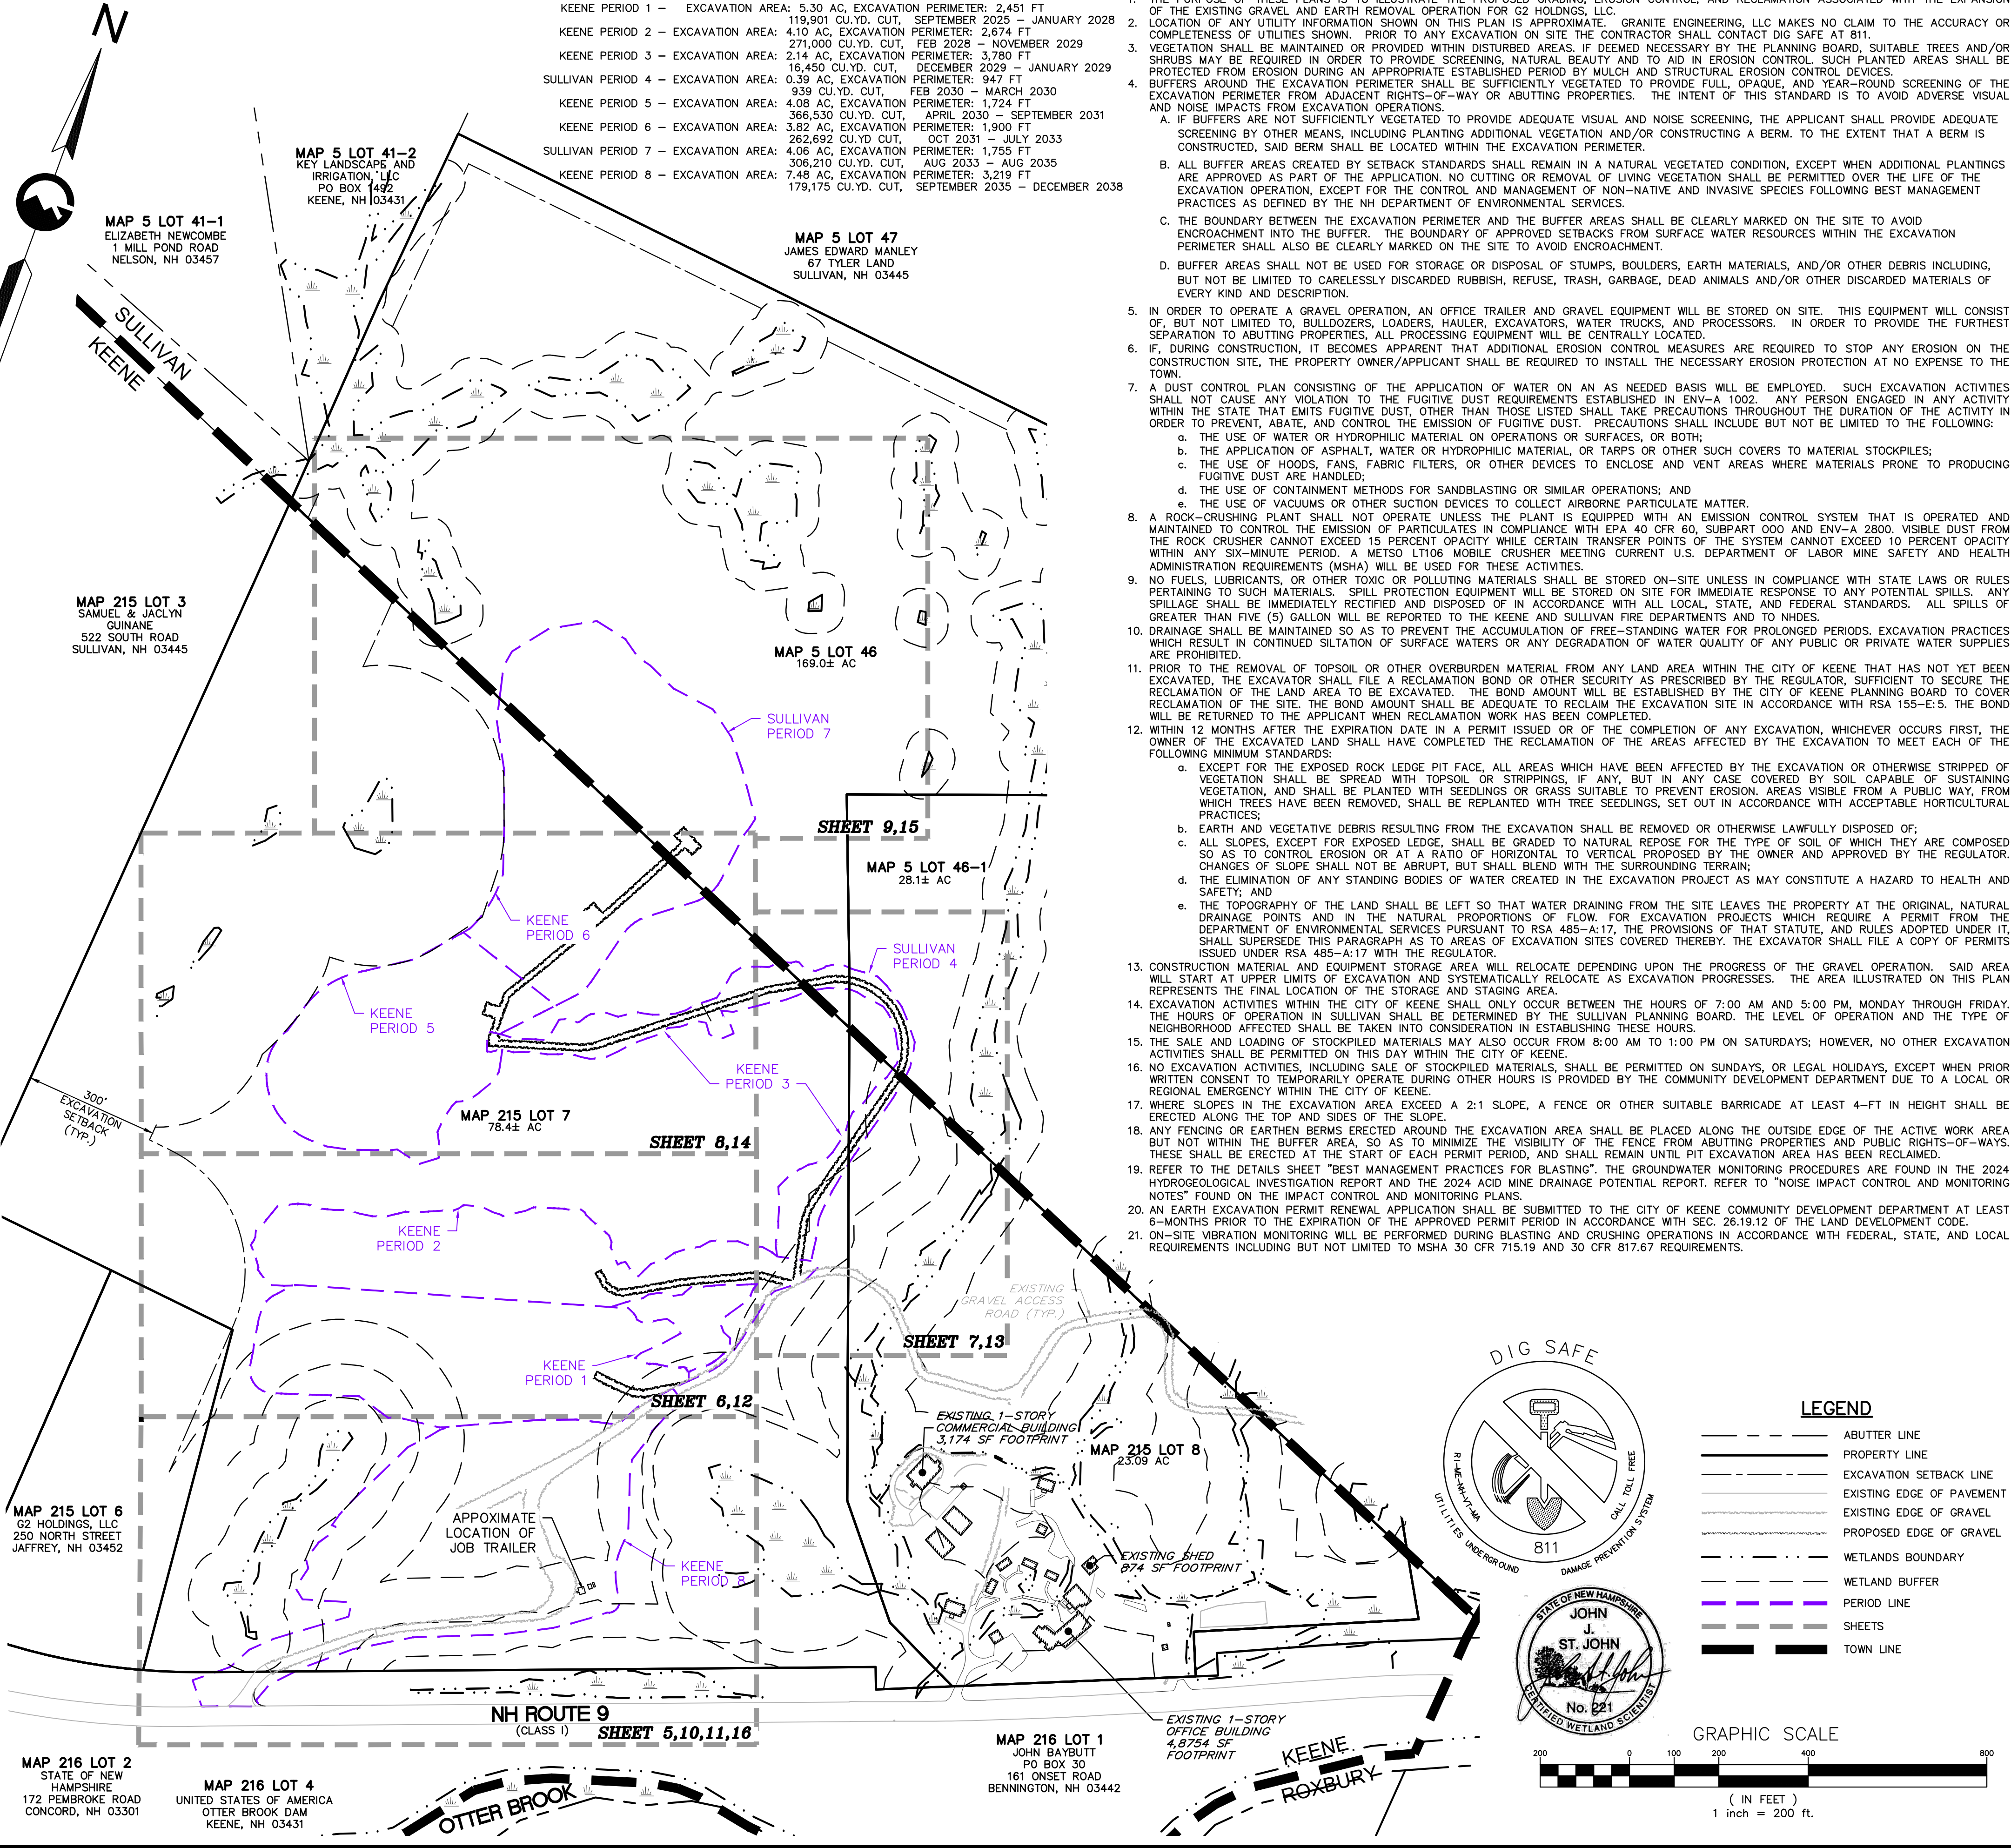

GRANITE ENGINEERING
civil engineering • land planning • municipal services

REVISIONS	
BY	DATE
JD	12/20/24
JD	2/3/25
JD	5/9/25
JD	7/9/25
JD	7/24/25
JD	8/11/25
JD	8/22/25

OWNER/APPLICANT:
G2 HOLDINGS, LLC
250 NORTH STREET
JAFFREY, NH 03452

GRANITE ENGINEERING
civil engineering • land planning • municipal services

150 Dow Street, Tower 2, Suite 424
Manchester, New Hampshire 03101
603.518.8030

www.GraniteEng.com

STAMP:

LOCATION:
KEENE TAX MAP 215 LOTS 7 & 8
SULLIVAN TAX MAP 5 LOTS 46 & 46-1
77 ROUTE 9
KEENE & SULLIVAN, NEW HAMPSHIRE
CHESHIRE COUNTY



PROJECT:
GORDON SERVICES KEENE

TITLE:
OVERVIEW PLAN

PROJECT No. DATE:
23-0201-1 MAY 9, 2025

SHEET:
1 OF 23

SCALE:
HORIZ. 1" = 200'

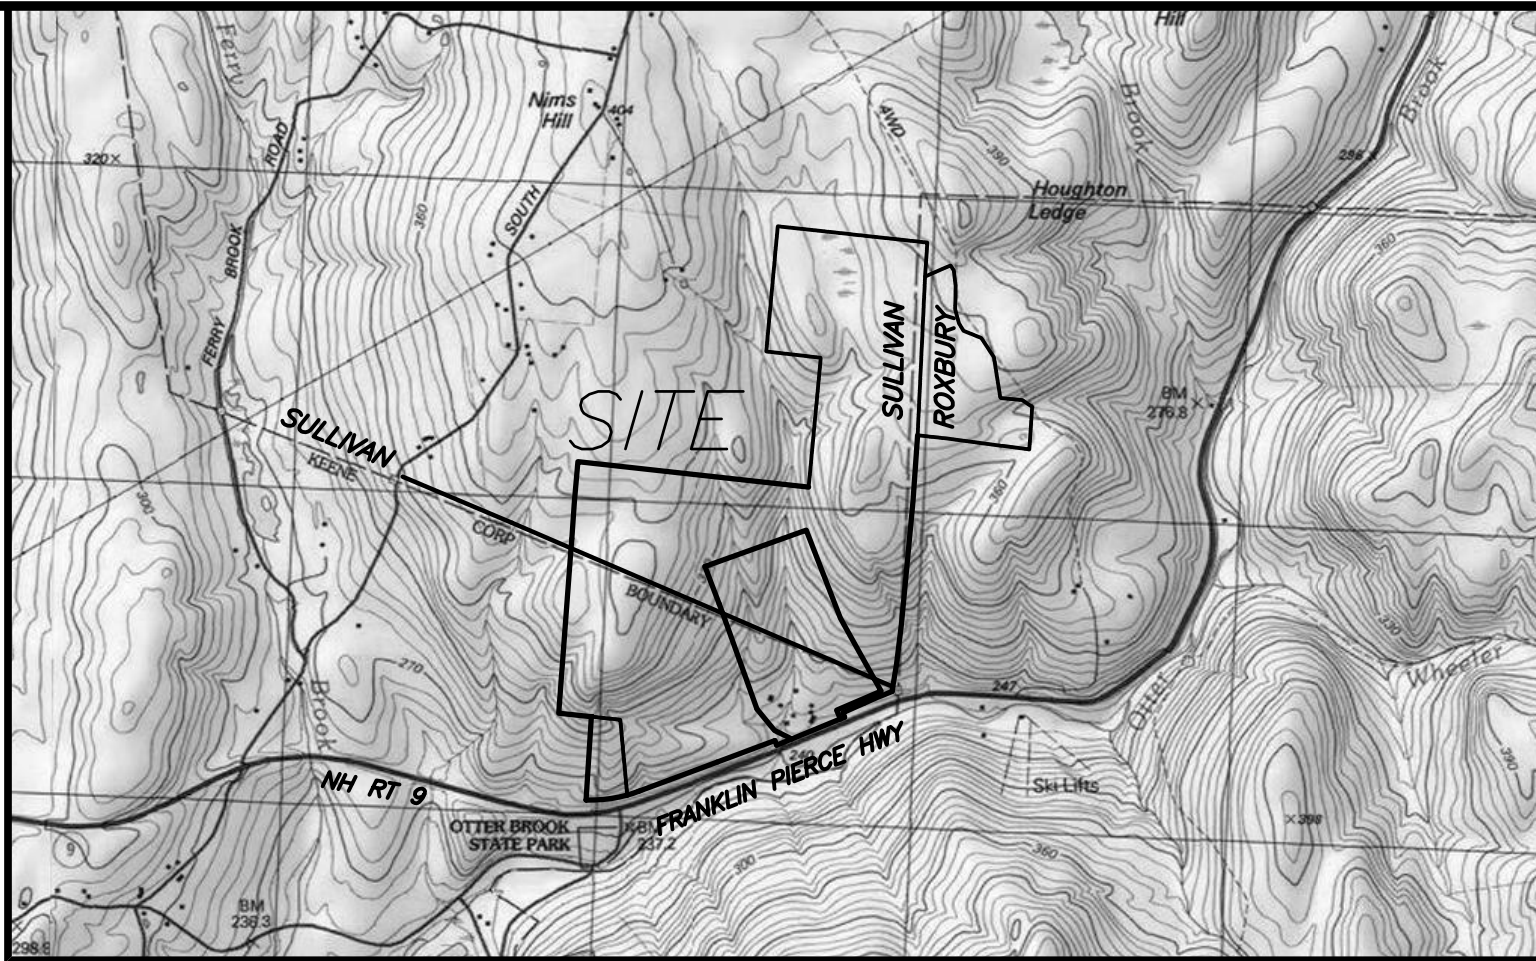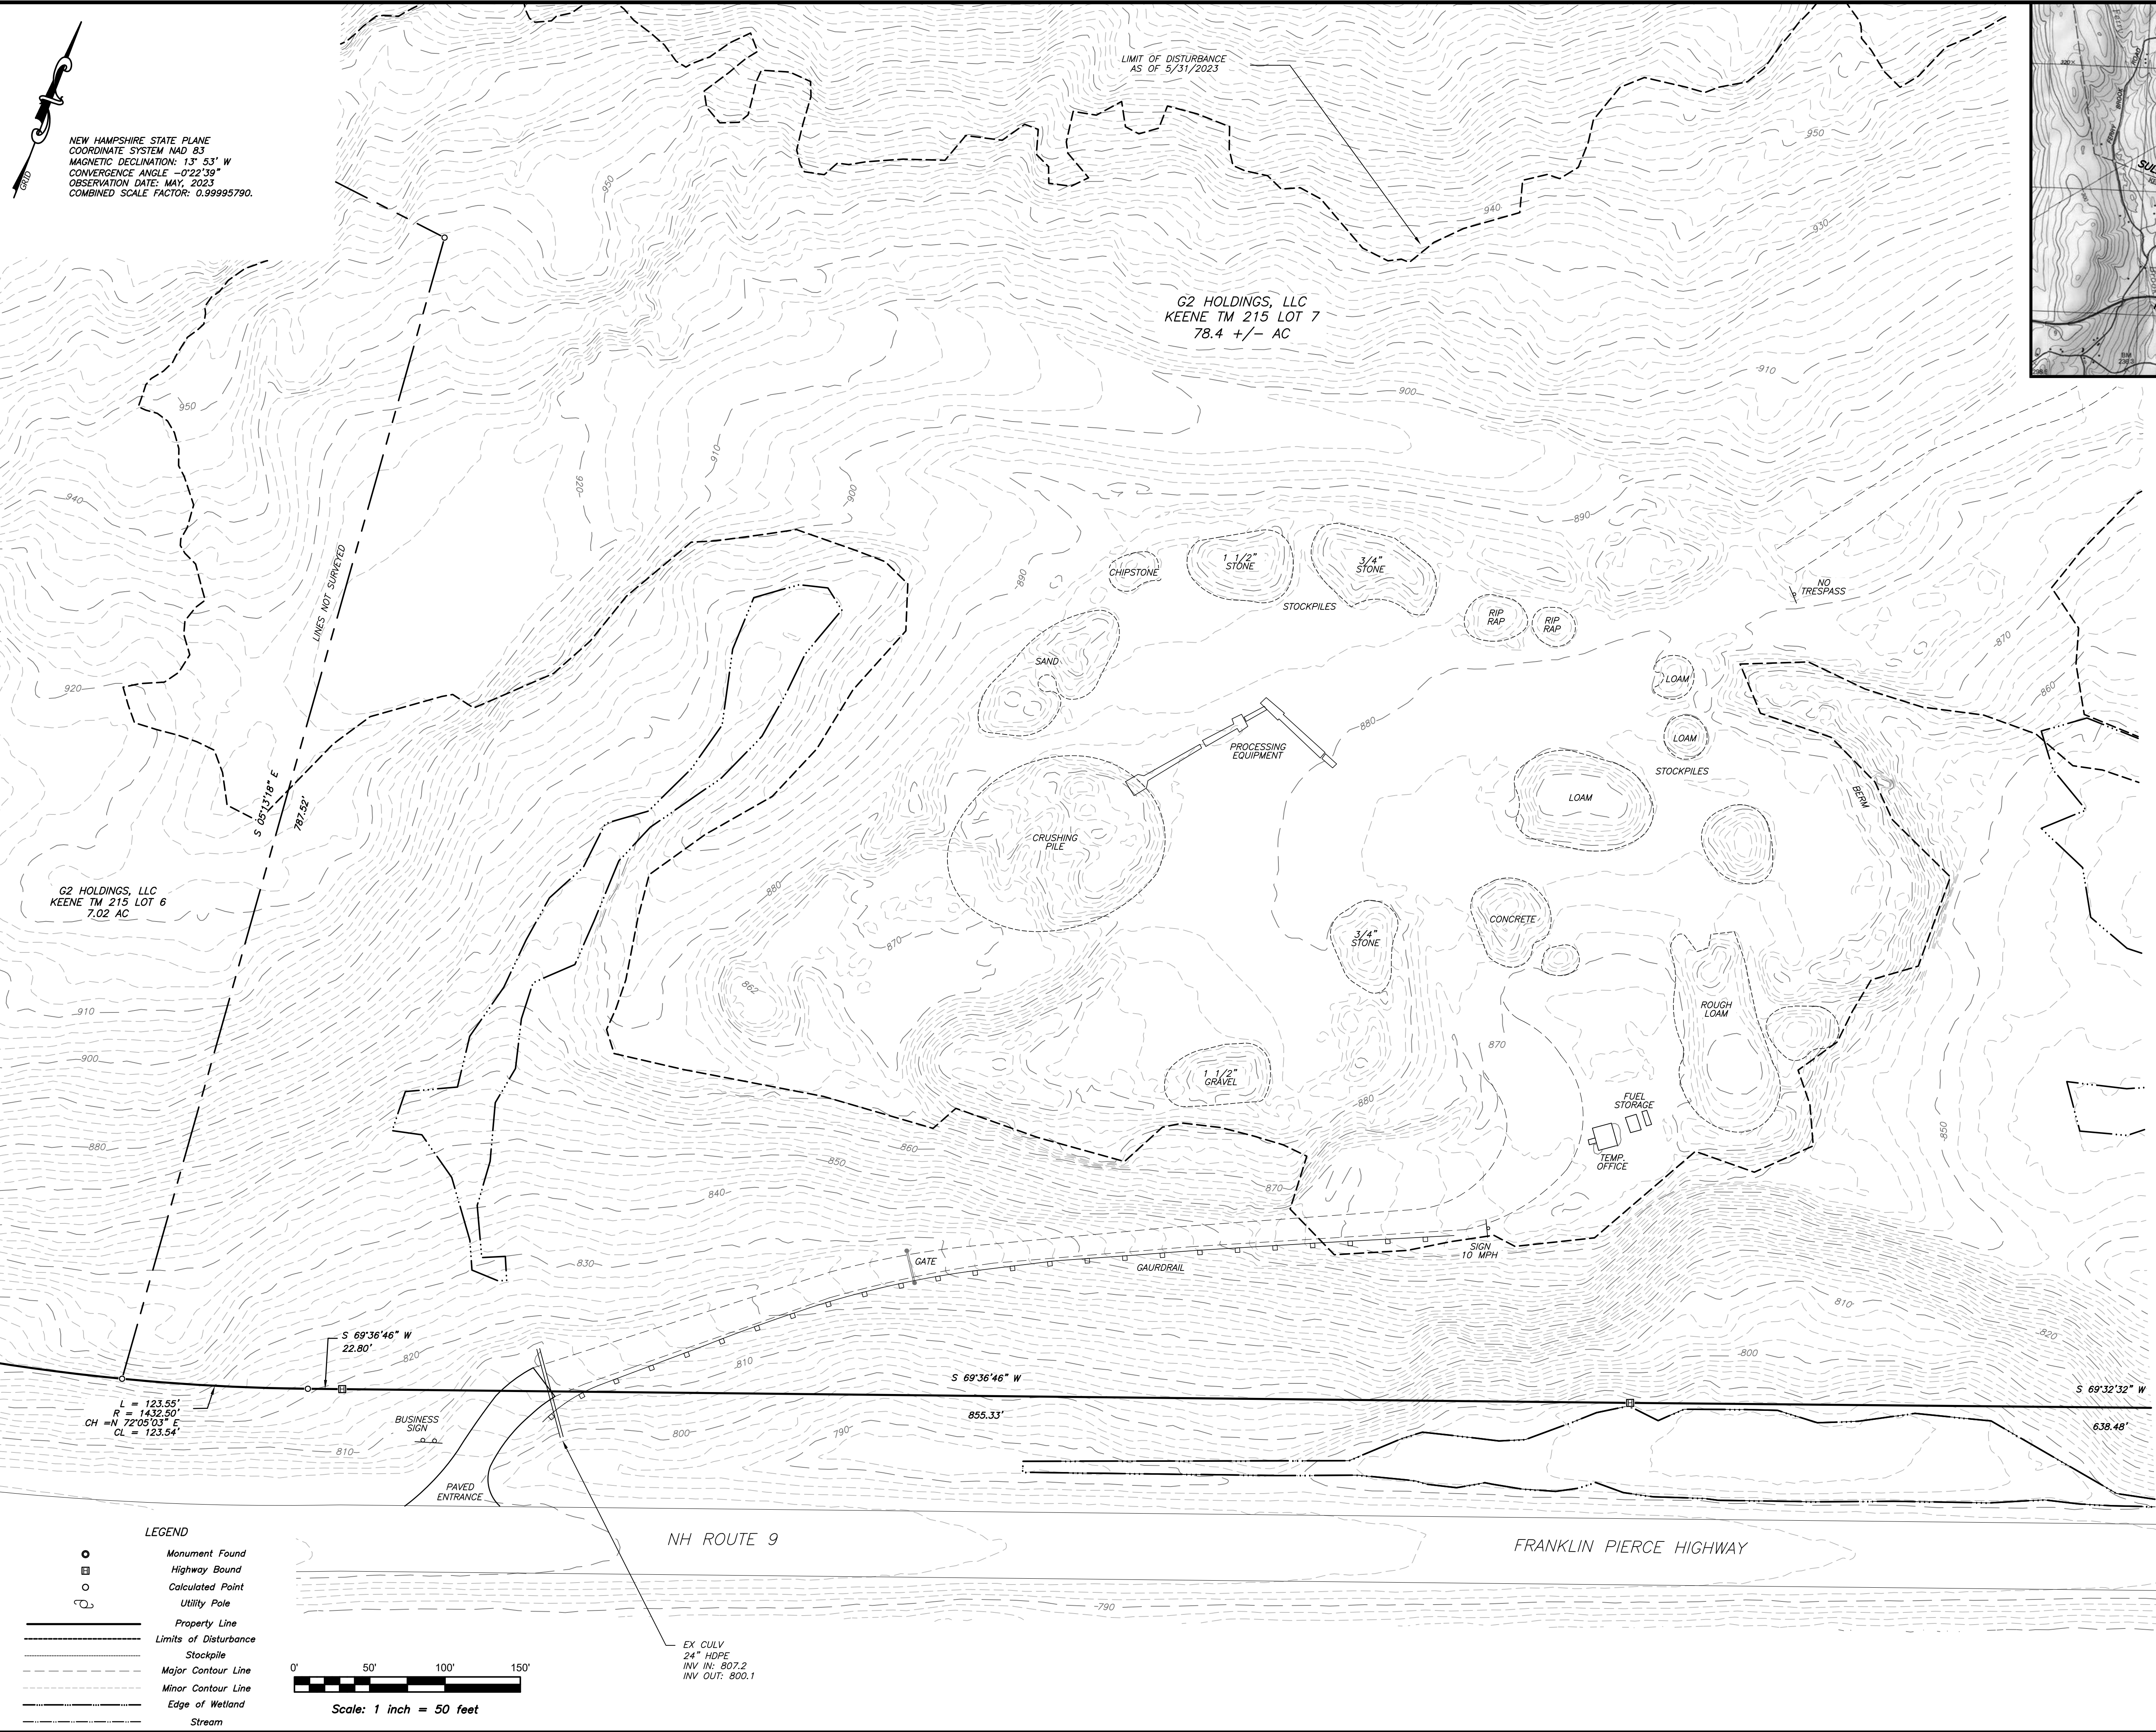


Reference Plans:

- "Steel Tape and Compass Survey of 3 Lot Subdivision for Wayne W. & Elaine Sargent, Route 9 Keene and Sullivan, NH", By Herbert E. Russell, RLS #21, Dated August, 1979, Recorded at Cheshire County Registry of Deeds Cabnet 2 Pg 94 Roll #305.
- "Boundary Survey: Land of Seafeld Pines Hospital Corporation, Keene, Sullivan & Roxbury, County of Cheshire, State of New Hampshire" By C.T. Male Associates, P. C. Dated June, 1989. Job No. 88-05837. Not Recorded.
- "Charles S. and John W. Towns, "Nims" Woodlot, Keene, Nh" By William P. House, Dated May, 1965. Recorded at the Cheshire County Registry of Deeds Plan Book 19 Pg 37.
- "Bolles Subdivision, 3 Lot Subdivision & Boundary Line Adjustment Map 5 Lot 42, 469 South Road, Sullivan, NH" By Cardinal Surveying & Land Planning, Recorded at the Cheshire County Registry of Deeds Plans #21048, 21049 and 21087.
- "Plan of Proposed T.L.R. Project No. 14201, NH Project No P-2962-C, Franklin Pierce Highway, City of Keene and Town of Roxbury, County of Cheshire." By State of New Hampshire Department of Public Works and Highways. Dated November 16, 1956. On file and available on-line with the New Hampshire Department of Transportation, Right of Way Bureau.

NOTES:

- Owner of Record: G2 Holdings, LLC 250 North Street, Jaffrey, NH 03452.
- The Basis of Bearing is Grid. The Horizontal Datum is on the New Hampshire State Plane Coordinate System NAD83 (2011). The Vertical Datum is NAVD 88. Both horizontal and vertical datums were derived from a static GNSS observation taken during the time of the field survey and processed using the Online Positioning User System (OPUS).
- This plan is based on an updated field survey completed in January of 2025 using IGuage dual frequency RTK survey grade GNSS receivers, and a DJI Mavic 3E Drone. The survey is classified as Rural and exceeds the minimum positional tolerances for property corners (0.25') and control (0.13') computed using a least squares adjustment at the 95% confidence level.
- The property lies in the Rural Residential Zoning District in Sullivan - Building Setbacks are 50 feet - front, 20 feet side and rear. The property lies in the Rural Zoning District in Keene - R. Building Setbacks are 50 feet - front, side and rear.
- The wetlands shown hereon were delineated by John St. John, NH CWS #221 of Ecosystems Land Planning from August-October of 2023.
- The purpose of this plan sheet is to show the current conditions of Phase I excavation as of January 22, 2025.

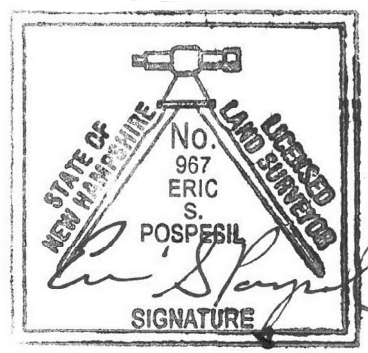


EXISTING CONDITIONS PHASE I PIT
G2 HOLDINGS, LLC

TAX MAP 215 LOTS 6&7
VOLUME 3079 PAGE 283 &
VOLUME 3199 PAGE 1197
IN THE CITY OF

KEENE, NEW HAMPSHIRE

SMITH & POSPESIL
LAND SURVEYING COMPANY, PLLC
240 QUEBEC ROAD, LYMAN, N.H. 03585

JUNE 19, 2023
REVISED JULY 16, 2024
& JANUARY 27, 2025

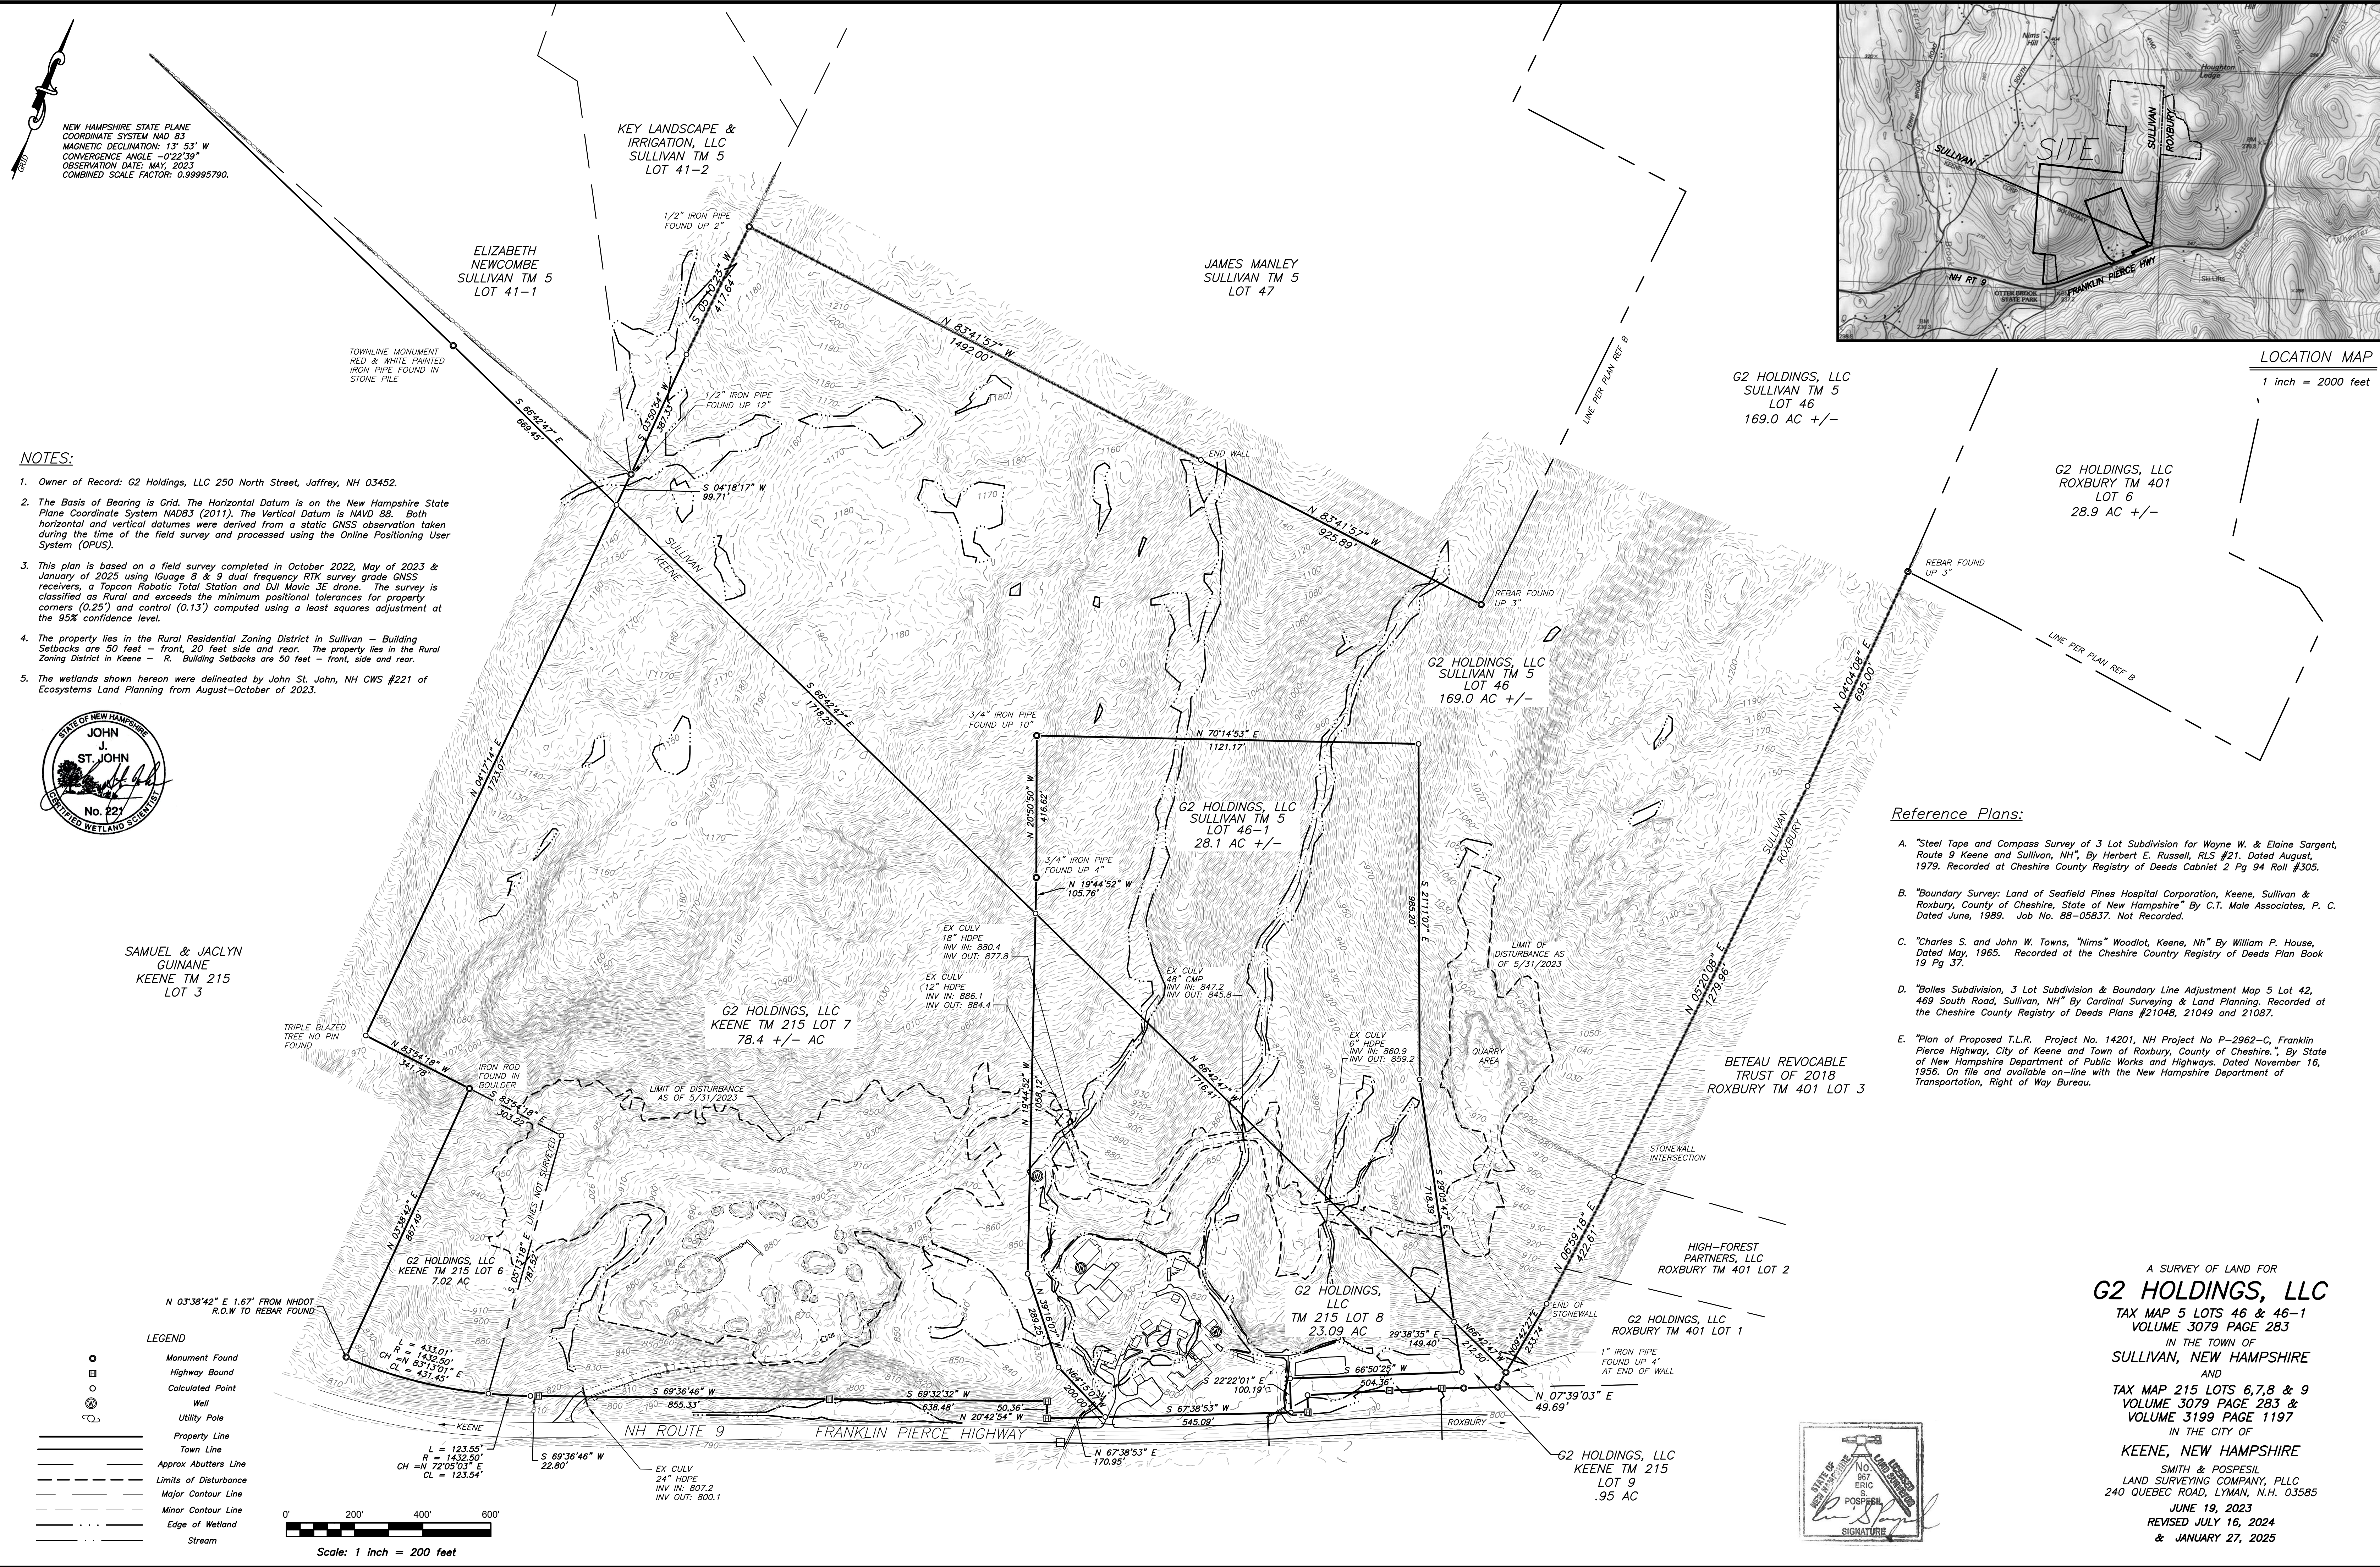

NEW HAMPSHIRE STATE PLANE
COORDINATE SYSTEM NAD 83
MAGNETIC DECLINATION: 13° 53' W
CONVERGENCE ANGLE -0°22'39"
OBSERVATION DATE: MAY, 2023
COMBINED SCALE FACTOR: 0.99995790.

NOTES:

- Owner of Record: G2 Holdings, LLC 250 North Street, Jaffrey, NH 03452.
- The Basis of Bearing is Grid. The Horizontal Datum is on the New Hampshire State Plane Coordinate System NAD83 (2011). The Vertical Datum is NAVD 88. Both horizontal and vertical datums were derived from a static GNSS observation taken during the time of the field survey and processed using the Online Positioning User System (OPUS).
- This plan is based on a field survey completed in October 2022, May of 2023 & January of 2025 using IGuage 8 & 9 dual frequency RTK survey grade GNSS receivers, a Topcon Robotic Total Station and DJI Mavic 3E drone. The survey is classified as Rural and exceeds the minimum positional tolerances for property corners (0.25') and control (0.13') computed using a least squares adjustment at the 95% confidence level.
- The property lies in the Rural Residential Zoning District in Sullivan – Building Setbacks are 50 feet – front, 20 feet side and rear. The property lies in the Rural Zoning District in Keene – R. Building Setbacks are 50 feet – front, side and rear.
- The wetlands shown hereon were delineated by John St. John, NH CWS #221 of Ecosystems Land Planning from August–October of 2023.




SAMUEL & JACLYN
GUINANE
KEENE TM 215
LOT 3

LEGEND

- Monument Found
- Highway Bound
- Calculated Point
- Well
- Utility Pole
- Property Line
- Town Line
- Approx Abutters Line
- Limits of Disturbance
- Major Contour Line
- Minor Contour Line
- Edge of Wetland
- Stream



Scale: 1 inch = 200 feet

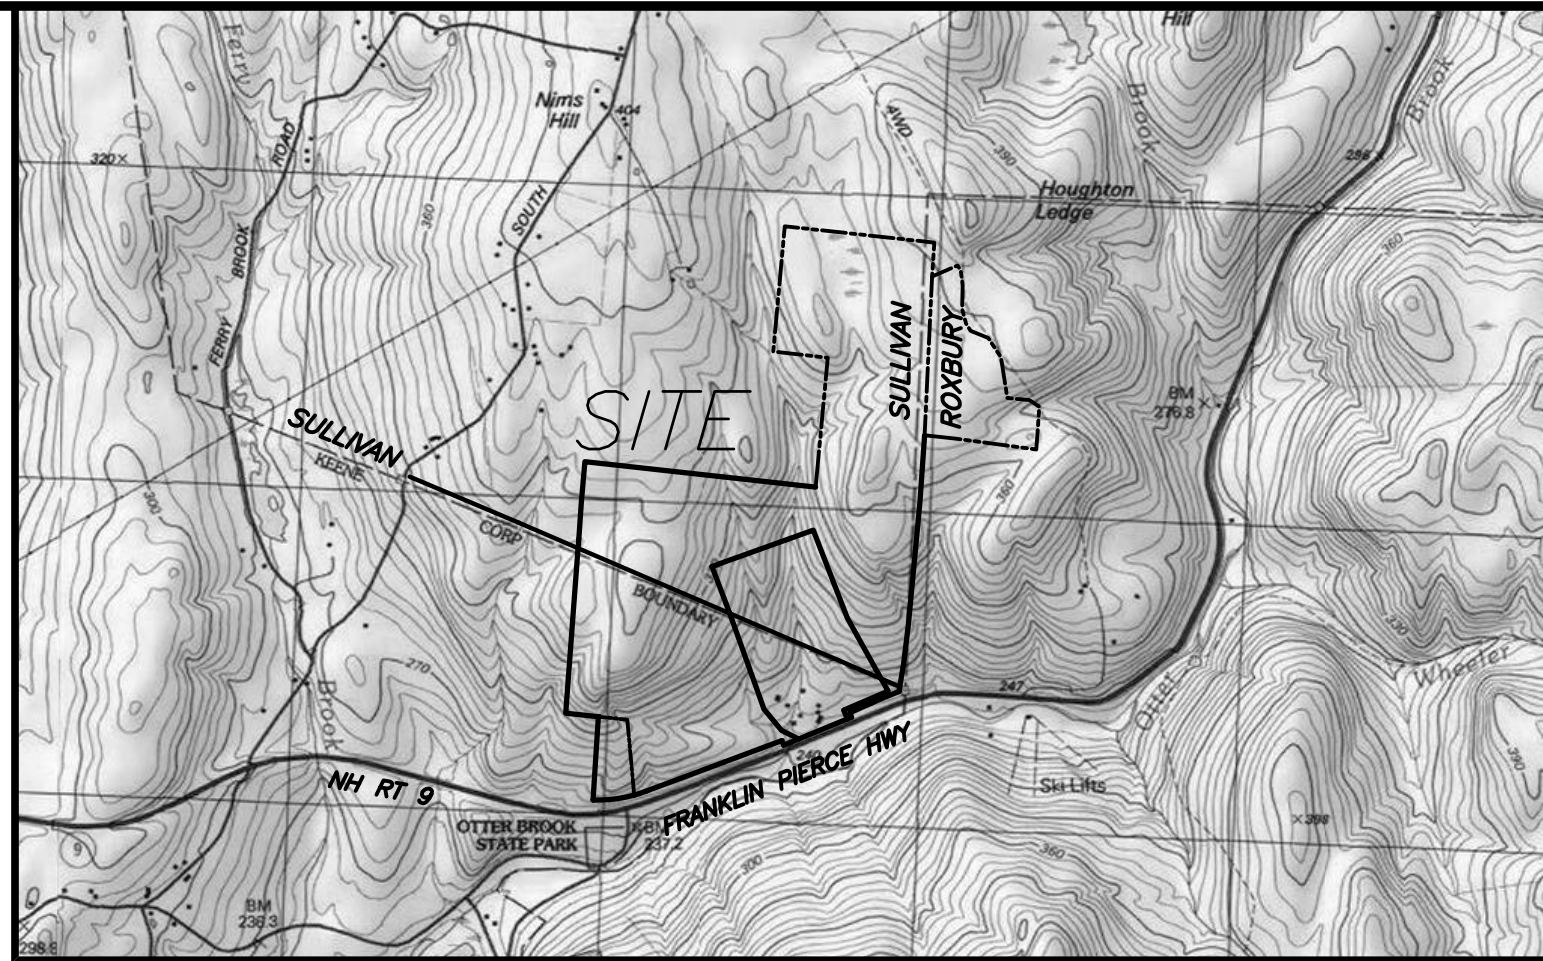

LOCATION MAP

1 inch = 2000 feet

G2 HOLDINGS, LLC
SULLIVAN TM 5
LOT 46
169.0 AC +/-

G2 HOLDINGS, LLC
ROXBURY TM 401
LOT 6
28.9 AC +/-

Reference Plans:

- "Steel Tape and Compass Survey of 3 Lot Subdivision for Wayne W. & Elaine Sargent, Route 9 Keene and Sullivan, NH", By Herbert E. Russell, RLS #21. Dated August, 1979. Recorded at Cheshire County Registry of Deeds Cabinet 2 Pg 94 Roll #305.
- "Boundary Survey: Land of Seafeld Pines Hospital Corporation, Keene, Sullivan & Roxbury, County of Cheshire, State of New Hampshire" By C.T. Male Associates, P. C. Dated June, 1989. Job No. 88-05837. Not Recorded.
- "Charles S. and John W. Towns, "Nims" Woodlot, Keene, Nh" By William P. House, Dated May, 1965. Recorded at the Cheshire County Registry of Deeds Plan Book 19 Pg 37.
- "Bolles Subdivision, 3 Lot Subdivision & Boundary Line Adjustment Map 5 Lot 42, 469 South Road, Sullivan, NH" By Cardinal Surveying & Land Planning, Recorded at the Cheshire County Registry of Deeds Plans #21048, 21049 and 21087.
- "Plan of Proposed T.L.R. Project No. 14201, NH Project No P-2962-C, Franklin Pierce Highway, City of Keene and Town of Roxbury, County of Cheshire.", By State of New Hampshire Department of Public Works and Highways. Dated November 16, 1956. On file and available on-line with the New Hampshire Department of Transportation, Right of Way Bureau.


BETEAU REVOCABLE
TRUST OF 2018
ROXBURY TM 401 LOT 3


HIGH-FOREST
PARTNERS, LLC
ROXBURY TM 401 LOT 2

G2 HOLDINGS, LLC
ROXBURY TM 401 LOT 1

G2 HOLDINGS, LLC
KEENE TM 215
LOT 9
.95 AC

A SURVEY OF LAND FOR
G2 HOLDINGS, LLC
TAX MAP 5 LOTS 46 & 46-1
VOLUME 3079 PAGE 283
IN THE TOWN OF
SULLIVAN, NEW HAMPSHIRE
AND
TAX MAP 215 LOTS 6,7,8 & 9
VOLUME 3079 PAGE 283 &
VOLUME 3199 PAGE 1197
IN THE CITY OF
KEENE, NEW HAMPSHIRE
SMITH & POSPESIL
LAND SURVEYING COMPANY, PLLC
240 QUEBEC ROAD, LYMAN, N.H. 03585
JUNE 19, 2023
REVISED JULY 16, 2024
& JANUARY 27, 2025

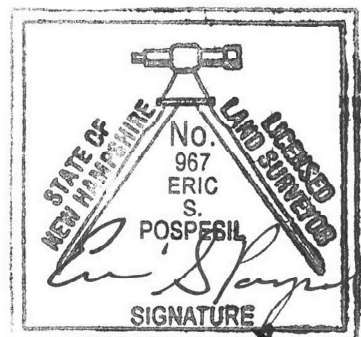

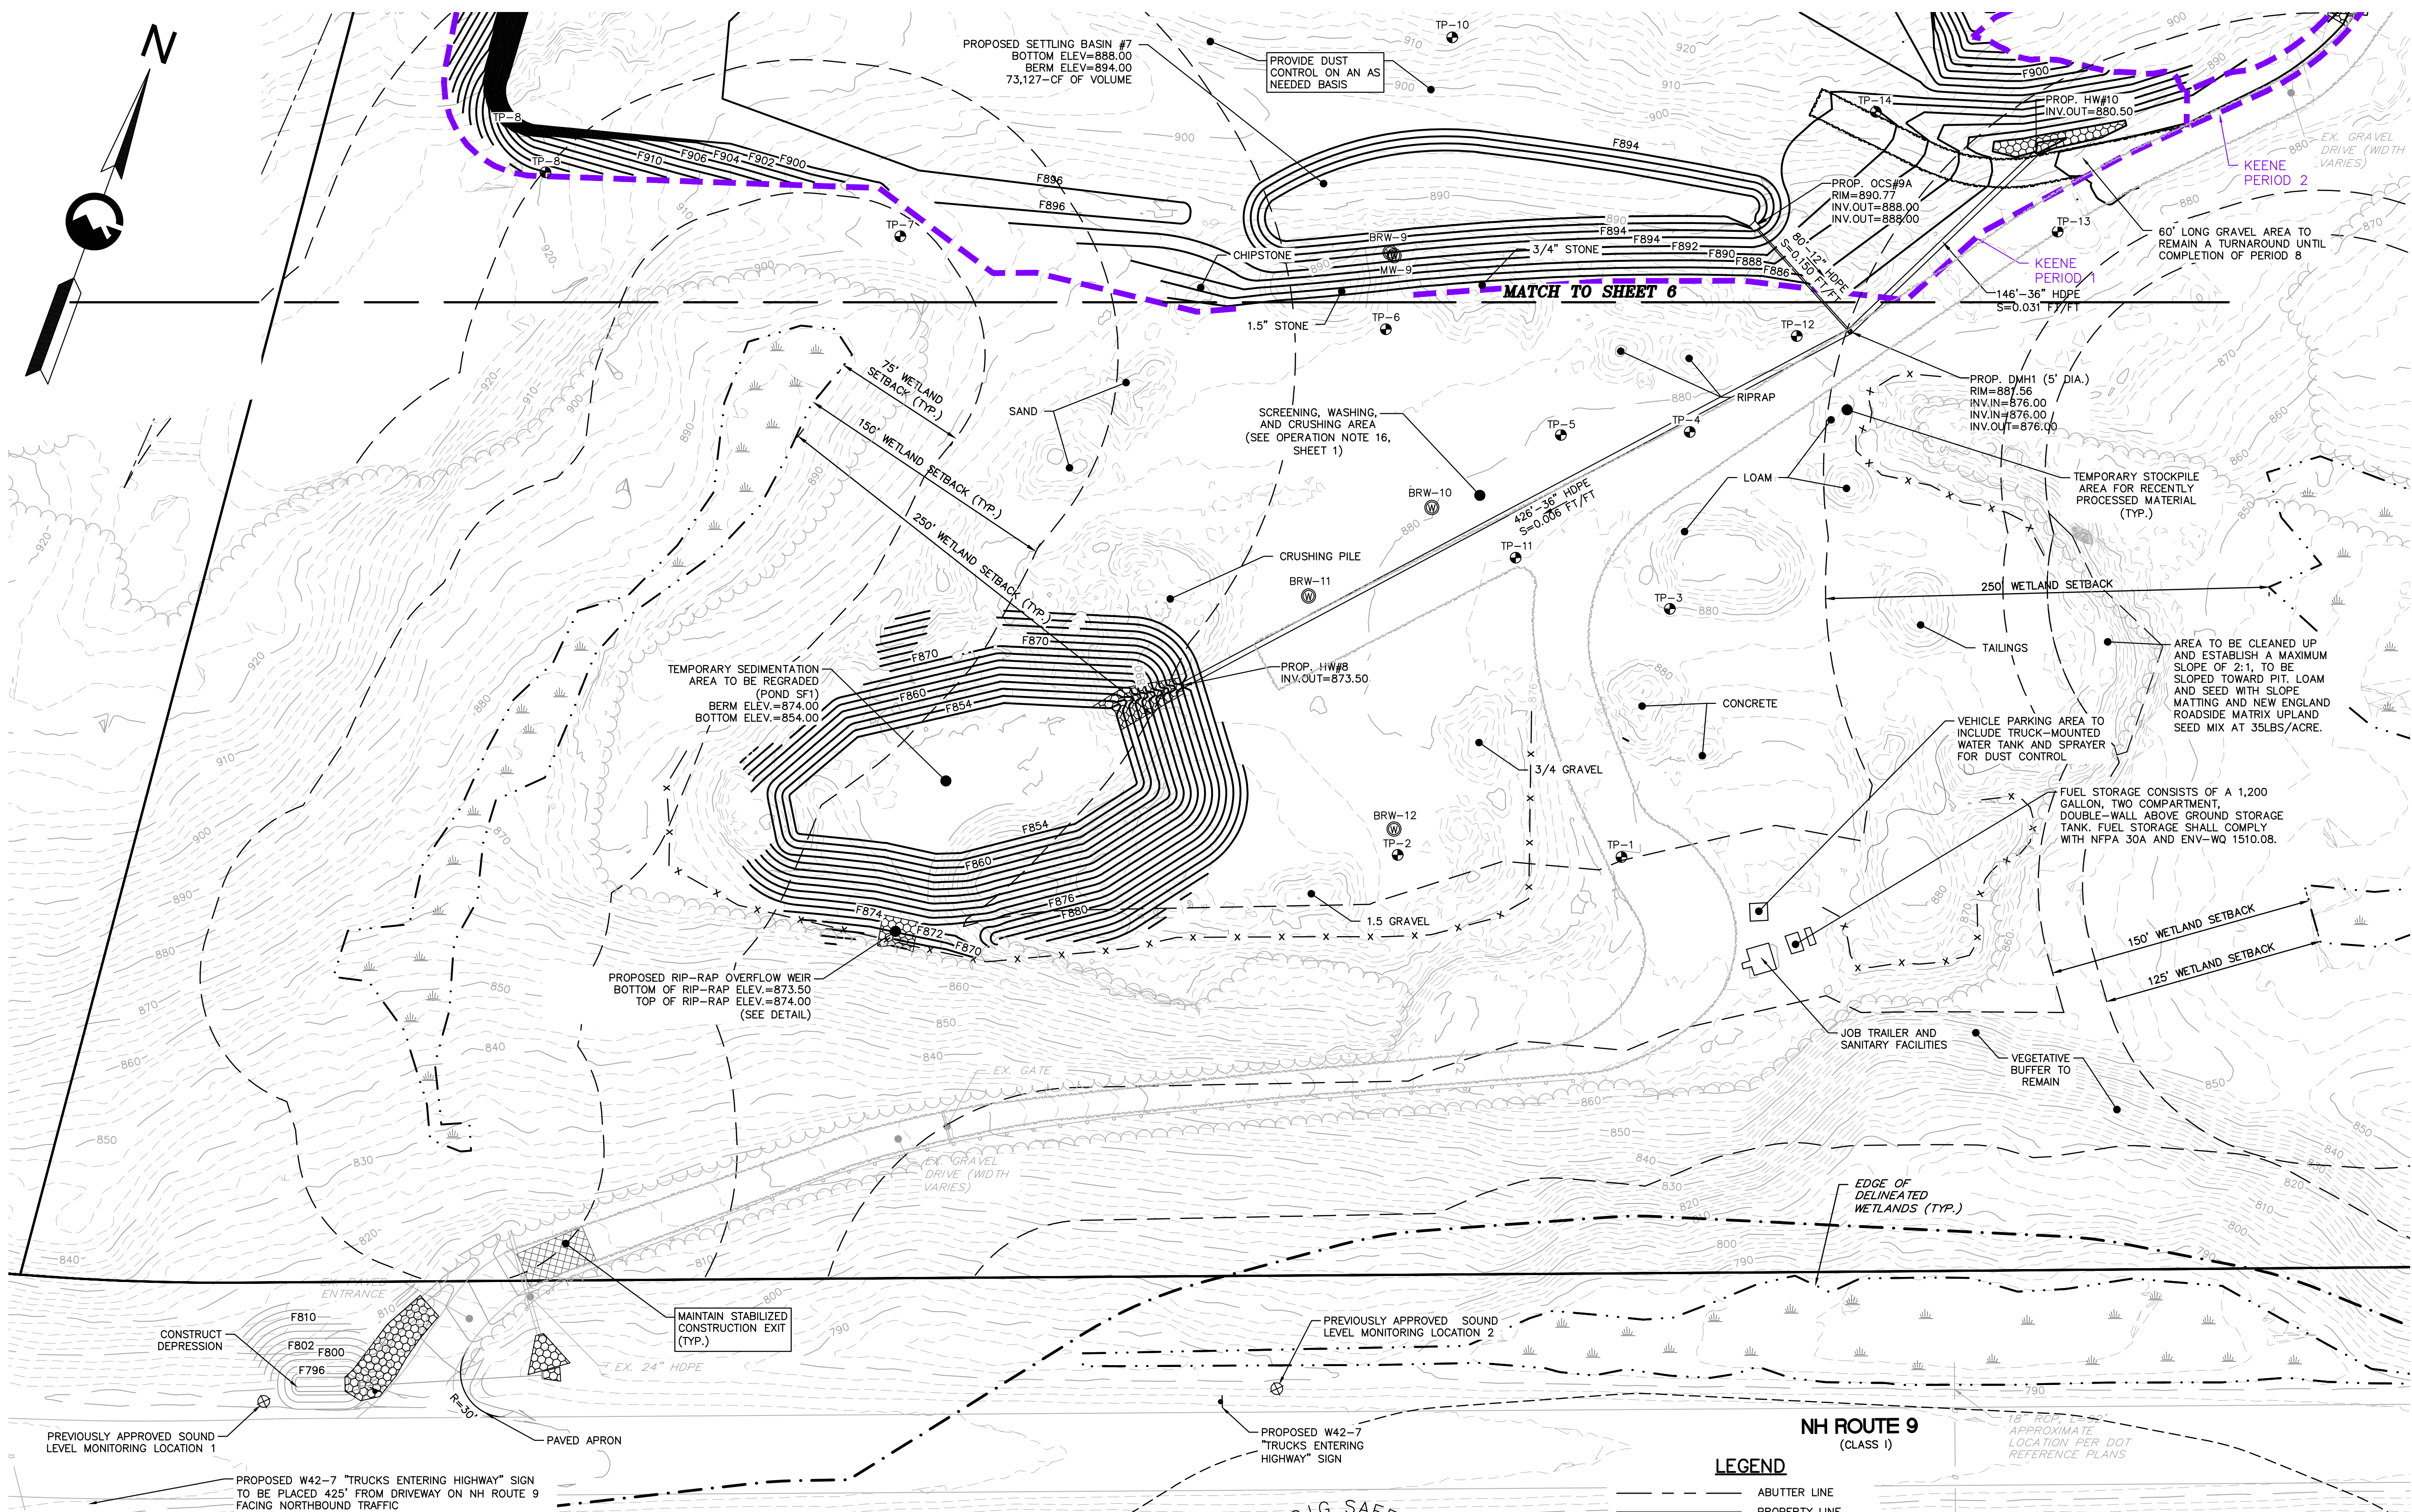

EROSION & SEDIMENT CONTROL LEGEND	
	STONE CHECK DAM
	LIMITS OF CLEARING
	SILT FENCE
	STABILIZED CONSTRUCTION EXIT
	STAGING AND STOCKPILE AREA
	EROSION CONTROL BLANKET


- PHASING NOTES:**
1. INSTALL NECESSARY EROSION CONTROL MEASURES, I.E. SILT FENCE.
 2. REGRADE AND REPLANT BUFFER AREA
 3. INSTALL SIGNAGE
 4. INSTALL PAVED APRON AND CULVERT ENTRANCE INLET DEPRESSION.
 5. INSTALL CULVERT OUTLET PROTECTION AT EXISTING 24" HDPE CULVERT
 6. COMPLETE EXCAVATION OF TEMPORARY SEDIMENTATION AREA SF1.
 7. TEMPORARY SEDIMENTATION POND TO BE LINED WITH 12 INCHES OF CRUSHED LIMESTONE GRAVEL, THEN LOAMED AND SEEDED.
 8. BEGIN EXCAVATION IN PERIOD 1. CONSTRUCT OUTLET STRUCTURE AND CULVERT OF TEMPORARY SEDIMENTATION BASIN #7. CONSTRUCT CLOSED DRAINAGE SYSTEM AND DIRECT DISCHARGE TO TEMPORARY SEDIMENT AREA SF1.
 9. ALL TRUCK TURNAROUND AREAS TO BE MAINTAINED UNTIL THE COMPLETION OF PERIOD 7, THEN THOSE AREAS ARE TO BE RECLAIMED.

SEE SHEET 6 FOR EROSION CONTROL NOTES (TYP.)

SEE SHEET 1 FOR OPERATION NOTES (TYP.)

LOAM & SEED ALL DISTURBED AREAS (TYP.)

LEGEND	
	ABUTTER LINE
	PROPERTY LINE
	EXCAVATION SETBACK LINE
	EXISTING EDGE OF PAVEMENT
	EXISTING EDGE OF GRAVEL
	WETLANDS BOUNDARY
	WETLAND BUFFER
	PROPOSED EDGE OF GRAVEL
	PERIOD LINE
	EX./PROP. TREELINE
	PROP. GRADE LINE
	EX. MAJOR CONTOUR
	EX. MINOR CONTOUR
	RIP RAP
	EX./PROP. HEADWALL
	PROP. DRAINAGE LINE
	EX. DRAINAGE LINE

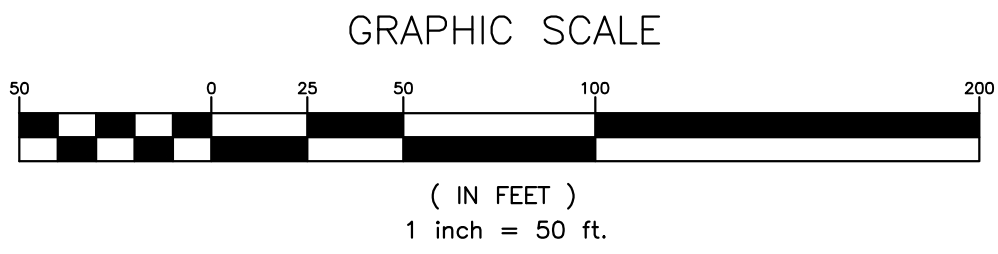

GRANITE ENGINEERING
civil engineering • land planning • municipal services

REVISIONS	
No.	DATE
1	12/20/24
2	2/3/25
3	5/9/25
4	7/9/25
5	7/24/25
6	8/11/25
7	8/22/25

OWNER/APPLICANT:
G2 HOLDINGS, LLC
250 NORTH STREET
JAFFREY, NH 03452

GRANITE ENGINEERING
civil engineering • land planning • municipal services

150 Dow Street, Tower 2, Suite 421
Manchester, New Hampshire 03101
603.518.8030

www.GraniteEng.com

STAMP:

LOCATION:
KEENE TAX MAP 215 LOTS 7 & 8
SULLIVAN TAX MAP 5 LOTS 46 & 46-1
57 ROUTE 9
KEENE & SULLIVAN, NEW HAMPSHIRE
CHESHIRE COUNTY


PROJECT:
GORDON SERVICES KEENE

TITLE:
EXCAVATION, DRAINAGE & EROSION CONTROL PLAN

PROJECT No. DATE:
23-0201-1 MAY 9, 2025

SHEET:
5 OF 23

SCALE:
HORIZ. 1"=50'

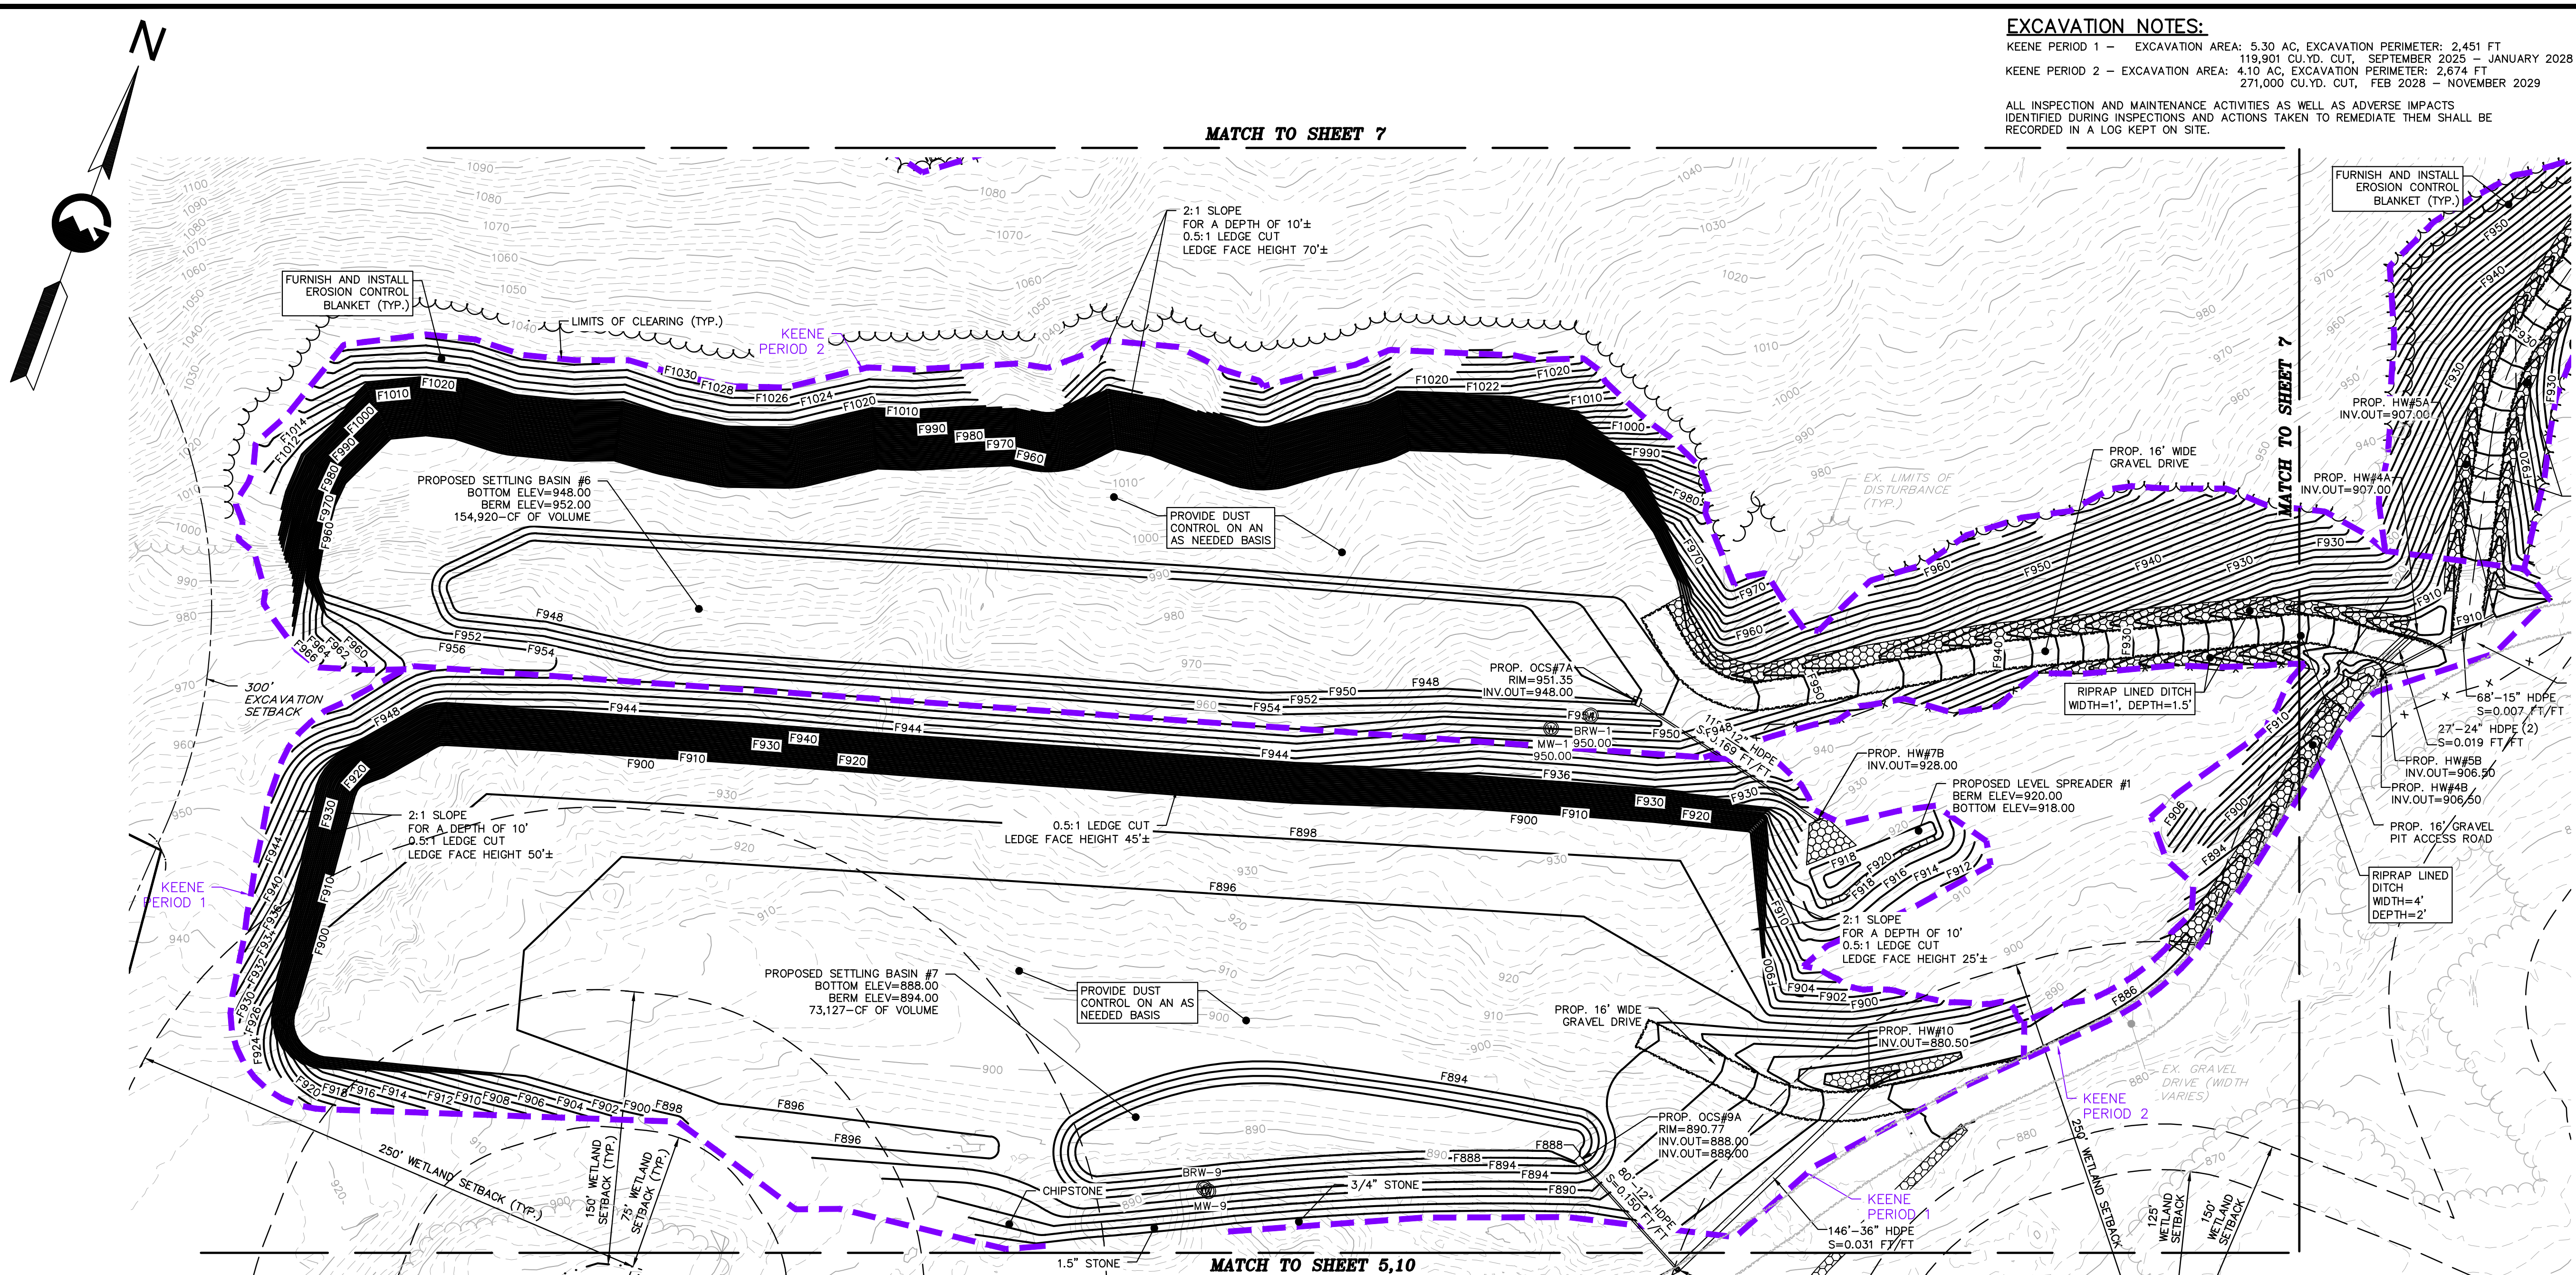

EXCAVATION NOTES:
KEENE PERIOD 1 - EXCAVATION AREA: 5.30 AC, EXCAVATION PERIMETER: 2,451 FT
KEENE PERIOD 2 - EXCAVATION AREA: 4.10 AC, EXCAVATION PERIMETER: 2,674 FT
271,000 CU.YD. CUT, FEB 2028 - NOVEMBER 2029

ALL INSPECTION AND MAINTENANCE ACTIVITIES AS WELL AS ADVERSE IMPACTS IDENTIFIED DURING INSPECTIONS AND ACTIONS TAKEN TO REMEDIATE THEM SHALL BE RECORDED IN A LOG KEPT ON SITE.


- PHASING NOTES:**
1. CONTINUE EXCAVATION IN PERIOD 1. AS PIT FLOOR IS LOWERED, EXCAVATE SEDIMENT BASIN AS REQUIRED. INSTALL OUTLET CULVERT.
 2. ONCE PERIOD 1 HAS REACHED FINAL GRADING, RECLAIM ENTIRE AREA. PRIOR TO LOAMING AND SEEDING THE SEDIMENT AREA, REMOVE ALL SILTED MATERIALS. LOAM AND SEED, ENSURE OUTLET CULVERT IS INSTALLED. RECLAIM ACCESS TO THE PIT.
 3. BEGIN CONSTRUCTION OF PERIOD 2, STARTING WITH THE ACCESS. INSTALL ALL EROSION CONTROL DEVICES. CONSTRUCT DITCH ALONG WEST SIDE OF EXISTING ACCESS ROAD. INSTALL CULVERTS AT THE INTERSECTION WITH THE NEW ACCESS ROAD RUNNING TO THE NORTH.
 4. AS PIT AREA IN PERIOD 1 IS EXCAVATED, PITCH SLOPE TO THE SOUTH OF THE AREA AND BEGIN EXCAVATION OF THE SEDIMENT RETENTION AREA. DIRECT DISCHARGE FROM THE SEDIMENT DOWN THE EASTERN SIDE OF RECLAIMED PERIOD 1. AS THE SEDIMENT AREA IS LOWERED, INSTALL OUTLET CULVERT, AND DIRECT TO THE EXISTING SLOPE TO THE EAST OF PERIOD 1.
 5. ONCE PERIOD 2 HAS REACHED FINAL GRADING, RECLAIM ENTIRE AREA. PRIOR TO LOAMING AND SEEDING THE SEDIMENT AREA, REMOVE ALL SILTED MATERIALS. LOAM AND SEED, ENSURE OUTLET CULVERT IS INSTALLED. RECLAIM ACCESS TO THE PIT TO INTERSECTION OF NEW ACCESS RUNNING TO THE NORTH.
 6. ALL TRUCK TURNAROUND AREAS TO BE MAINTAINED UNTIL THE COMPLETION OF PERIOD 7, THEN THOSE AREAS ARE TO BE RECLAIMED.





SEE SHEET 1 FOR
OPERATION NOTES (TYP.)

LOAM & SEED ALL
DISTURBED AREAS (TYP.)

- EROSION CONTROL NOTES:**
1. THE PURPOSE OF THIS PLAN IS TO DEPICT THE REQUIRED ONSITE TEMPORARY CONSTRUCTION EROSION CONTROL MEASURES.
 2. ALL MEASURES IN THE PLAN SHALL MEET AS A MINIMUM THE BEST MANAGEMENT PRACTICES SET FORTH IN VOLUME 3 OF THE NEW HAMPSHIRE STORMWATER MANUAL EROSION AND SEDIMENT CONTROLS DURING CONSTRUCTION AS PUBLISHED AND AMENDED BY THE NEW HAMPSHIRE DEPARTMENT OF ENVIRONMENTAL SERVICES.
 3. WHENEVER PRACTICAL, NATURAL VEGETATION SHALL BE RETAINED, PROTECTED OR SUPPLEMENTED. THE STRIPPING OF VEGETATION SHALL BE DONE IN A MANNER THAT MINIMIZES SOIL EROSION.
 4. APPROPRIATE EROSION AND SEDIMENT CONTROL MEASURES SHALL BE INSTALLED PRIOR TO LAND DISTURBANCE.
 5. THE AREA OF DISTURBANCE SHALL BE KEPT TO A MINIMUM. DISTURBED AREAS REMAINING IDLE FOR MORE THAN 30 DAYS SHALL BE STABILIZED.
 6. MEASURES SHALL BE TAKEN TO CONTROL EROSION WITHIN THE PROJECT AREA. SEDIMENT IN RUNOFF WATER SHALL BE TRAPPED AND RETAINED WITHIN THE PROJECT AREA USING APPROVED MEASURES.
 7. ALL TEMPORARY EROSION AND SEDIMENT CONTROL MEASURES SHALL BE MAINTAINED IN FUNCTIONING CONDITION UNTIL FINAL SITE STABILIZATION IS ACCOMPLISHED.
 8. ALL TEMPORARY EROSION AND SEDIMENT CONTROL MEASURES SHALL BE REMOVED AFTER FINAL SITE STABILIZATION. TRAPPED SEDIMENT AND OTHER DISTURBED SOIL AREAS RESULTING FROM THE REMOVAL OF TEMPORARY MEASURES SHALL BE PERMANENTLY STABILIZED WITHIN 30 DAYS UNLESS CONDITIONS DICTATE OTHERWISE.
 9. THE CITY OF KEENE SHALL RESERVE THE RIGHT TO REQUIRE FURTHER EROSION CONTROL PRACTICES DURING CONSTRUCTION SHOULD THEY FIND IT NECESSARY.
 10. THE RESPONSIBLE PARTY SHALL INSTALL, INSPECT, REPORT, OPERATE, AND MAINTAIN ALL STORMWATER MANAGEMENT AND EROSION CONTROL MEASURES REQUIRED BY THESE PLANS.
 11. TEMPORARY EROSION CONTROL MEASURES SHALL BE INSTALLED IN STRICT ACCORDANCE WITH PROJECT PLANS. IN ADDITION, SIMILAR MEASURES SHALL BE INSTALLED WHERE AND WHEN THE FIELD CONDITION, OR FIELD OPERATION OF THE INDIVIDUAL SITE CONTRACTOR, MAY WARRANT.
 12. ALL DISTURBED AREAS DESIGNATED TO BE TURF, SHALL RECEIVE A MINIMUM APPLICATION OF 4 INCHES OF LOAM (COMPACTED THICKNESS), PRIOR TO FINAL SEEDING AND MULCHING.
 13. IN THE EVENT THAT, DURING CONSTRUCTION OF ANY PORTION OF THIS PROJECT, A WINTER SHUTDOWN IS NECESSARY, THE CONTRACTOR SHALL STABILIZE ALL INCOMPLETE WORK AND PROVIDE FOR SUITABLE METHODS OF DIVERTING RUNOFF IN ORDER TO ELIMINATE SHEET FLOW ACROSS FROZEN SURFACES.
 14. DUST SHALL BE CONTROLLED BY THE USE OF WATER AS NECESSARY THROUGHOUT THE CONSTRUCTION PERIOD, IN ACCORDANCE WITH ENV-A 1000.
 15. IN NO WAY ARE THOSE TEMPORARY EROSION CONTROL MEASURES INDICATED ON THESE PLANS TO BE CONSIDERED ALL INCLUSIVE. THE CONTRACTOR SHALL USE JUDGEMENT IN INSTALLING SUPPLEMENTARY EROSION CONTROL MEASURES WHERE AND WHEN SPECIFIC SITE CONDITIONS AND/OR CONSTRUCTION METHODOLOGIES MAY WARRANT.
 16. GRADED AREAS SHALL BE VEGETATED TO INSURE EROSION CONTROL BY SEEDING, MULCHING, AND FERTILIZING. DISTURBED AREAS SHALL BE PLANTED WITH SUITABLE PLANT MATERIALS.
 17. GRADING SHALL NOT EXCEED A RATIO OF 3 HORIZONTAL TO 1 VERTICAL WITHOUT SPECIAL EROSION CONTROL MEASURES. NETTING OR SIMILAR MATERIAL SHALL BE PROVIDED ON SLOPES WITH A RATIO GREATER THAN 3:1 WHILE GROUND COVER IS BEING ESTABLISHED.

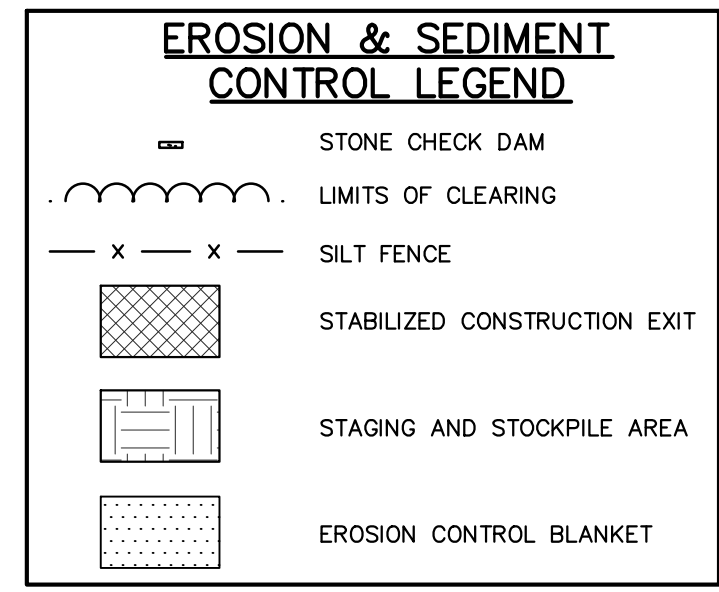

- LEGEND**
- ABUTTER LINE
 - PROPERTY LINE
 - EXCAVATION SETBACK LINE
 - EXISTING EDGE OF PAVEMENT
 - EXISTING EDGE OF GRAVEL
 - WETLANDS BOUNDARY
 - WETLAND BUFFER
 - PROPOSED EDGE OF GRAVEL
 - EX./PROP. TREELINE
 - PROP. GRADE LINE
 - EX. MAJOR CONTOUR
 - EX. MINOR CONTOUR
 - RIP RAP
 - EX./PROP. HEADWALL
 - PROP. DRAINAGE LINE

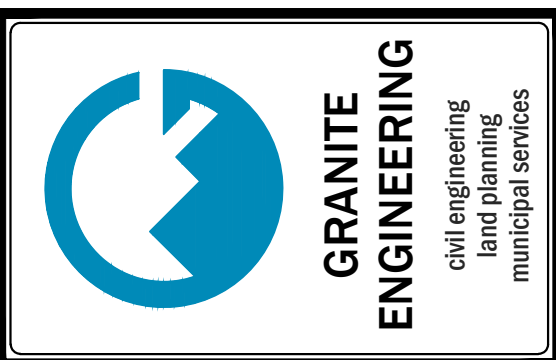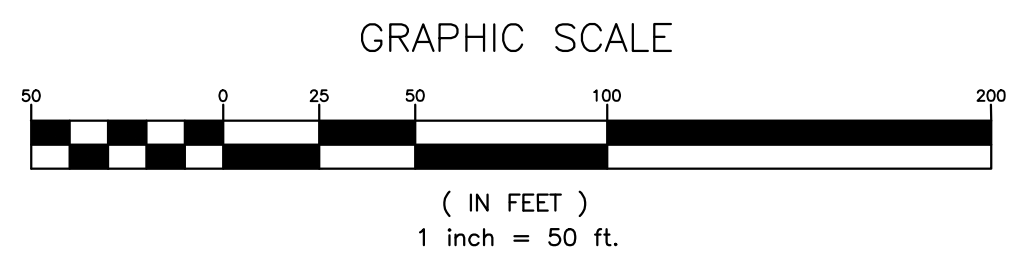


No.	DATE	BY	COMMENTS
1	12/20/24	JD	PROJECT SUBMITTAL
2	2/3/25	JD	REVISED PER CITY COMMENTS
3	5/9/25	JD	REVISED PER CITY COMMENTS
4	7/9/25	JD	REVISED PER CITY COMMENTS
5	7/24/25	JD	ADDITIONAL WELL LOCATIONS
6	8/11/25	JD	REVISED PER CITY COMMENTS
7	8/22/25	JD	REVISED PER CITY COMMENTS

OWNER/APPLICANT:
C2 HOLDINGS, LLC
250 NORTH STREET
JAFFREY, NH 03452

GRANITE ENGINEERING
civil engineering • land planning • municipal services

150 Dow Street, Tower 2, Suite 421
Manchester, New Hampshire 03101
603.518.8030

www.GraniteEng.com

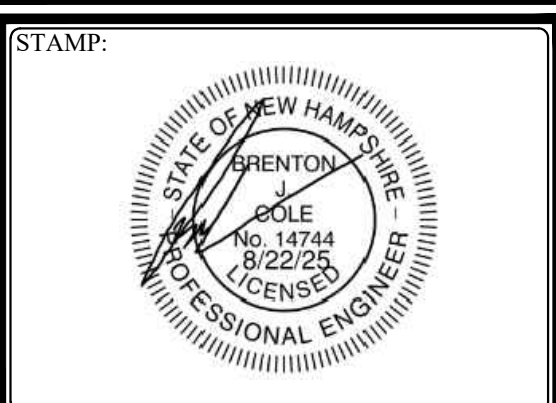

LOCATION:
KEENE TAX MAP 215 LOTS 7 & 8
SULLIVAN TAX MAP 5 LOTS 46 & 46-1
57 ROUTE 9
KEENE & SULLIVAN, NEW HAMPSHIRE
CHESHIRE COUNTY

PROJECT:
**GORDON SERVICES
KEENE**

TITLE:
**EXCAVATION,
DRAINAGE & EROSION
CONTROL PLAN**

PROJECT No. DATE:
23-0201-1 MAY 9, 2025
SHEET: 6 OF 23

SCALE:
HORIZ. 1"=50'


PHASING NOTES:

1. INSTALL ALL NECESSARY EROSION CONTROL ITEMS, I.E. SILT FENCE, STONE CHECK DAMS.
2. CONSTRUCT PIT ACCESS IN ITS ENTIRETY TO THE START OF PERIOD 5.
3. INSTALL ALL CULVERTS, RIP RAP CULVERT OUTLETS, AND DITCH PROTECTION.
4. ALL TRUCK TURNAROUND AREAS TO BE MAINTAINED UNTIL THE COMPLETION OF PERIOD 7, THEN THOSE AREAS ARE TO BE RECLAIMED.

SEE SHEET 1 FOR
OPERATION NOTES (TYP.)

SEE SHEET 6 FOR EROSION
CONTROL NOTES (TYP.)


LOAM & SEED ALL
DISTURBED AREAS (TYP.)

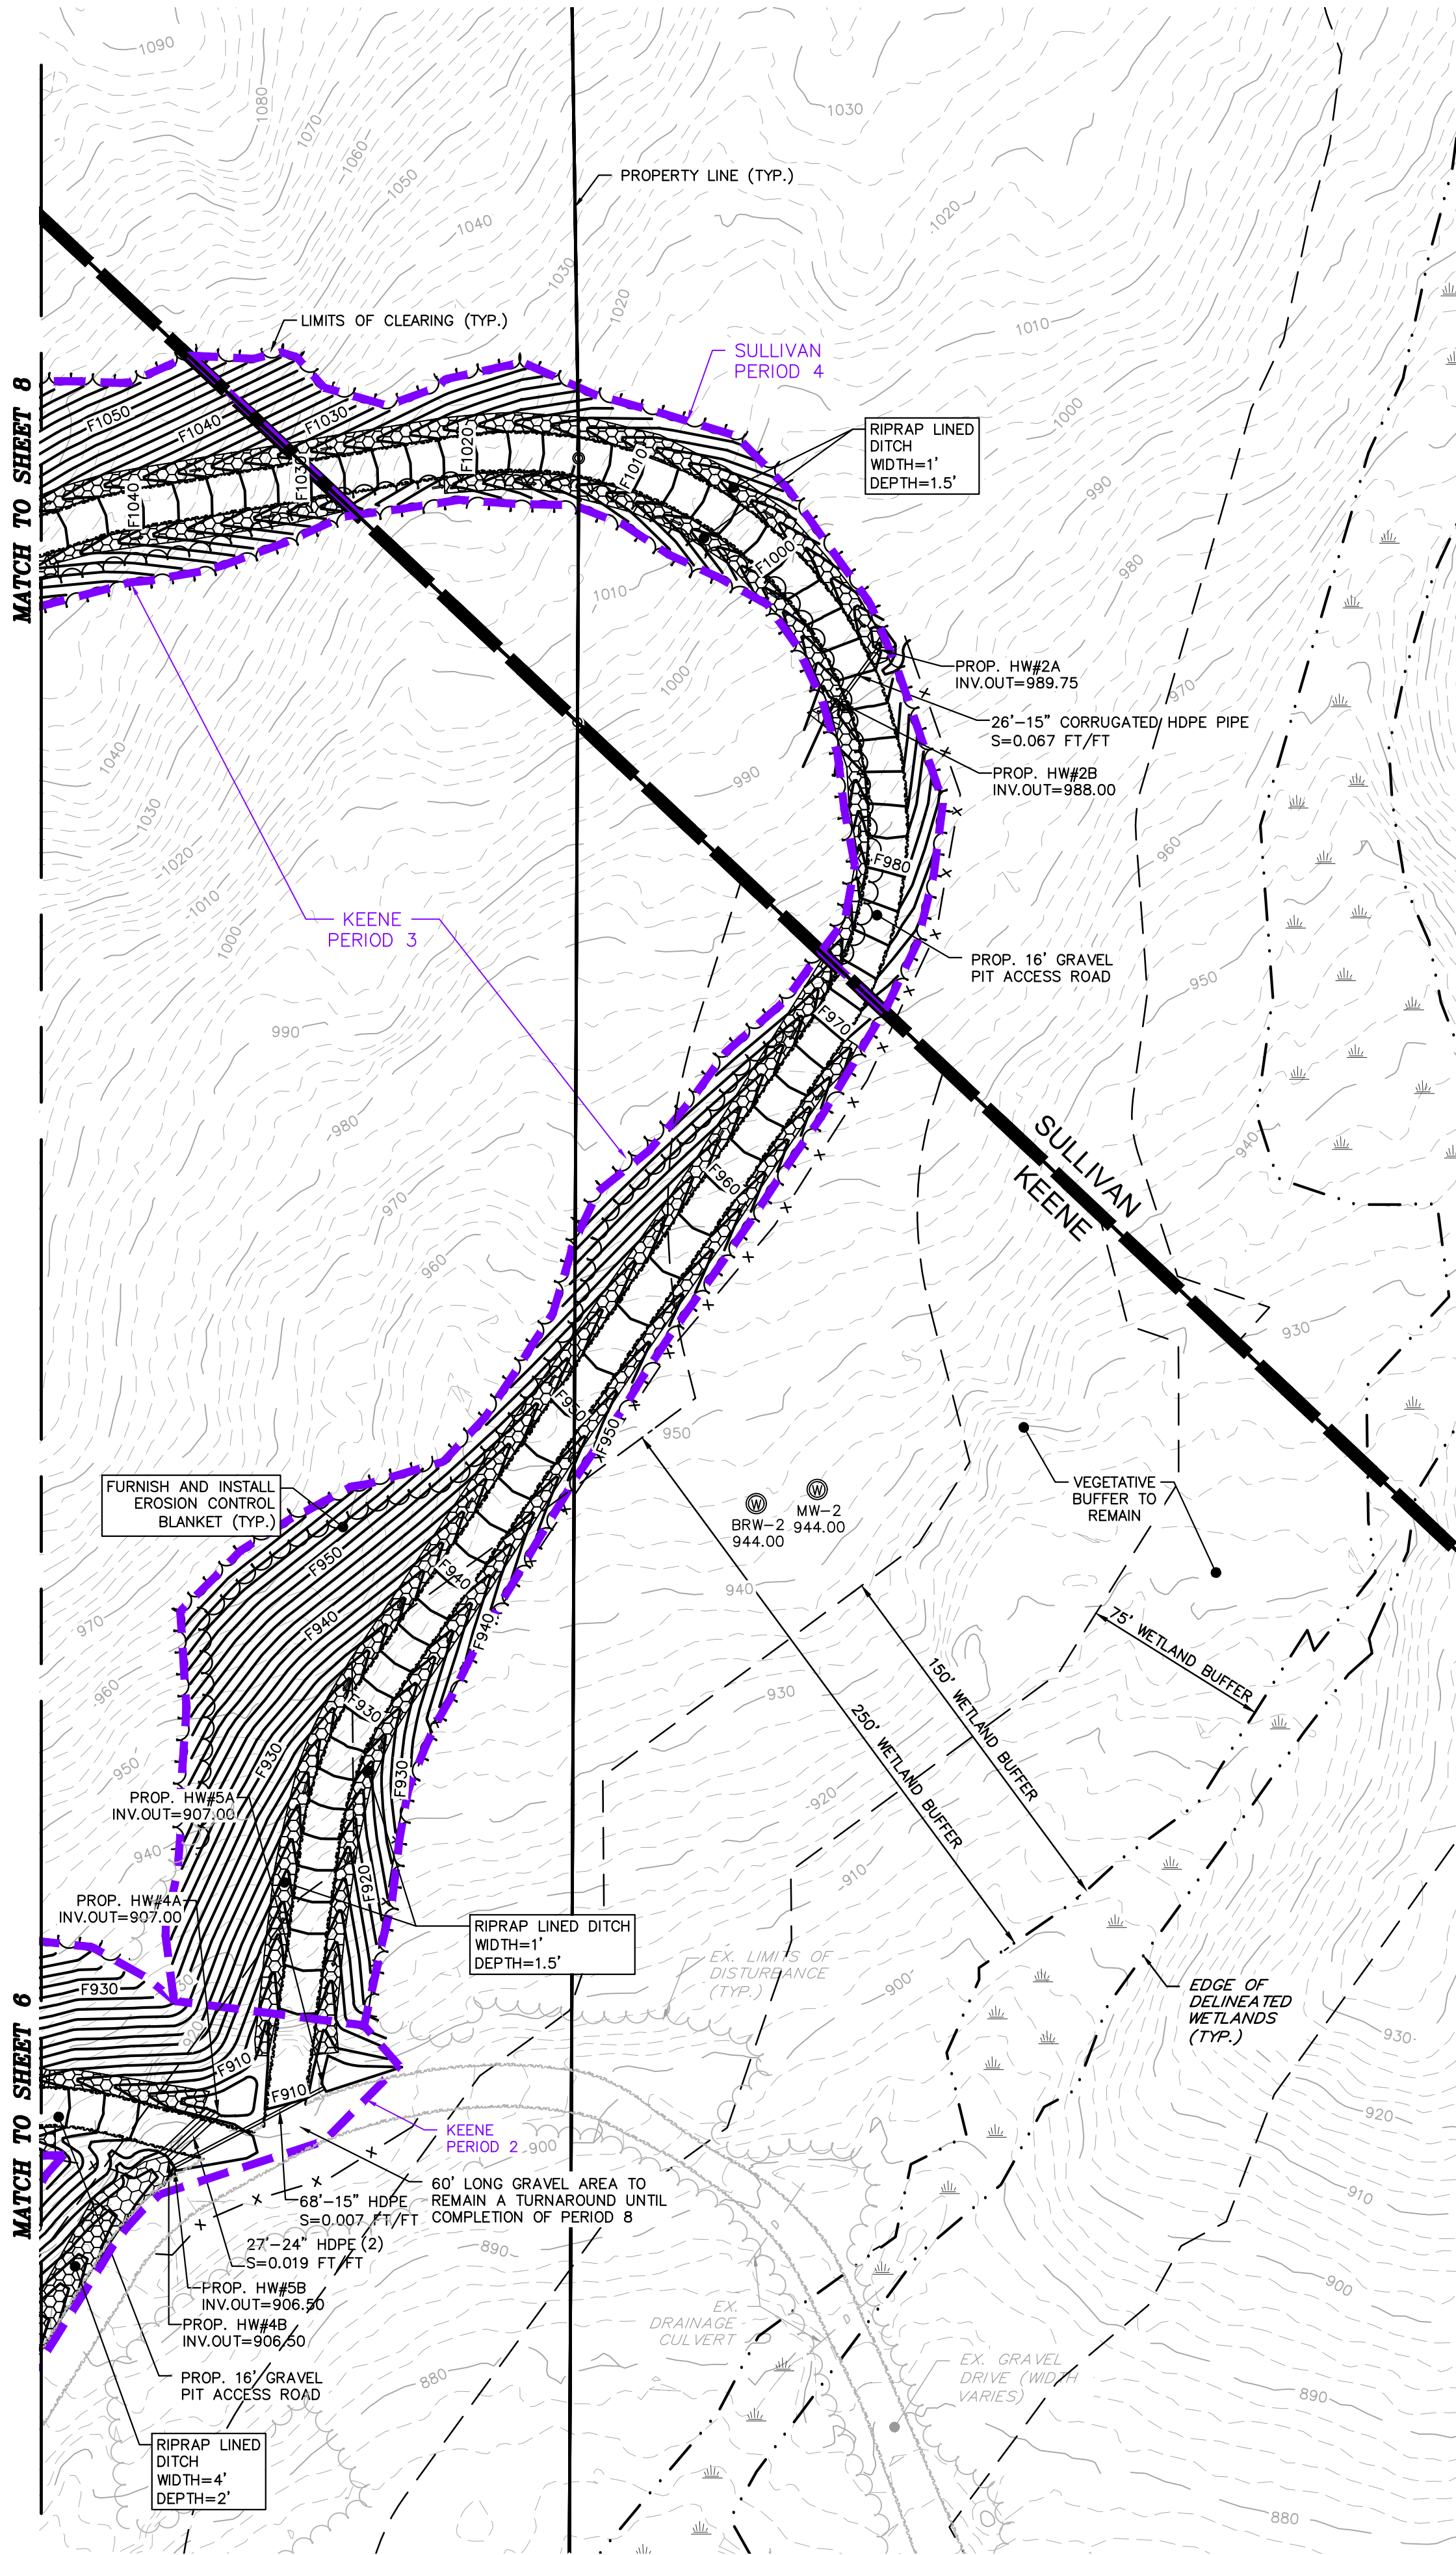

EXCAVATION NOTES:

KEENE PERIOD 3 - EXCAVATION AREA: 2.14 AC, EXCAVATION PERIMETER: 3,780 FT
16,450 CU.YD. CUT, DECEMBER 2029 - JANUARY 2030
SULLIVAN PERIOD 4 - EXCAVATION AREA: 0.39 AC, EXCAVATION PERIMETER: 947 FT
939 CU.YD. CUT, FEB 2030 - MARCH 2030

ALL INSPECTION AND MAINTENANCE ACTIVITIES AS WELL AS ADVERSE IMPACTS IDENTIFIED DURING INSPECTIONS AND ACTIONS TAKEN TO REMEDIATE THEM SHALL BE RECORDED IN A LOG KEPT ON SITE.

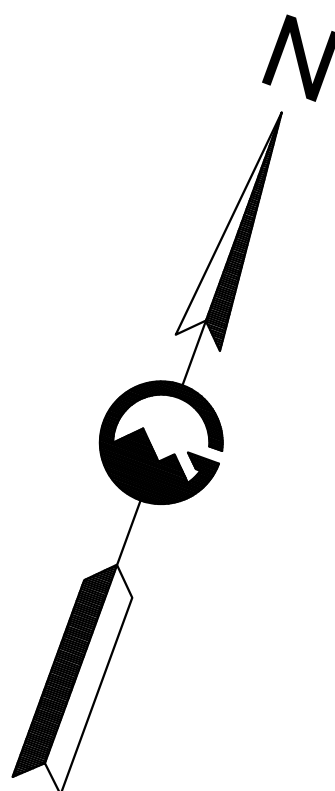

LEGEND



- ABUTTER LINE
- PROPERTY LINE
- EXCAVATION SETBACK LINE
- EXISTING EDGE OF PAVEMENT
- EXISTING EDGE OF GRAVEL
- WETLANDS BOUNDARY
- WETLAND BUFFER
- PROPOSED EDGE OF GRAVEL
- PERIOD LINE
- EX./PROP. TREELINE
- PROP. GRADE LINE
- EX. MAJOR CONTOUR
- EX. MINOR CONTOUR
- RIP RAP
- EX./PROP. HEADWALL
- PROP. DRAINAGE LINE
- EX. DRAINAGE LINE

EROSION & SEDIMENT CONTROL LEGEND

- STONE CHECK DAM
- LIMITS OF CLEARING
- SILT FENCE
- STABILIZED CONSTRUCTION EXIT
- STAGING AND STOCKPILE AREA
- EROSION CONTROL BLANKET



GRAPHIC SCALE

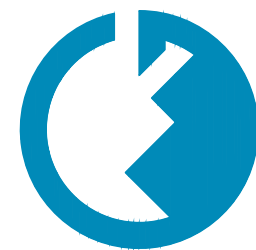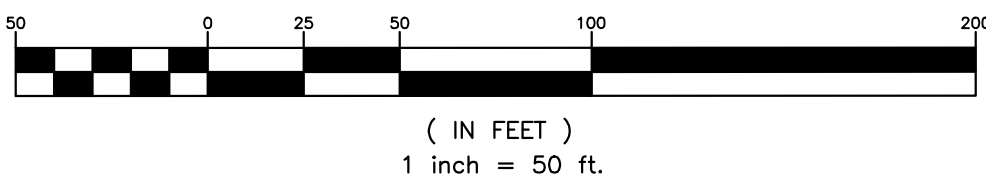

**GRANITE
ENGINEERING**
civil engineering
land planning
municipal services

NO.	DATE	BY	COMMENTS
1	12/20/24	JD	PROJECT SUBMITTAL
2	2/3/25	JD	REVISED PER CITY COMMENTS
3	5/9/25	JD	REVISED PER CITY COMMENTS
4	7/9/25	JD	REVISED PER CITY COMMENTS
5	7/24/25	JD	ADDITIONAL WELL LOCATIONS
6	8/11/25	JD	REVISED PER CITY COMMENTS
7	8/22/25	JD	REVISED PER CITY COMMENTS

OWNER/APPLICANT:
C2 HOLDINGS, LLC
250 NORTH STREET
JAFFREY, NH 03452


**GRANITE
ENGINEERING**

civil engineering • land planning •
municipal services

150 Dow Street, Tower 2, Suite 424
Manchester,
New Hampshire 03101
603.518.8030

www.GraniteEng.com

STAMP:

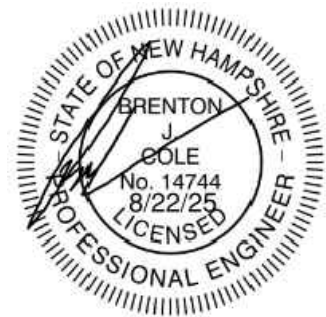


LOCATION:
KEENE TAX MAP 215 LOTS 7 & 8
SULLIVAN TAX MAP 5 LOTS 46 & 46-1
57 ROUTE 9
KEENE & SULLIVAN, NEW HAMPSHIRE
CHESHIRE COUNTY

PROJECT:
**GORDON SERVICES
KEENE**

TITLE:
**EXCAVATION,
DRAINAGE & EROSION
CONTROL PLAN**

PROJECT No. DATE:
23-0201-1 MAY 9, 2025
SHEET: 7 OF 23
SCALE:
HORIZ. 1"=50'

 

		GRANITE ENGINEERING		civil engineering land planning municipal services
REVISIONS				
No.	DATE	COMMENTS	BY	
		PROJECT SUBMITTAL	J-D	
		REVISED PER CITY COMMENTS	J-D	
		REVISED PER CITY COMMENTS	J-D	
		REVISED PER CITY COMMENTS	J-D	
		ADDITIONAL WELL LOCATIONS	J-D	
		REVISED PER CITY COMMENTS	J-D	
		REVISED PER CITY COMMENTS	J-D	

OWNER/APPLICANT:
 G2 HOLDINGS, LLC
 23-0201-1 JAFFREY, NH 03452

GRANITE ENGINEERING

civil engineering • land planning • municipal services

150 Dow Street, Tower 2, Suite 421
Manchester,
New Hampshire 03101

603.518.8030

www.GraniteEng.com

STAMP:


LOCATION:
 KEENE TAX MAP 215 LOTS 7 & 8
 SULLIVAN TAX MAP 5 LOTS 46 & 46-1
 57 ROUTE 9
 KEENE & SULLIVAN, NEW HAMPSHIRE
 CHESHIRE COUNTY

PROJECT:
*GORDON SERVICES
KEENE*

TITLE: EXCAVATION,
DRAINAGE & EROSION
CONTROL PLAN

PROJECT No. 23-0201-1	DATE MAY 9, 2025	SCALE: HORIZ. 1"=50'
SHEET: 8 OF 23		

REVISIONS		BY	DATE	COMMENTS
1	12/20/24	JD		PROJECT SUBMITTAL
2	2/5/25	JD		REVISED PER CITY COMMENTS
3	5/9/25	JD		REVISED PER CITY COMMENTS
4	7/9/25	JD		REVISED PER CITY COMMENTS
5	7/24/25	JD		ADDITIONAL WELL LOCATIONS
6	8/11/25	JD		REVISED PER CITY COMMENTS
7	8/22/25	JD		REVISED PER CITY COMMENTS

OWNER/APPLICANT:
G2 HOLDINGS, LLC
250 NORTH STREET
JAFFREY, NH 03452

GRANITE
ENGINEERING

civil engineering • land planning •
municipal services

150 Dow Street, Tower 2, Suite 424
Manchester,
New Hampshire 03101
603.518.8030

www.GraniteEng.com

STAMP:





LOCATION:
KEENE TAX MAP 215 LOTS 7 & 8
SULLIVAN TAX MAP 5 LOTS 46 & 46-1
57 ROUTE 9
KEENE & SULLIVAN, NEW HAMPSHIRE
CHESHIRE COUNTY

PROJECT:
**GORDON SERVICES
KEENE**


TITLE:
**EXCAVATION,
DRAINAGE & EROSION
CONTROL PLAN**

PROJECT No.	DATE:	SCALE: HORIZ. 1"=50'
23-0201-1	MAY 9, 2025	
SHEET:	9 OF 23	

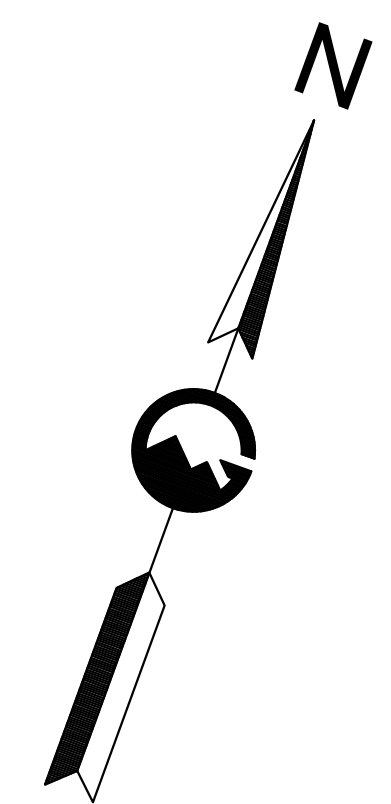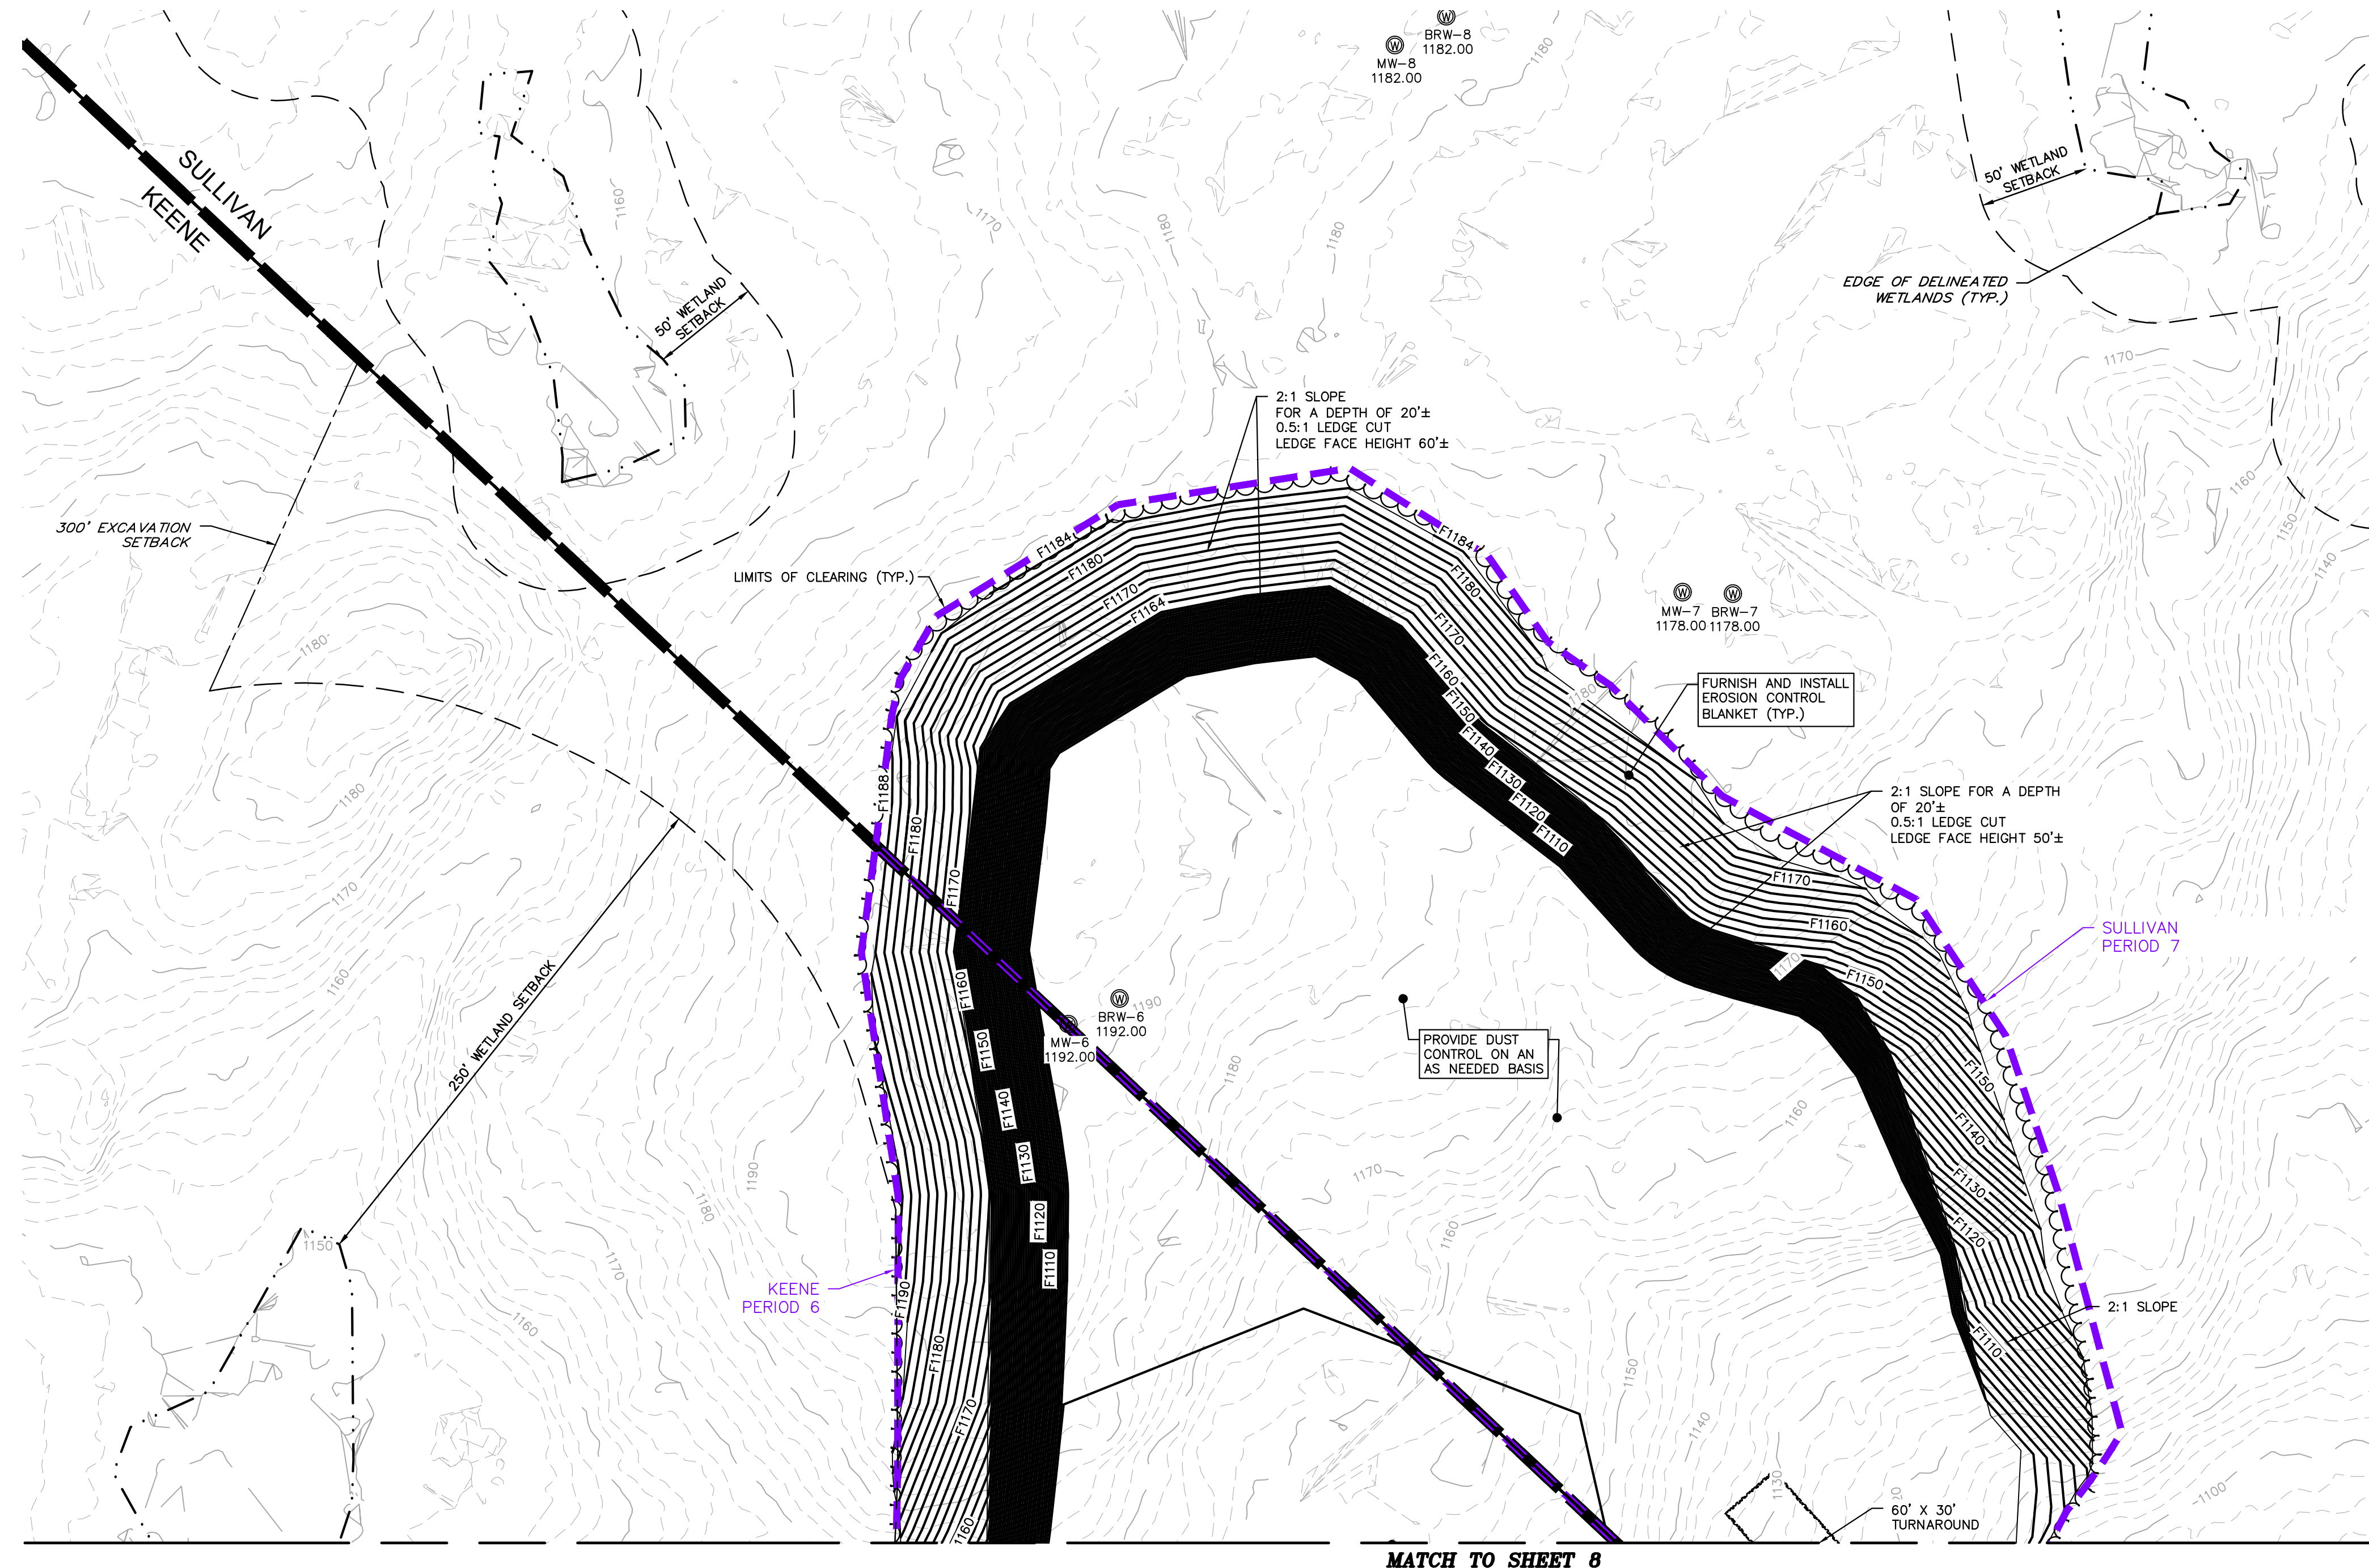

- LEGEND**
- ABUTTER LINE
 - PROPERTY LINE
 - EXCAVATION SETBACK LINE
 - EXISTING EDGE OF PAVEMENT
 - EXISTING EDGE OF GRAVEL
 - WETLANDS BOUNDARY
 - WETLAND BUFFER
 - PROPOSED EDGE OF GRAVEL
 - PERIOD LINE
 - TOWN LINE
 - EX./PROP. TREELINE
 - PROP. GRADE LINE
 - EX. MAJOR CONTOUR
 - EX. MINOR CONTOUR
 - RIP RAP
 - EX./PROP. HEADWALL
 - PROP. DRAINAGE LINE

- EROSION & SEDIMENT CONTROL LEGEND**
- STONE CHECK DAM
 - LIMITS OF CLEARING
 - SILT FENCE
 - STABILIZED CONSTRUCTION EXIT
 - STAGING AND STOCKPILE AREA
 - EROSION CONTROL BLANKET

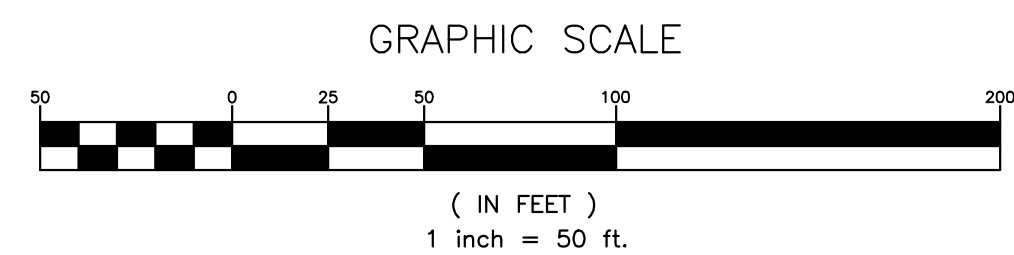

- PHASING NOTES:**
- INSTALL EROSION CONTROL MEASURES FOR PERIOD 7.
 - BEGIN EXCAVATION IN PERIOD 7. SLOPE PIT FLOOR TO THE SOUTH. INSTALL TEMPORARY SEDIMENT BASINS AS NEEDED. DO NOT DISCHARGE SEDIMENT TO RECLAIMED AREA PERIOD 6.
 - ONCE PERIOD 7 HAS REACHED FINAL GRADING, RECLAIM ENTIRE AREA. RECLAIM GRAVEL SURFACE OF ENTIRE HAUL ROAD.
 - ALL TRUCK TURNAROUND AREAS TO BE MAINTAINED UNTIL THE COMPLETION OF PERIOD 7, THEN THOSE AREAS ARE TO BE RECLAIMED.

- LOAM & SEED ALL
DISTURBED AREAS (TYP.)
- SEE SHEET 1 FOR
OPERATION NOTES (TYP.)
- SEE SHEET 6 FOR EROSION
CONTROL NOTES (TYP.)

EXCAVATION NOTES:


KEENE PERIOD 6 - EXCAVATION AREA: 3.82 AC, EXCAVATION PERIMETER: 1,900 FT
262,692 CU.YD CUT, OCT 2031 - JULY 2033

SULLIVAN PERIOD 7 - EXCAVATION AREA: 4.06 AC, EXCAVATION PERIMETER: 1,755 FT
306,210 CU.YD. CUT, AUG 2033 - AUG 2035

ALL INSPECTION AND MAINTENANCE ACTIVITIES AS WELL AS ADVERSE IMPACTS IDENTIFIED DURING INSPECTIONS AND ACTIONS TAKEN TO REMEDIATE THEM SHALL BE RECORDED IN A LOG KEPT ON SITE.

EXCAVATION NOTES:
KEENE PERIOD 8 - EXCAVATION AREA: 7.48 AC, EXCAVATION PERIMETER: 3,219 FT
179,175 CU.YD. CUT, SEPTEMBER 2035 - DECEMBER 2038

ALL INSPECTION AND MAINTENANCE ACTIVITIES AS WELL AS ADVERSE IMPACTS IDENTIFIED DURING INSPECTIONS AND ACTIONS TAKEN TO REMEDIATE THEM SHALL BE RECORDED IN A LOG KEPT ON SITE.

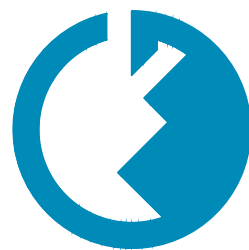

GRANITE
ENGINEERING
civil engineering
land planning
municipal services

REVISIONS		BY	DATE	COMMENTS
No.	DATE	BY	DATE	COMMENTS
1	12/20/24			PROJECT SUBMITTAL
2	2/3/25			REVISED PER CITY COMMENTS
3	5/9/25			REVISED PER CITY COMMENTS
4	7/9/25			REVISED PER CITY COMMENTS
5	7/24/25			ADDITIONAL WELL LOCATIONS
6	8/11/25			REVISED PER CITY COMMENTS
7	8/22/25			REVISED PER CITY COMMENTS

OWNER/APPLICANT:
C2 HOLDINGS, LLC
250 NORTH STREET
JAFFREY, NH 03452

GRANITE ENGINEERING


civil engineering • land planning •
municipal services

150 Dow Street, Tower 2, Suite 421
Manchester,
New Hampshire 03101

603.518.8030

www.GraniteEng.com

STAMP:

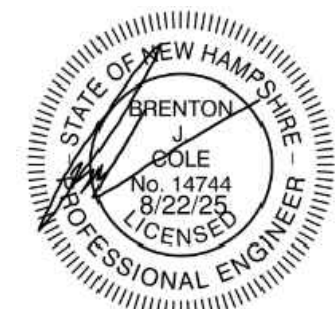


LOCATION:
KEENE TAX MAP 215 LOTS 7 & 8
SULLIVAN TAX MAP 5 LOTS 46 & 46-1
57 ROUTE 9
KEENE & SULLIVAN, NEW HAMPSHIRE
CHESHIRE COUNTY

PROJECT:
**GORDON SERVICES
KEENE**

TITLE:
**EXCAVATION,
DRAINAGE & EROSION
CONTROL PLAN**

PROJECT No. DATE:
23-0201-1 MAY 9, 2025
SHEET:
10 OF 23

SCALE:
HORIZ.
1"=50'

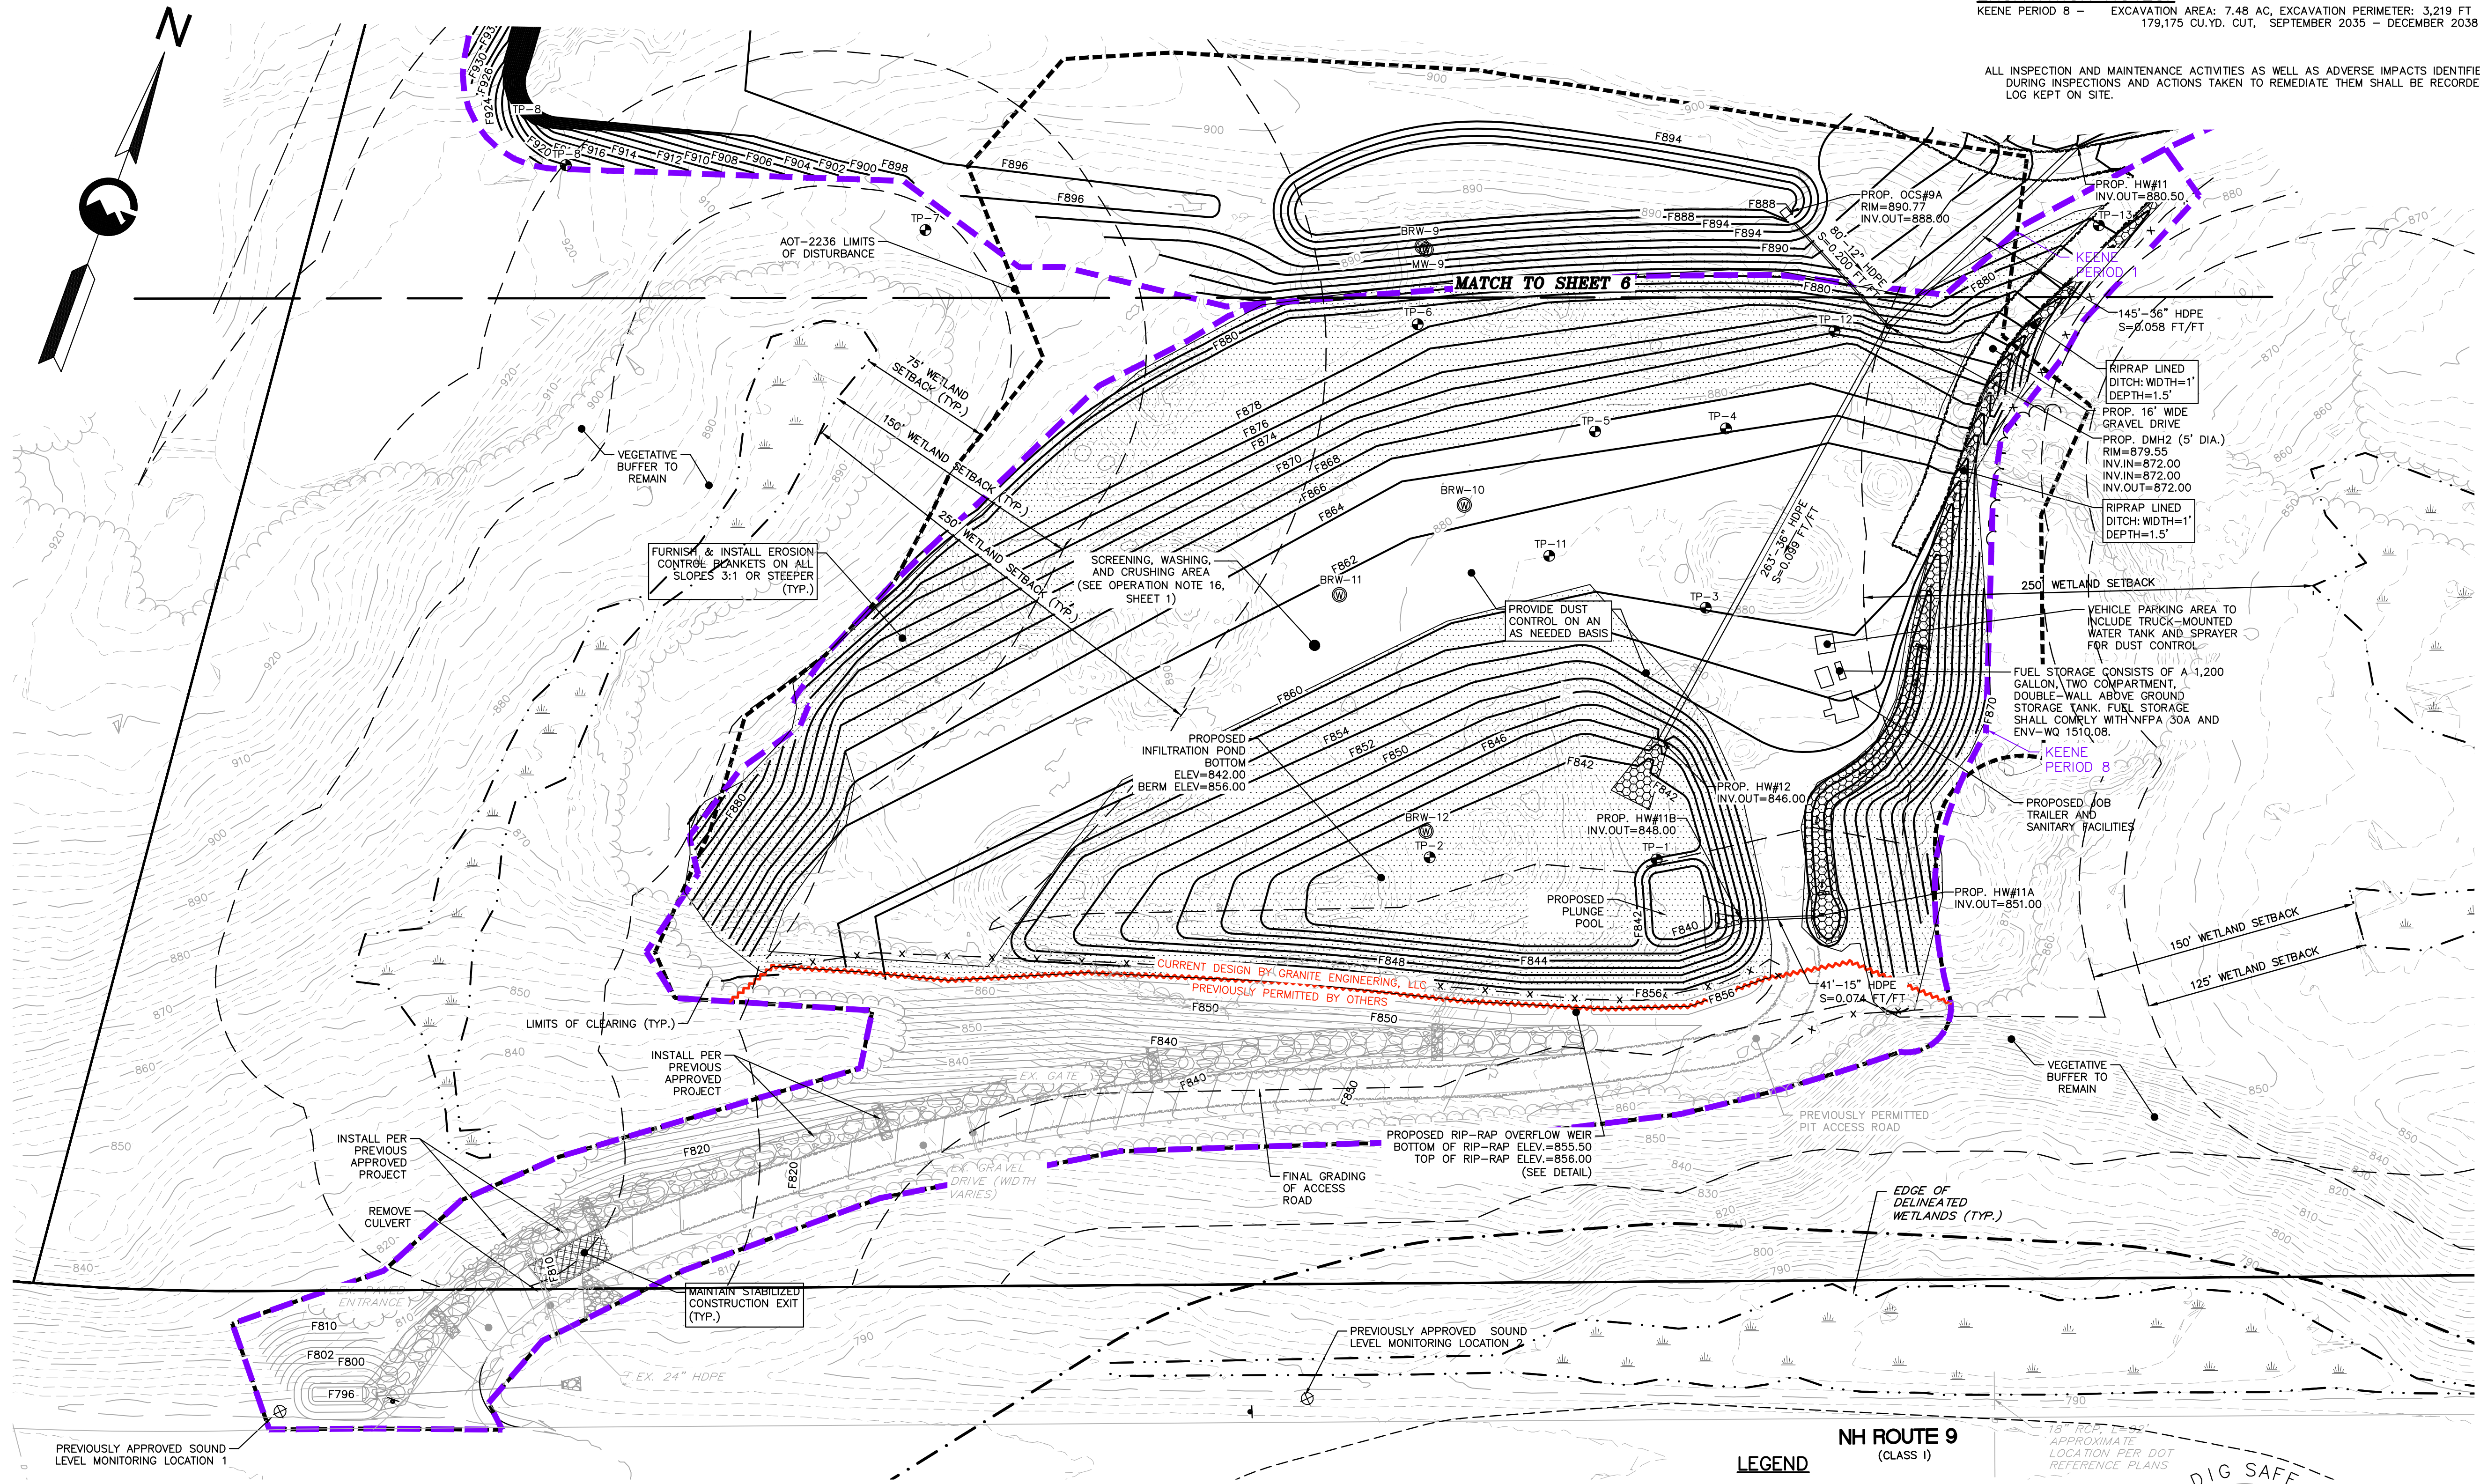

PHASING NOTES:

1. INSTALL EROSION CONTROL MEASURES FOR PERIOD 8.
2. BEGIN EXCAVATION IN PERIOD 8. SLOPE PIT FLOOR TO THE SOUTH.
3. AS PIT FLOOR IS LOWERED, EXCAVATE AND EXPAND TEMPORARY SEDIMENTATION BASIN EASTERLY, AT ALL TIMES MAINTAINING A MINIMUM DEPTH OF 12'.
4. DIRECT RUNOFF TO PROPOSED SEDIMENT AREA AS SHOWN ON THIS PLAN, TO KEEP ACCESS TO THE PIT OPEN, INSTALL A CULVERT TO DIRECT STORMWATER RUNOFF TO THE SEDIMENT RETENTION AREA.
5. BY THE TIME THE PIT FLOOR REACHES ELEVATION 860.00, THE TEMPORARY SEDIMENTATION AREA SHALL HAVE SHIFTED TO THE INFILTRATION LOCATION SHOWN, WITH A FLOOR ELEVATION OF 848.00.
6. WHEN THE 12" OUTLET PIPE FROM SETTLING BASIN #7 HAS REACHED 12" COVER, AND THE PROPOSED GRADE HAS BEEN ESTABLISHED AT DMH#2, INSTALL THE 36" CLOSED DRAINAGE SYSTEM AND DISCHARGE TO THE INFILTRATION POND.
7. AS THE PIT FLOOR IS LOWERED, THE GRADE OF THE MAIN ACCESS ROAD OFF ROUTE 9 WILL NEED TO BE ADJUSTED TO CURRENT PIT FLOOR ELEVATIONS. THE RIP RAP SWALE ON THE WESTERLY SIDE SHALL REMAIN AND ADJUSTED AS NEEDED.
8. ONCE PERIOD 8 HAS REACHED FINAL GRADING, INSTALL FINAL PERMANENT CHECK DAMS IN THE MAIN ACCESS ROAD DITCHLINE, REMOVE EXISTING 24" HDPE CULVERT, INSTALL SURFACE SAND FILTERS, INSTALL 18" HDPE CULVERT, INSTALL RETAINING WALL, AND INSTALL FENCE PER PREVIOUS DESIGN PLANS BY TF MORAN AND APPROVED BY THE CITY OF LEBANON.
9. LINE INFILTRATION POND WITH 12 INCHES OF CRUSHED LIMESTONE GRAVEL, THEN LOAM AND SEED.
10. INSTALL INFILTRATION POND EMERGENCY SPILLWAY.
11. RECLAIM ENTIRE AREA. RECLAIM GRAVEL SURFACE OF ACCESS ROAD. REMOVE TEMPORARY EROSION CONTROL MEASURES.

EROSION & SEDIMENT CONTROL LEGEND

- | | |
|--|------------------------------|
| | STONE CHECK DAM |
| | LIMITS OF CLEARING |
| | SILT FENCE |
| | STABILIZED CONSTRUCTION EXIT |
| | STAGING AND STOCKPILE AREA |
| | EROSION CONTROL BLANKET |


SEE SHEET 6 FOR EROSION
CONTROL NOTES (TYP.)


SEE SHEET 1 FOR
OPERATION NOTES (TYP.)

LOAM & SEED ALL
DISTURBED AREAS (TYP.)

LEGEND

- | | |
|--|---------------------------|
| | ABUTTER LINE |
| | PROPERTY LINE |
| | EXCAVATION SETBACK LINE |
| | EXISTING EDGE OF PAVEMENT |
| | EXISTING EDGE OF GRAVEL |
| | WETLANDS BOUNDARY |
| | WETLAND BUFFER |
| | PROPOSED EDGE OF GRAVEL |
| | PERIOD LINE |
| | EX./PROP. TREE LINE |
| | PROP. GRADE LINE |
| | EX. MAJOR CONTOUR |
| | EX. MINOR CONTOUR |
| | RIP RAP |
| | EX./PROP. HEADWALL |
| | PROP. DRAINAGE LINE |
| | EX. DRAINAGE LINE |

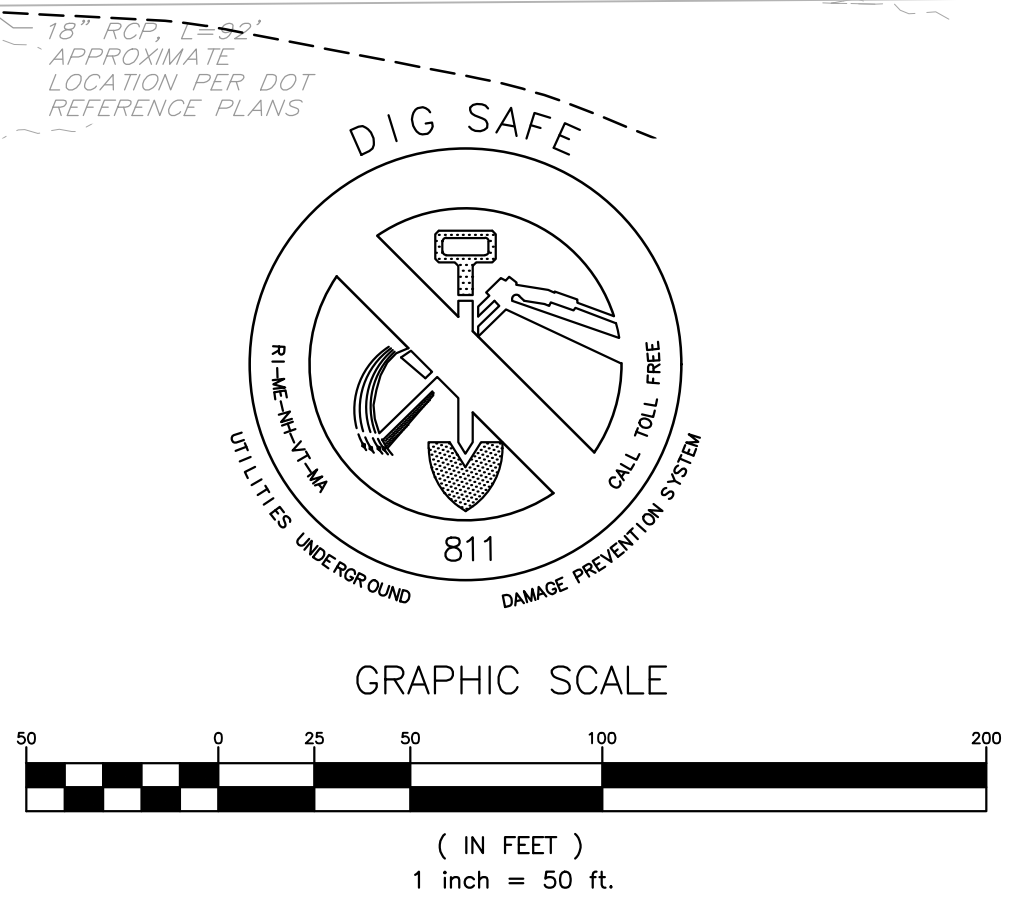

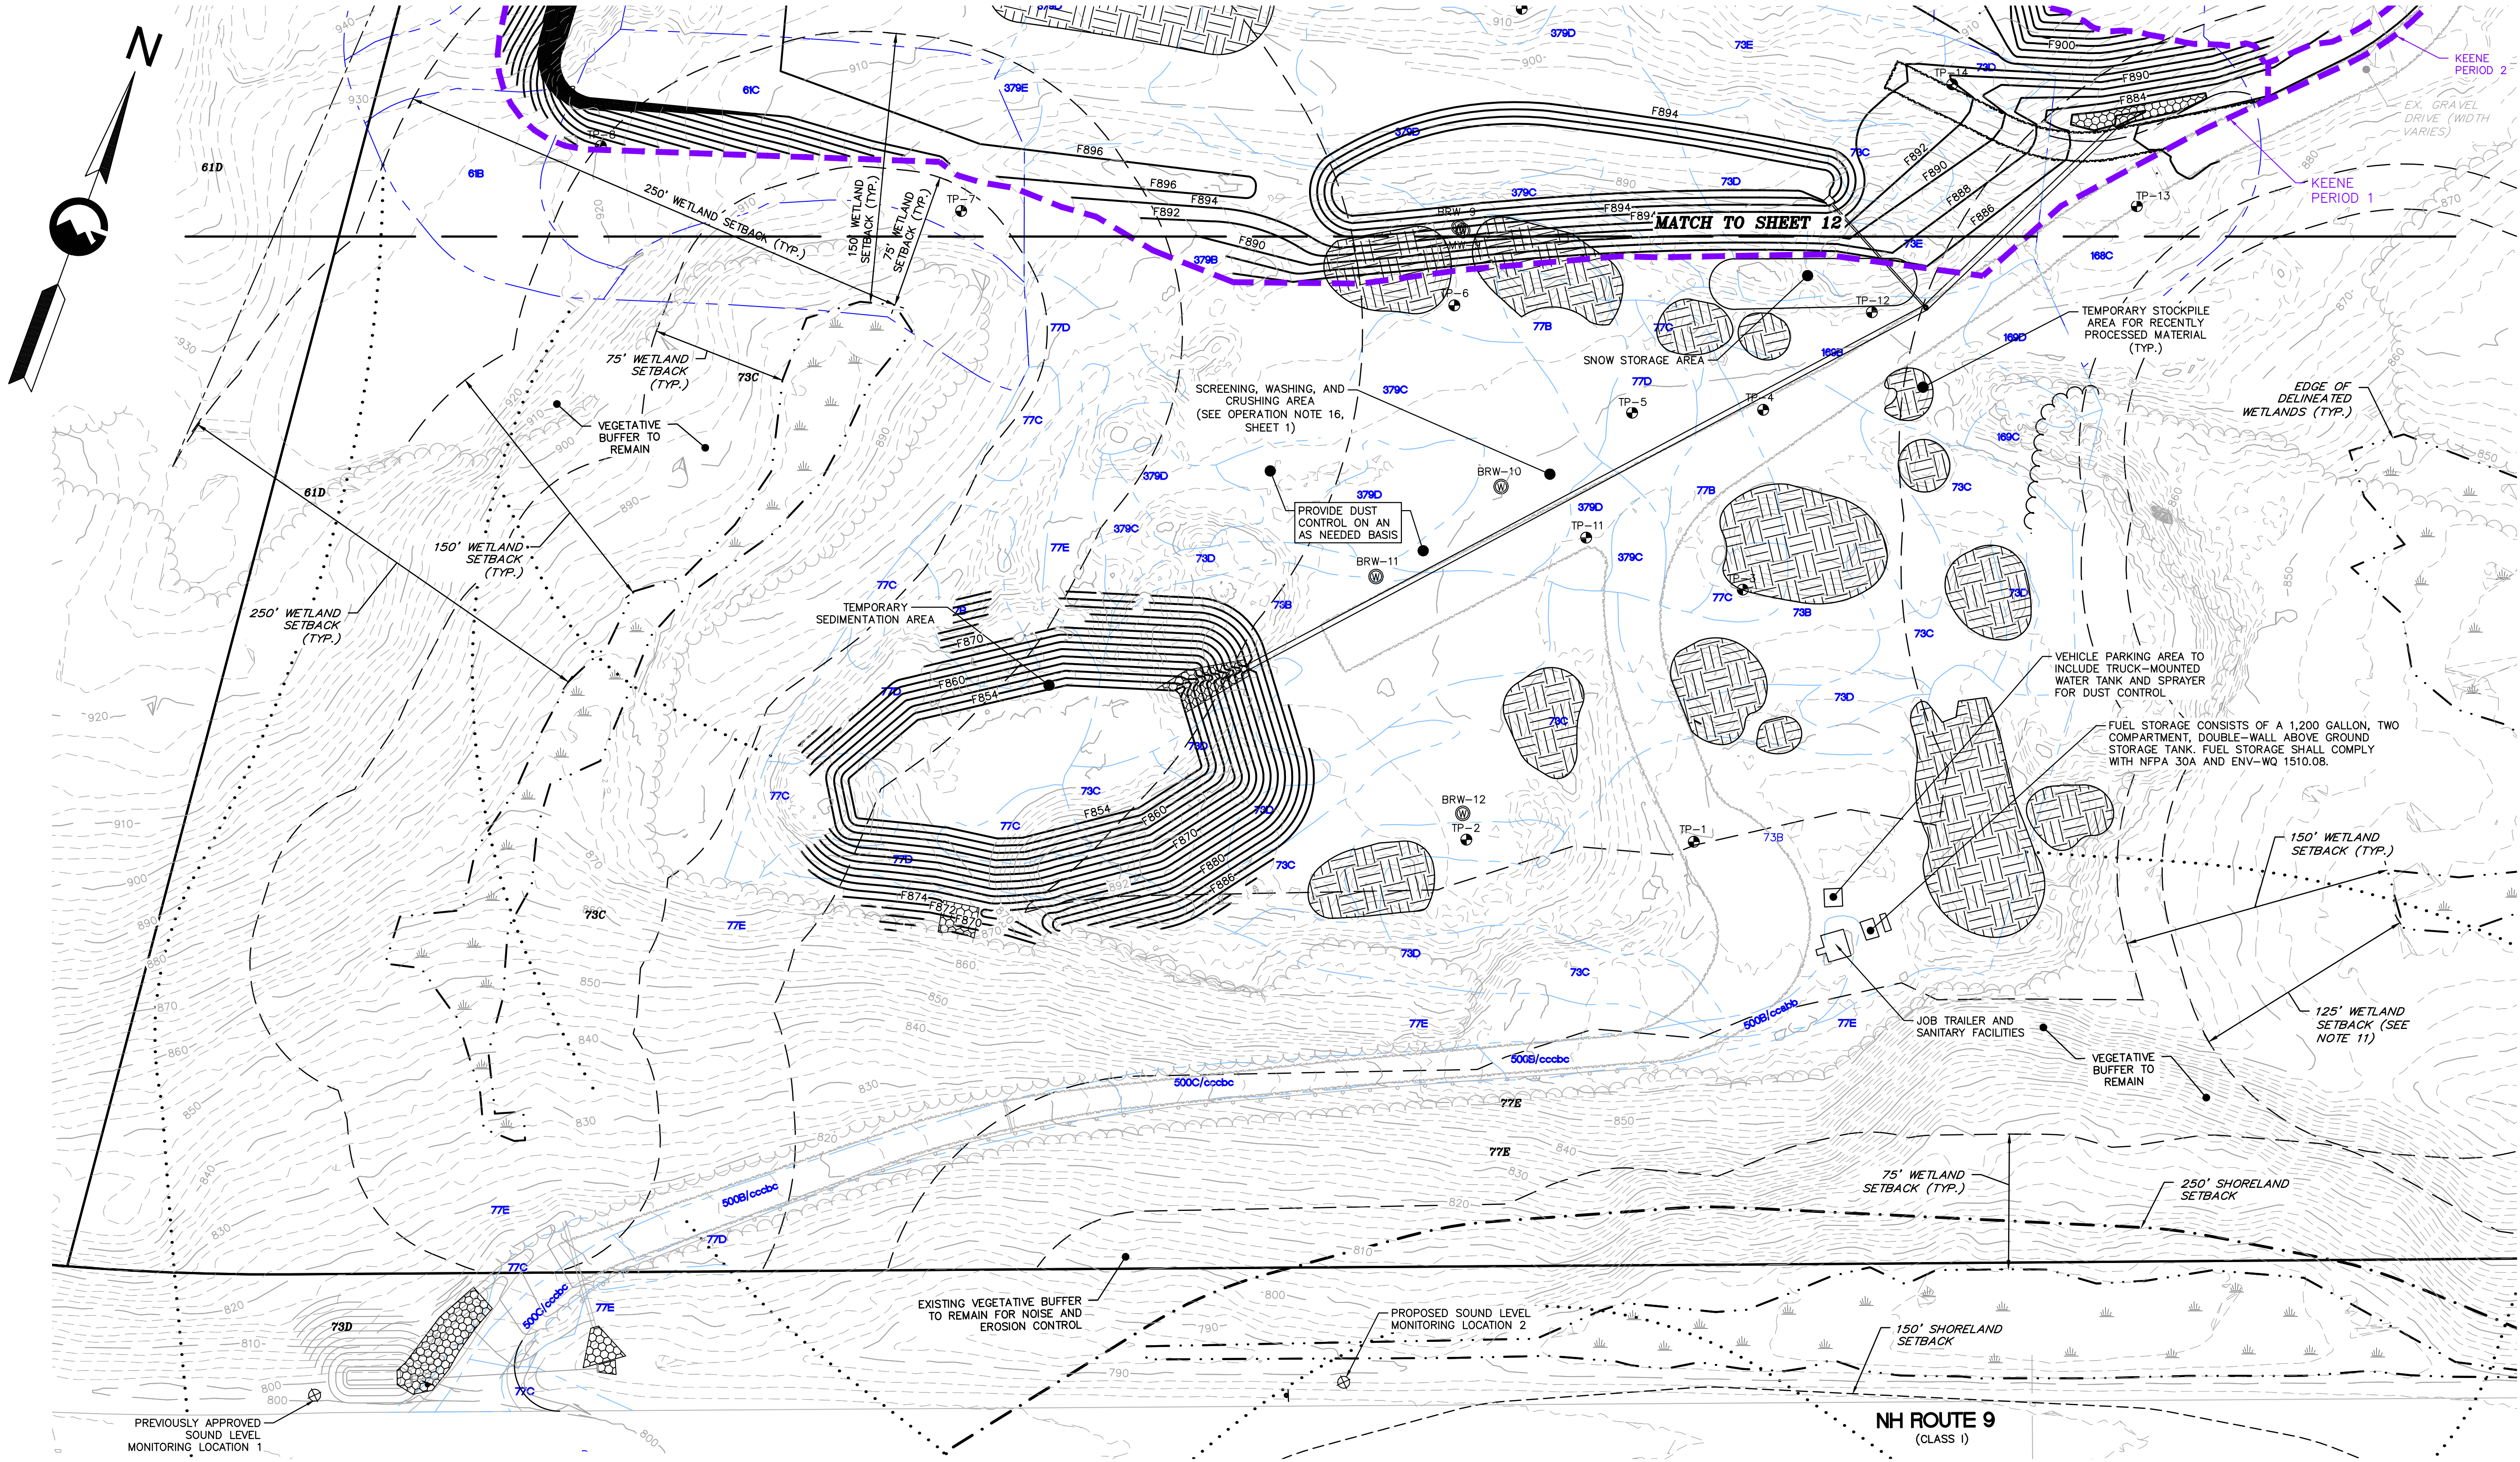

SEE SHEET 1 FOR
OPERATION NOTES (TYP.)

SEE SHEET 12 FOR IMPACT
CONTROL & MONITORING PLAN
NOTES (TYP.)


LOAM & SEED ALL
DISTURBED AREAS (TYP.)

SSSS LEGEND (SURVEYED BY THOMAS SOKOLOSKI) HYDROLOGIC SOIL GROUP


73B	BERKSHIRE FINE SANDY LOAM, 0-8% SLOPES, VERY STONY	B
73C	BERKSHIRE FINE SANDY LOAM, 8-15% SLOPES, VERY STONY	B
73D	BERKSHIRE FINE SANDY LOAM, 15-25% SLOPES, VERY STONY	B
73E	BERKSHIRE FINE SANDY LOAM, 25%+ SLOPES, VERY STONY	B
77B	BERKSHIRE FINE SANDY LOAM, 0-8% SLOPES, VERY STONY	C
77C	BERKSHIRE FINE SANDY LOAM, 8-15% SLOPES, VERY STONY	C
77D	BERKSHIRE FINE SANDY LOAM, 15-25% SLOPES, VERY STONY	C
77E	BERKSHIRE FINE SANDY LOAM, 25%+ SLOPES, VERY STONY	C
169B	SUNAPEE FINE SANDY LOAM, 0-8% SLOPES, VERY STONY	B
169C	SUNAPEE FINE SANDY LOAM, 8-15% SLOPES, VERY STONY	B
169D	SUNAPEE FINE SANDY LOAM, 15-25% SLOPES, VERY STONY	B
379B	DIXFIELD FINE SANDY LOAM, 0-8% SLOPES, VERY STONY	C
379C	DIXFIELD FINE SANDY LOAM, 8-15% SLOPES, VERY STONY	C
379D	DIXFIELD FINE SANDY LOAM, 15-25% SLOPES, VERY STONY	C
500B/ccsbb	UDORTHENTS, LOAMY, 0-8% SLOPES	B
500B/ccabb	UDORTHENTS, LOAMY, 0-8% SLOPES	B
500B/ccsbb	URBAN LAND, 8-15% SLOPES	B

SUBSURFACE DATA				
LOG	EXISTING GROUND	PROPOSED GRADE	LEDGE	DEPTH TO GROUNDWATER
T-1	881	854.5	NONE TO 867.0	---
T-2	878	854.5	NONE TO 863.0	---
TP-3	872	855.5	NONE TO 858.0	---
TP-4	874.5	870	NONE TO 859.5	---
TP-5	882	876	NONE TO 869.0	---
TP-6	887	887	NONE TO 873.0	---
TP-7	893	893	881	---
TP-8	916	916	913	---
TP-9	927	927	918	---
TP-10	910	910	904.5	---
TP-11	881	865	867	---
TP-12	875	875	867	---
TP-13	882	882	876	---
TP-14	903	903	897	---
TP-15	942	942	936	---
TP-16	980	980	975	---

SUBSURFACE DATA FROM TEST PIT, BORING, AND WELL INSTALLATION LOGS CONTAINED IN THE LIMITED GEOHYDROLOGIC INVESTIGATION BY SLR INTERNATIONAL CORPORATION, DATED MARCH 25, 2022.

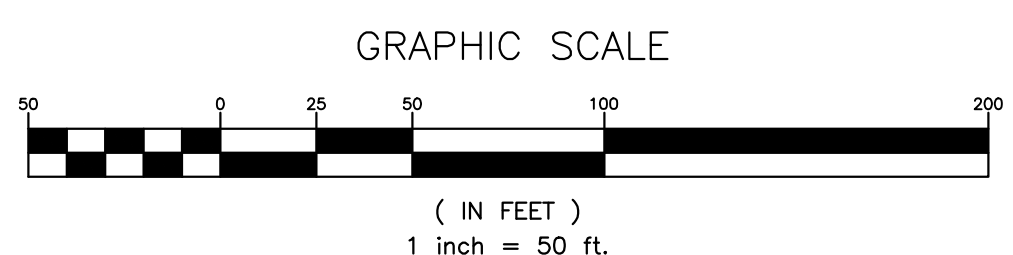

LEGEND	
---	ABUTTER LINE
---	PROPERTY LINE
---	EXCAVATION SETBACK LINE
---	EXISTING EDGE OF PAVEMENT
---	PROPOSED EDGE OF GRAVEL
---	EXISTING EDGE OF GRAVEL
---	WETLANDS BOUNDARY
---	WETLAND BUFFER
---	SOILS SURVEYED BY THOMAS SOKOLOSKI
---	SOILS SURVEYED BY LUKE HURLEY
---	NRCS SOILS
---	EX./PROP. TREELINE
---	PROP. GRADE LINE
---	EX. MAJOR CONTOUR
---	EX. MINOR CONTOUR
---	PERIOD LINE
---	TOWN LINE

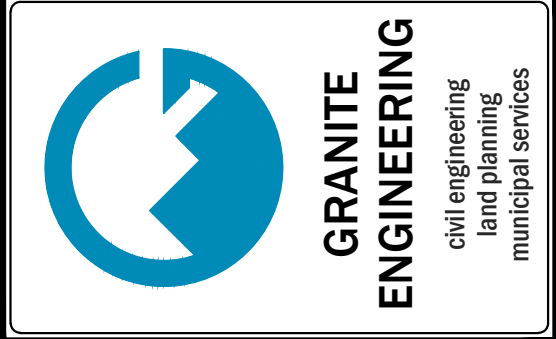


REVISIONS	
BY	DATE
1	12/20/24
2	2/3/25
3	5/9/25
4	7/9/25
5	7/24/25
6	8/11/25
7	8/22/25

OWNER/APPLICANT:
G2 HOLDINGS, LLC
250 NORTH STREET
JAFFREY, NH 03452

GRANITE ENGINEERING
civil engineering • land planning • municipal services

150 Dow Street, Tower 2, Suite 421
Manchester, New Hampshire 03101
603.518.8030

www.GraniteEng.com

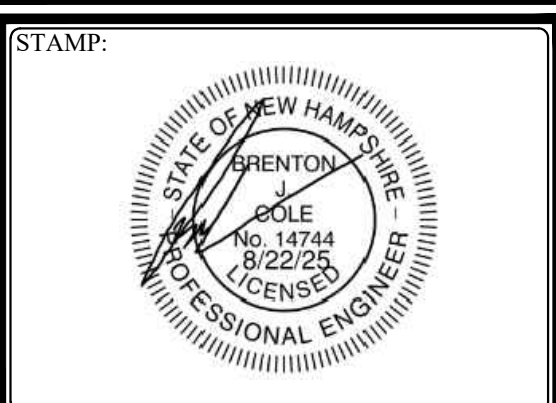


LOCATION:
KEENE TAX MAP 215 LOTS 7 & 8
SULLIVAN TAX MAP 5 LOTS 46 & 46-1
87 ROUTE 9
KEENE & SULLIVAN, NEW HAMPSHIRE
CHESHIRE COUNTY

PROJECT:
GORDON SERVICES KEENE

TITLE:
IMPACT CONTROL & MONITORING PLAN

PROJECT No. DATE: 23-0201-1 MAY 9, 2025
SHEET: 11 OF 23
SCALE: HORIZ. 1"=50'

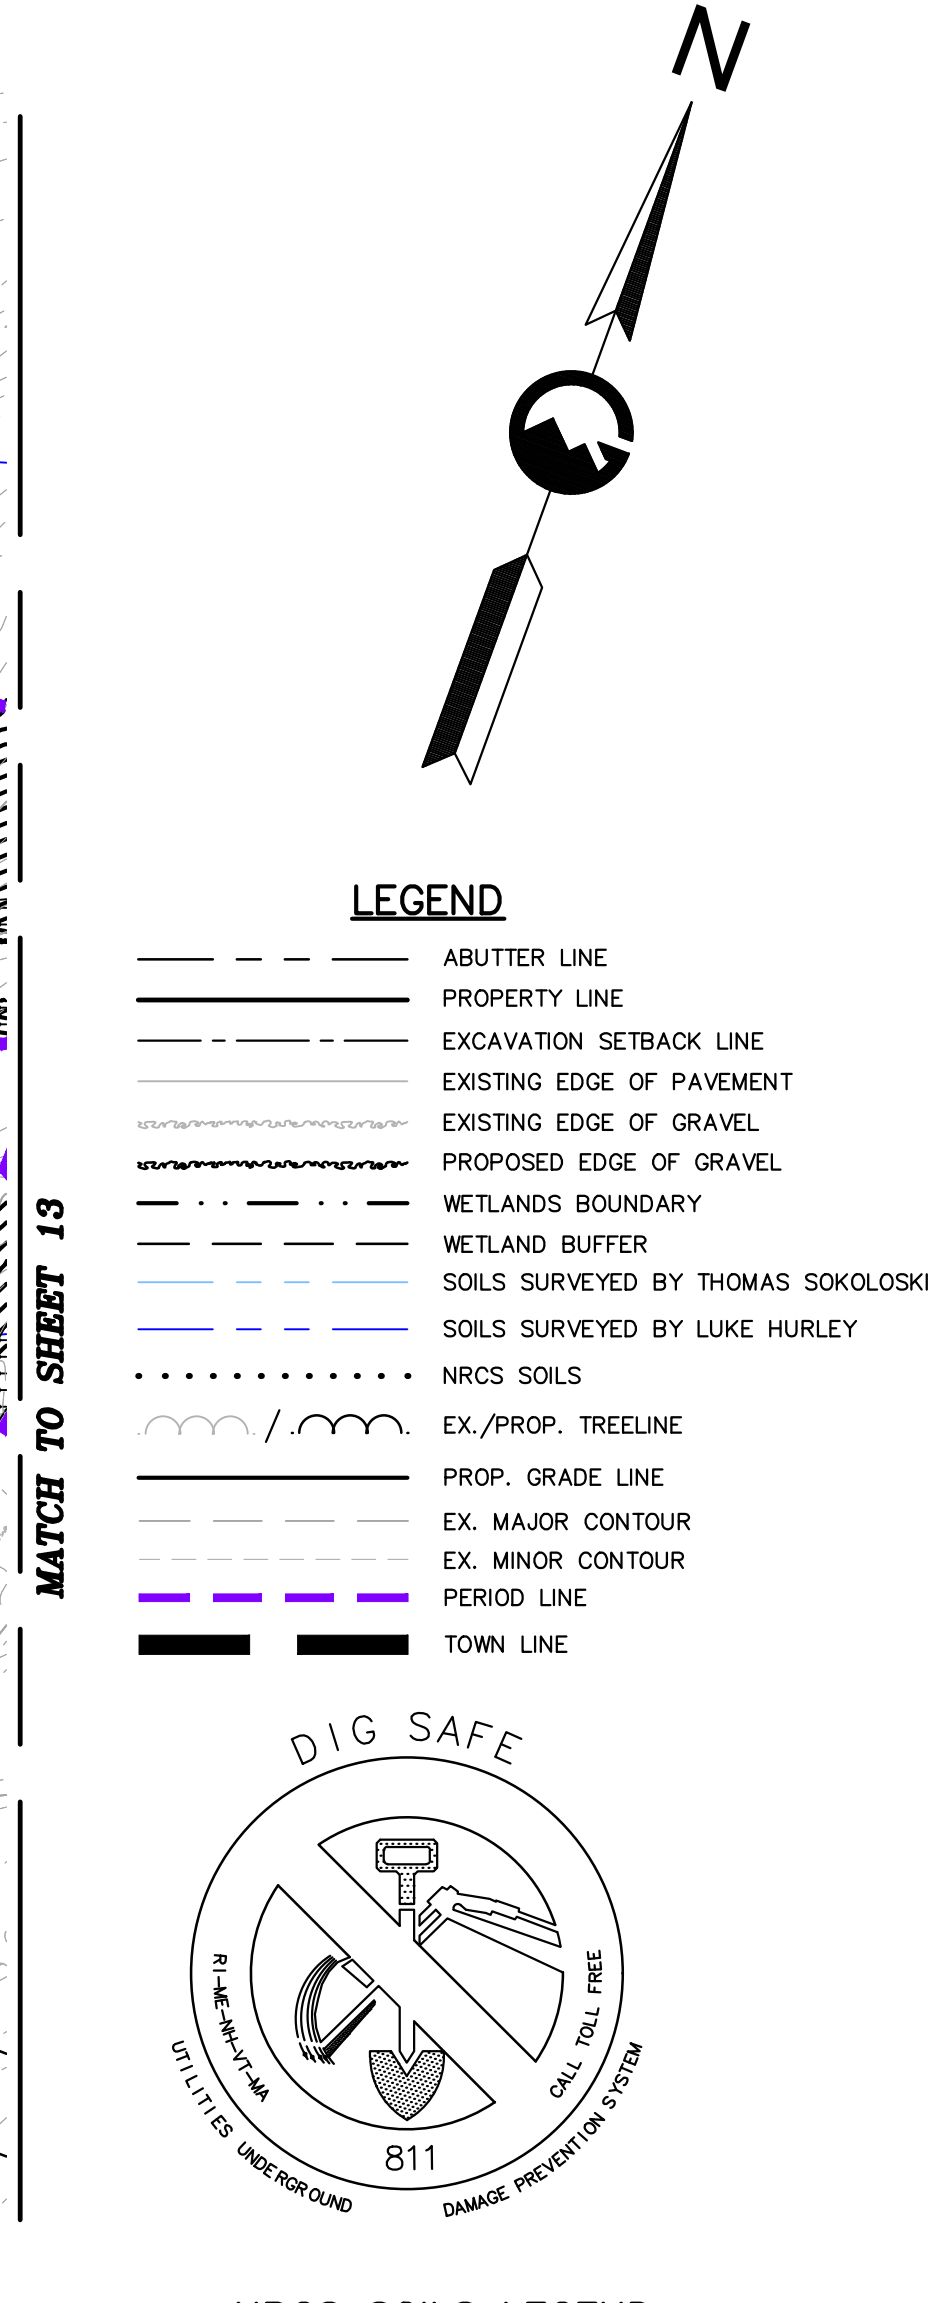

 GRANITE ENGINEERING					civil engineering land planning municipal services
REVISIONS					
No.	DATE	COMMENTS	BY		
1	12/20/24	PROJECT SUBMITTAL	JD		
2	2/3/25	REVISED PER CITY COMMENTS	JD		
3	5/9/25	REVISED PER CITY COMMENTS	JD		
4	7/9/25	REVISED PER CITY COMMENTS	JD		
5	7/24/25	ADDITIONAL WELL LOCATIONS	JD		
6	8/11/25	REVISED PER CITY COMMENTS	JD		
7	8/22/25	REVISED PER CITY COMMENTS	JD		

OWNER/APPLICANT:
G-2 HOLDINGS, LLC
PO BOX 100
JAFFREY, NH 03452

GRANITE ENGINEERING

civil engineering • land planning •
municipal services

150 Dow Street, Tower 2, Suite 421
Manchester,
New Hampshire 03101

603.518.8030

www.GraniteEng.com


STAMP:

LOCATION:
KEENE TAX MAP 215 LOTS 7 & 8
SULLIVAN TAX MAP S LOTS 46 & 46-1
57 ROUTE 9
KEENE & SULLIVAN, NEW HAMPSHIRE
CHESHIRE COUNTY

PROJECT:
GORDON SERVICES KEENE

TITLE:
**IMPACT CONTROL &
MONITORING PLAN**

PROJECT NO.: 23--0201--1	DATE: MAY 9, 2025	SCALE: HORIZ. 1"=50'
SHEET: 12 OF 23		

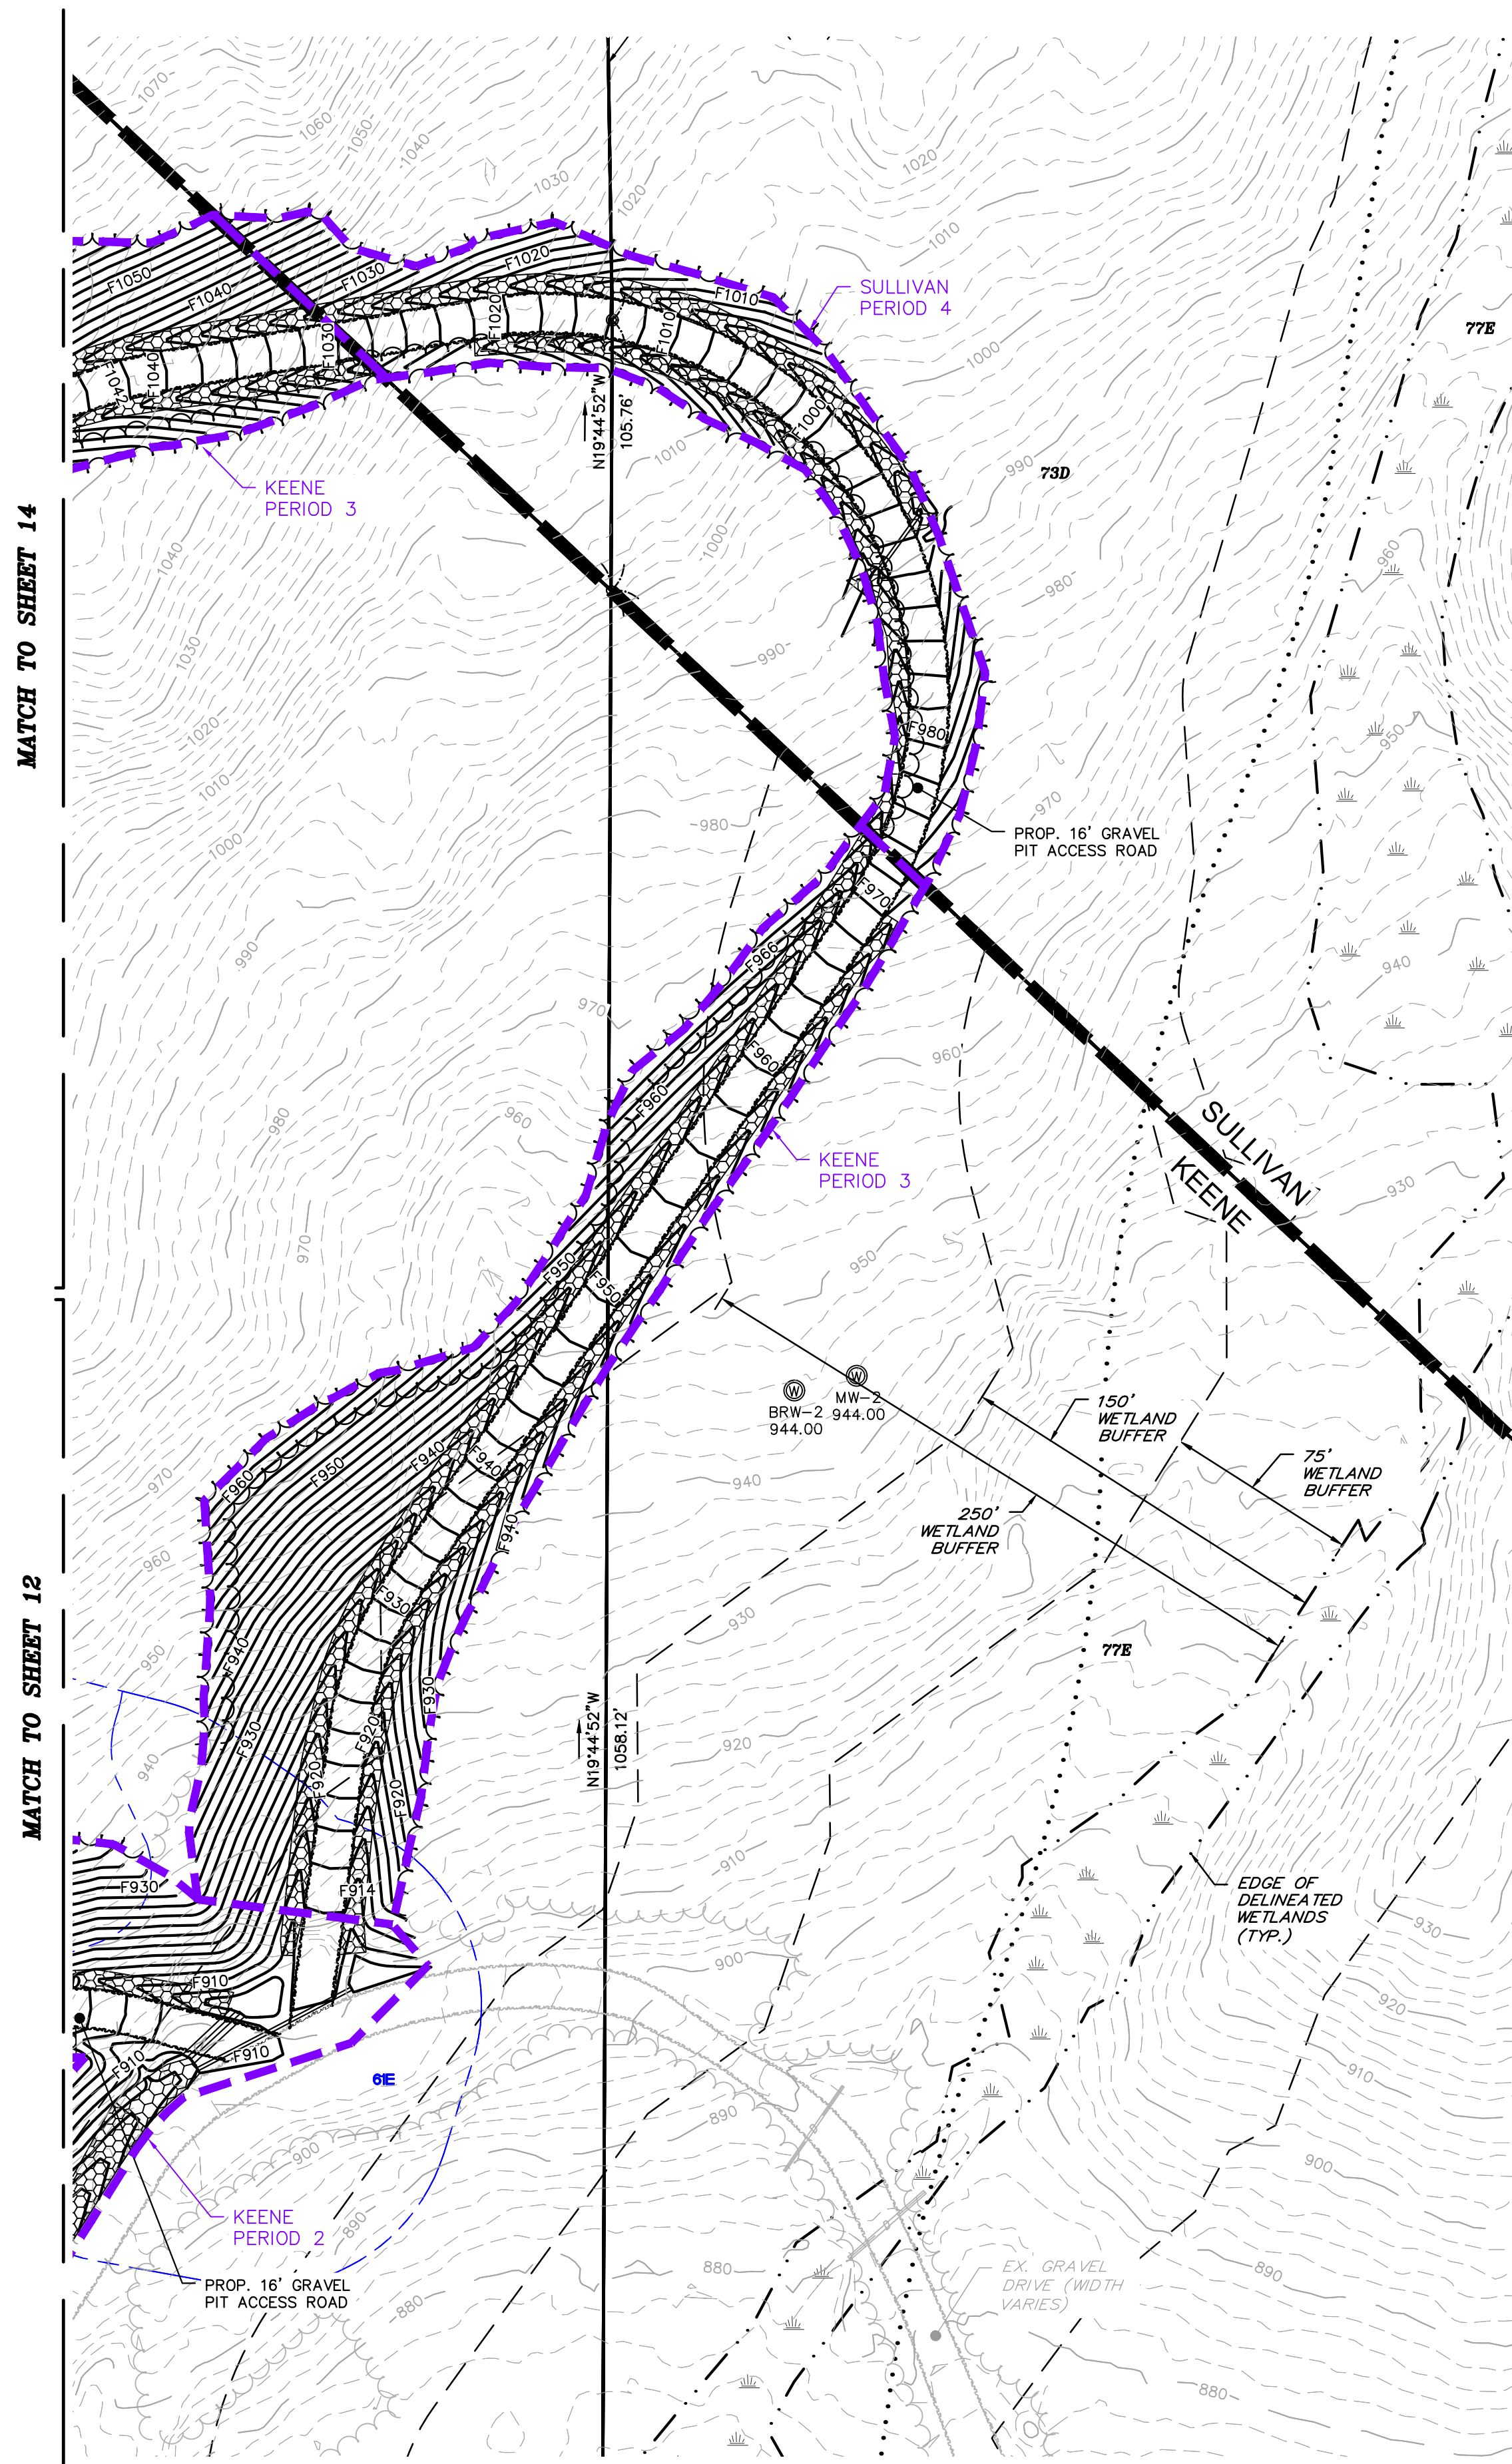

SEE SHEET 1 FOR
OPERATION NOTES (TYP.)

SEE SHEET 12 FOR IMPACT
CONTROL & MONITORING PLAN
NOTES (TYP.)

LOAM & SEED ALL
DISTURBED AREAS (TYP.)

- LEGEND**
- ABUTTER LINE
 - PROPERTY LINE
 - EXCAVATION SETBACK LINE
 - EXISTING EDGE OF PAVEMENT
 - EXISTING EDGE OF GRAVEL
 - PROPOSED EDGE OF GRAVEL
 - WETLANDS BOUNDARY
 - WETLAND BUFFER
 - SOILS SURVEYED BY THOMAS SOKOLOSKI
 - SOILS SURVEYED BY LUKE HURLEY
 - NRCS SOILS
 - EX./PROP. TREELINE
 - PROP. GRADE LINE
 - EX. MAJOR CONTOUR
 - EX. MINOR CONTOUR
 - PERIOD LINE
 - TOWN LINE

- NRCS SOILS LEGEND**
- 22 COLTON GRAVELLY SANDY LOAM, RATED A
 - 60 TUNBRIDGE-BERKSHIRE COMPLEX, RATED C
 - 61 TUNBRIDGE-LYMAN-ROCK OUTCROP COMPLEX, RATED C
 - 73 BERKSHIRE FINE SANDY LOAM, RATED B
 - 77 MARLOW FINE SANDY LOAM, VERY STONY, RATED C
 - 161 LYMAN-TUNBRIDGE-ROCK OUTCROP COMPLEX, RATED D
 - 169 SUNAPEE FINE SANDY LOAM, RATED C

SITE SPECIFIC SOIL SURVEY NOTES:
THIS MAP PRODUCT IS WITHIN THE TECHNICAL STANDARDS OF THE NATIONAL COOPERATIVE SOIL SURVEY. IT IS A SPECIAL PURPOSE PRODUCT, INTENDED FOR INFILTRATION REQUIREMENTS BY THE NH DES ALTERATION OF TERRAIN BUREAU. IT WAS PRODUCED BY A PROFESSIONAL SOIL SCIENTIST, AND IS NOT A PRODUCT OF THE USDA NATURAL RESOURCES CONSERVATION SERVICE. THERE IS A REPORT THAT ACCOMPANIES THIS MAP.



THE SITE SPECIFIC SOIL SURVEY (SSSS) WAS PRODUCED JULY 15, 2024, AND WAS PREPARED BY LUKE HURLEY, CSS #095M, HURLEY ENVIRONMENTAL AND LAND PLANNING, LLC.

SOILS WERE IDENTIFIED WITH THE NEW HAMPSHIRE STATE-WIDE NUMERICAL SOILS LEGEND, USDA NRCS, DURHAM, NH, ISSUE #10, JANUARY 2011. THE NUMERIC LEGEND WAS AMENDED TO IDENTIFY THE CORRECT SOIL COMPONENTS OF THE COMPLEX.

HYDROLOGIC SOIL GROUP FROM KSAT VALUES FOR NEW HAMPSHIRE SOILS, SOCIETY OF SOIL SCIENTIST OF NEW ENGLAND, SPECIAL PUBLICATION NO. 5, SEPTEMBER, 2009.

HYDROLOGIC SSSM SYM.	SSS MAP NAME	HISS SYM.	SOIL GRP.
168	SUNAPEE	321	B
61	TUNBRIDGE LYMAN ROCK OUTCROP	224/227	C
92	LYMAN	224	D

SLOPE PERIOD:
0-8% B 8-15% C 15-25% D 25%+ E

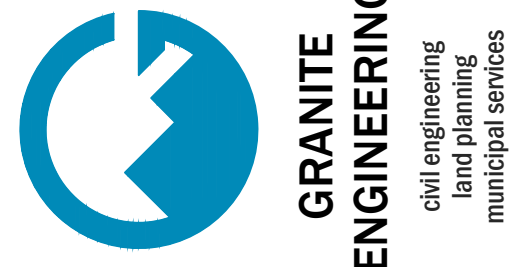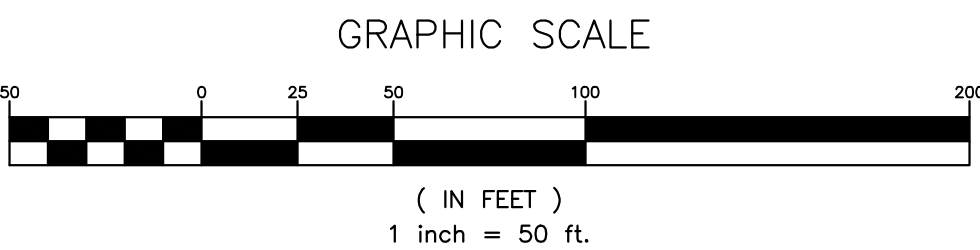

REVISIONS		BY	DATE	COMMENTS
1	12/20/24	JD	JD	PROJECT SUBMITTAL
2	2/3/25	JD	JD	REVISED PER CITY COMMENTS
3	5/9/25	JD	JD	REVISED PER CITY COMMENTS
4	7/9/25	JD	JD	REVISED PER CITY COMMENTS
5	7/24/25	JD	JD	ADDITIONAL WELL LOCATIONS
6	8/11/25	JD	JD	REVISED PER CITY COMMENTS
7	8/22/25	JD	JD	REVISED PER CITY COMMENTS

OWNER/APPLICANT:
C2 HOLDINGS, LLC
250 NORTH STREET
JAFFREY, NH 03452

**GRANITE
ENGINEERING**

civil engineering • land planning •
municipal services

150 Dow Street, Tower 2, Suite 421
Manchester,
New Hampshire 03101
603.518.8030

www.GraniteEng.com

STAMP:




LOCATION:
KEENE TAX MAP 215 LOTS 7 & 8
SULLIVAN TAX MAP 5 LOTS 46 & 46-1
57 ROUTE 9
KEENE & SULLIVAN, NEW HAMPSHIRE
CHESHIRE COUNTY

PROJECT:
**GORDON SERVICES
KEENE**

TITLE:
**IMPACT CONTROL &
MONITORING PLAN**

PROJECT No. | DATE:
23-0201-1 | MAY 9, 2025
SHEET:
13 OF 23

SCALE:
HORIZ.
1"=50'

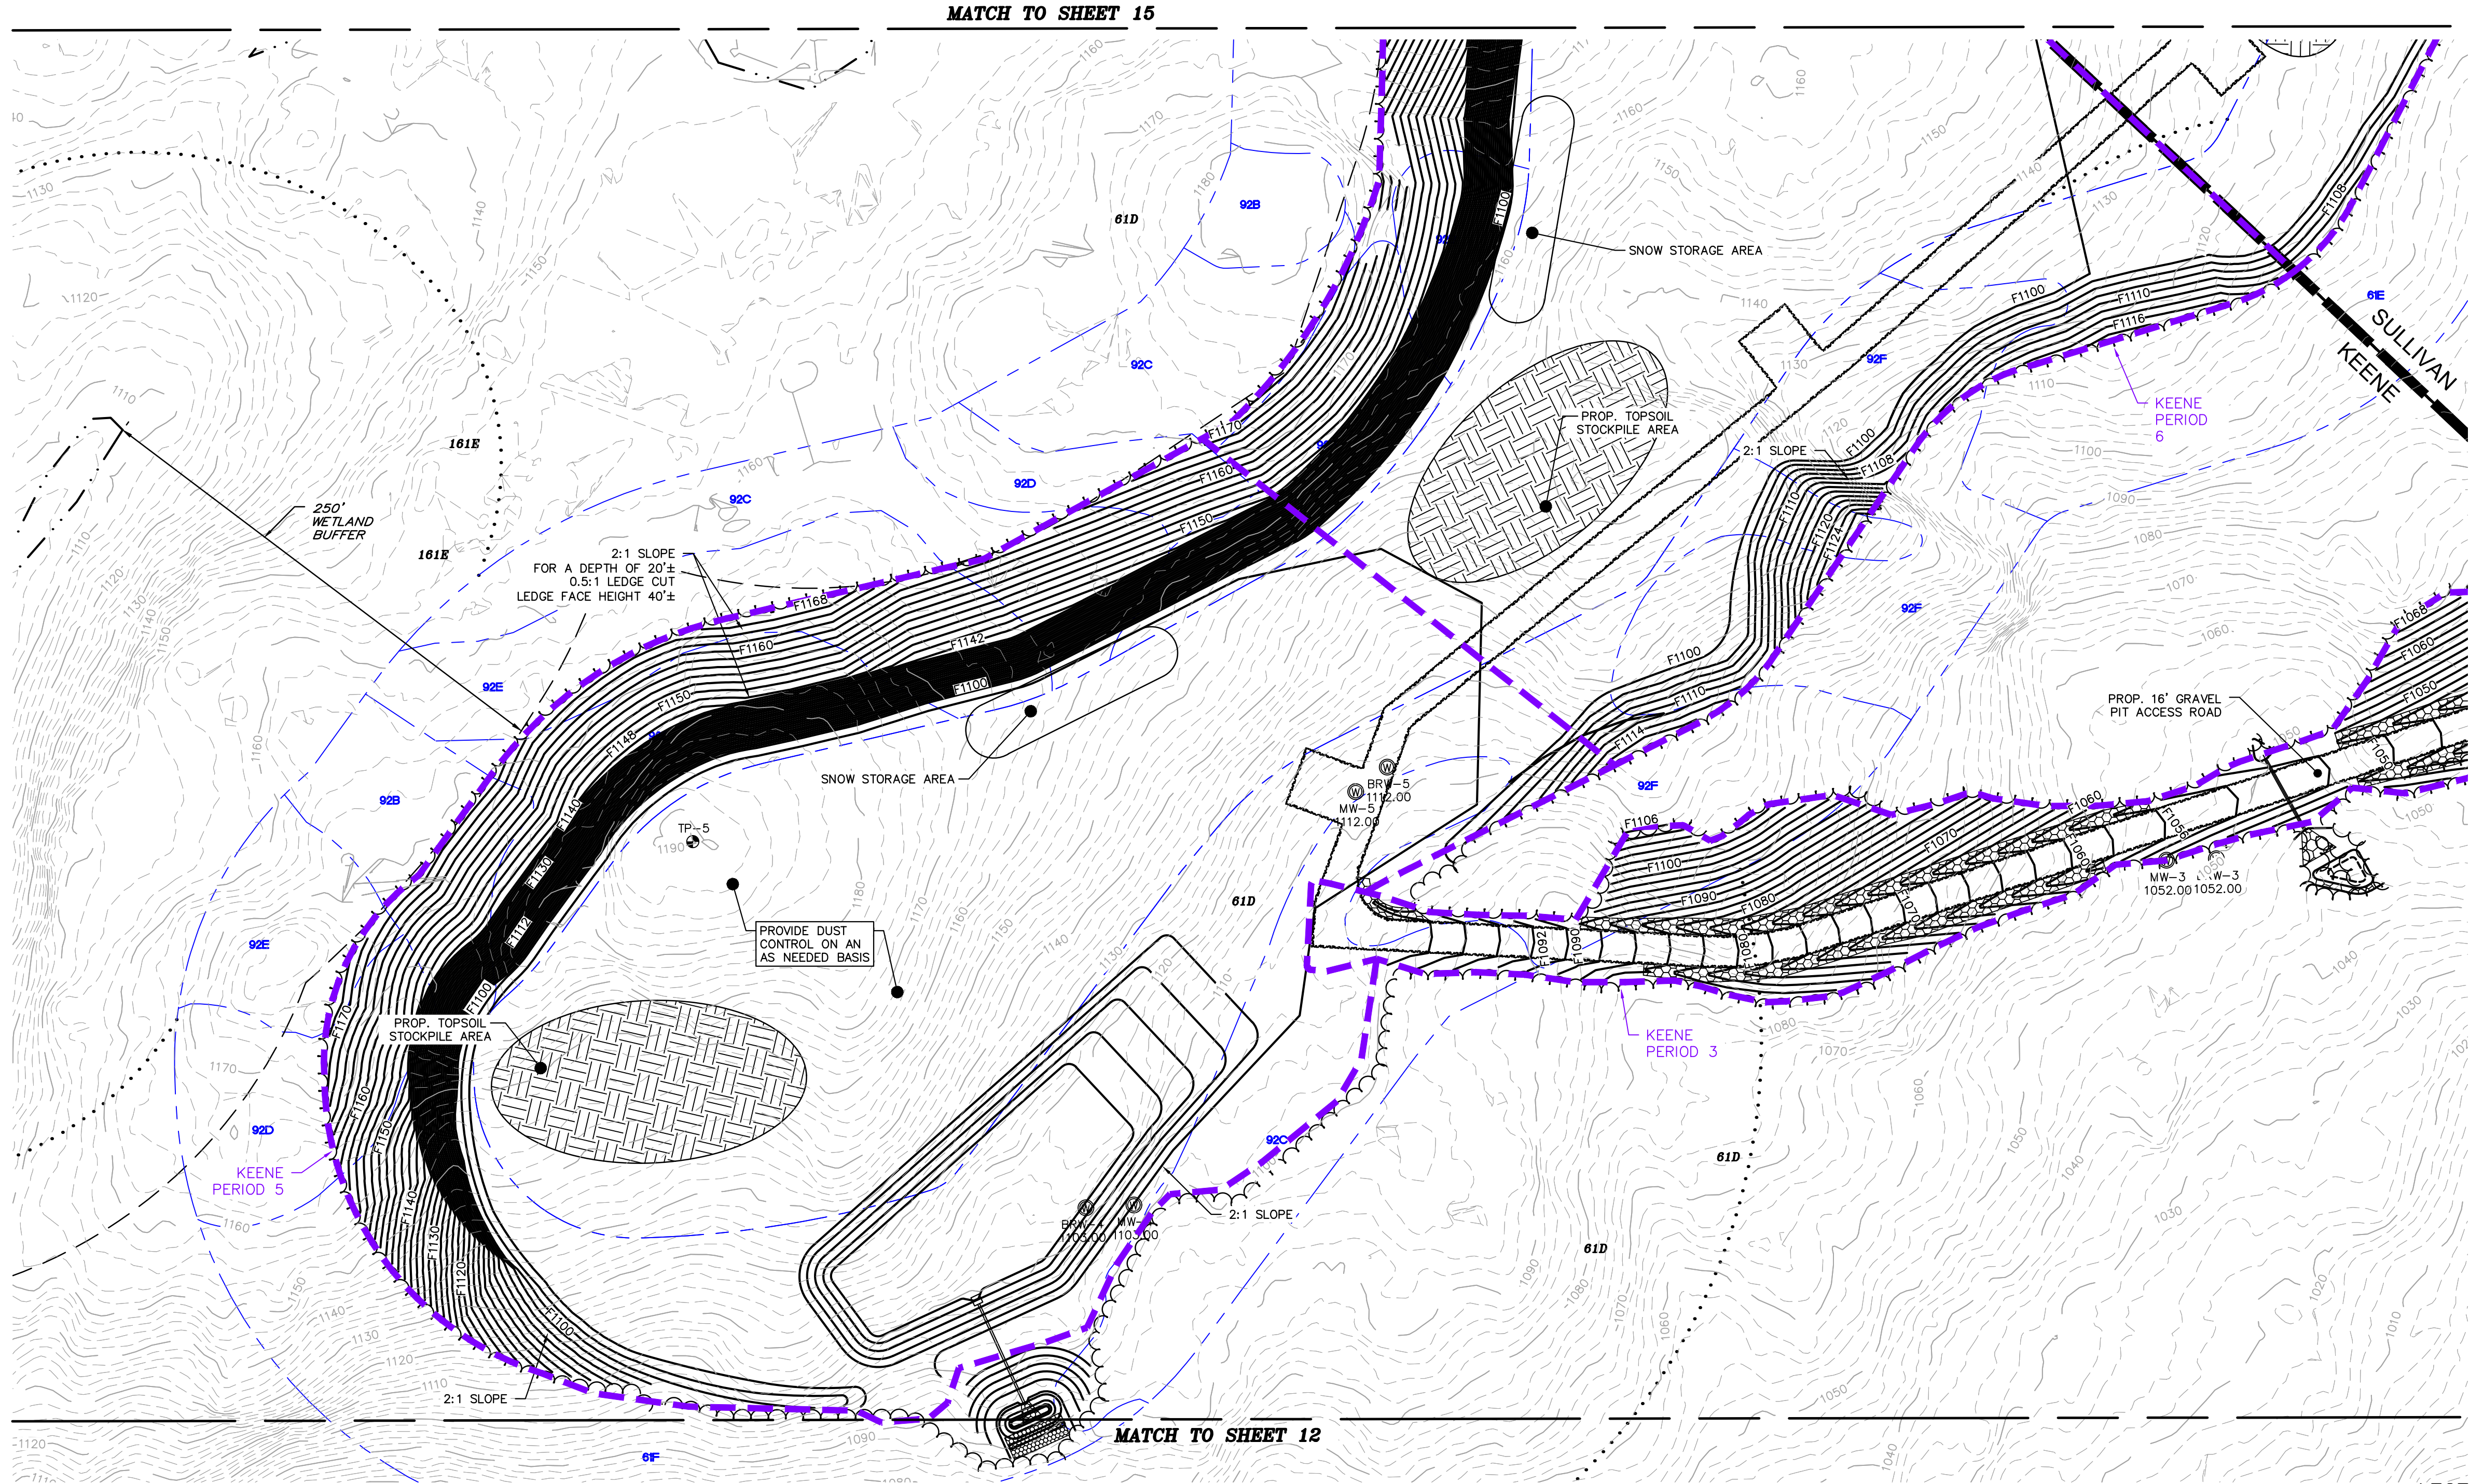

SITE SPECIFIC SOIL SURVEY NOTES:

THIS MAP PRODUCT IS WITHIN THE TECHNICAL STANDARDS OF THE NATIONAL COOPERATIVE SOIL SURVEY. IT IS A SPECIAL PURPOSE PRODUCT, INTENDED FOR INFILTRATION REQUIREMENTS BY THE NH DES ALTERATION OF TERRAIN BUREAU. IT WAS PRODUCED BY A PROFESSIONAL SOIL SCIENTIST, AND IS NOT A PRODUCT OF THE USDA NATURAL RESOURCES CONSERVATION SERVICE. THERE IS A REPORT THAT ACCOMPANIES THIS MAP.


THE SITE SPECIFIC SOIL SURVEY (SSSS) WAS PRODUCED JULY 15, 2024, AND WAS PREPARED BY LUKE HURLEY, CSS #095M, HURLEY ENVIRONMENTAL AND LAND PLANNING, LLC.

SOILS WERE IDENTIFIED WITH THE NEW HAMPSHIRE STATE-WIDE NUMERICAL SOILS LEGEND, USDA NRCS, DURHAM, NH, ISSUE #10, JANUARY 2011. THE NUMERIC LEGEND WAS AMENDED TO IDENTIFY THE CORRECT SOIL COMPONENTS OF THE COMPLEX.

HYDROLOGIC SOIL GROUP FROM KSAT VALUES FOR NEW HAMPSHIRE SOILS, SOCIETY OF SOIL SCIENTIST OF NEW ENGLAND, SPECIAL PUBLICATION NO. 5, SEPTEMBER, 2009.

SSSM SYM.	SSS MAP NAME	HISS SYM.	SOIL GRP.
168	SUNAPEE	321	B
61	TURNBRIDGE LYMAN ROCK OUTCROP	224/227	C
92	LYMAN	224	D

SLOPE PERIOD:
0-8% B 8-15% C 15-25% D 25%+ E

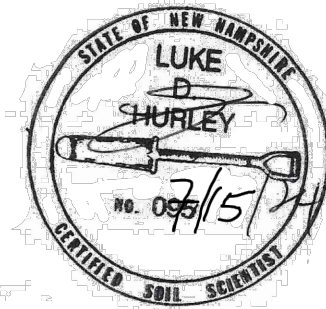


NRCS SOILS LEGEND

22	COLTON GRAVELLY SANDY LOAM, RATED A
60	TUNBRIDGE-BERKSHIRE COMPLEX, RATED C
61	TUNBRIDGE-LYMAN-ROCK OUTCROP COMPLEX, RATED C
73	BERKSHIRE FINE SANDY LOAM, RATED B
77	MARLOW FINE SANDY LOAM, VERY STONY, RATED C
161	LYMAN-TUNBRIDGE-ROCK OUTCROP COMPLEX, RATED D
169	SUNAPEE FINE SANDY LOAM, RATED C


SEE SHEET 12 FOR IMPACT
CONTROL & MONITORING PLAN
NOTES (TYP.)

SEE SHEET 1 FOR
OPERATION NOTES (TYP.)

LOAM & SEED ALL
DISTURBED AREAS (TYP.)


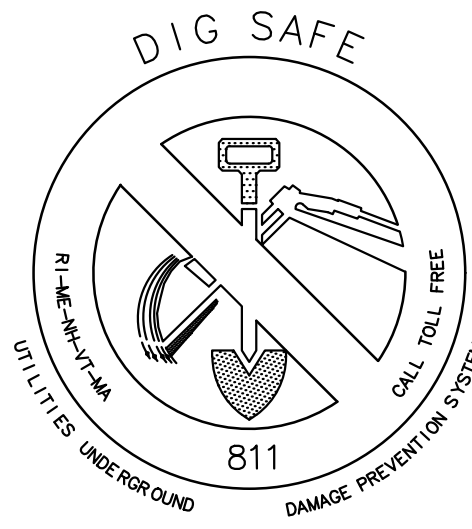


GRAPHIC SCALE

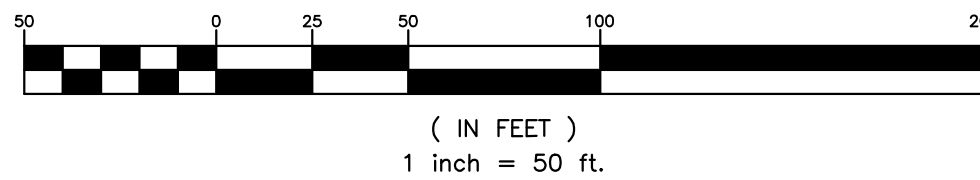

LEGEND

---	ABUTTER LINE
---	PROPERTY LINE
---	EXCAVATION SETBACK LINE
---	EXISTING EDGE OF PAVEMENT
---	EXISTING EDGE OF GRAVEL
---	PROPOSED EDGE OF GRAVEL
---	WETLANDS BOUNDARY
---	WETLAND BUFFER
---	SOILS SURVEYED BY THOMAS SOKOLOSKI
---	SOILS SURVEYED BY LUKE HURLEY
---	NRCS SOILS
---	EX./PROP. TREELINE
---	PROP. GRADE LINE
---	EX. MAJOR CONTOUR
---	EX. MINOR CONTOUR
---	PERIOD LINE
---	TOWN LINE

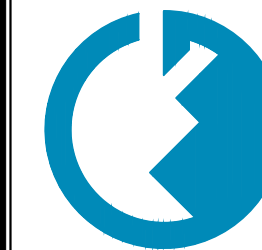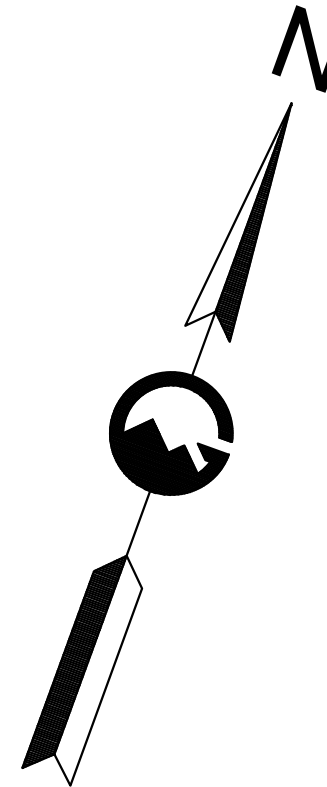

**GRANITE
ENGINEERING**
civil engineering
land planning
municipal services

REVISIONS

No.	DATE	BY	COMMENTS
1	12/20/24	JD	PROJECT SUBMITTAL
2	2/3/25	JD	REVISED PER CITY COMMENTS
3	5/9/25	JD	REVISED PER CITY COMMENTS
4	7/9/25	JD	REVISED PER CITY COMMENTS
5	7/24/25	JD	ADDITIONAL WELL LOCATIONS
6	8/11/25	JD	REVISED PER CITY COMMENTS
7	8/22/25	JD	REVISED PER CITY COMMENTS

OWNER/APPLICANT:
G2 HOLDINGS, LLC
250 NORTH STREET
JAFFREY, NH 03452


GRANITE ENGINEERING

civil engineering • land planning •
municipal services

150 Dow Street, Tower 2, Suite 421
Manchester,
New Hampshire 03101
603.518.8030

www.GraniteEng.com

STAMP:

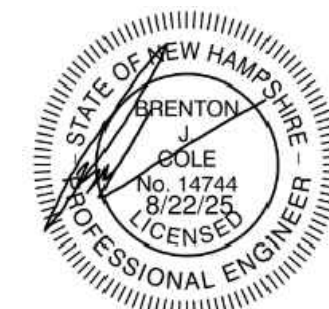

LOCATION:

KEENE TAX MAP 215 LOTS 7 & 8
SULLIVAN TAX MAP 5 LOTS 46 & 46-1
57 ROUTE 9
KEENE & SULLIVAN, NEW HAMPSHIRE
CHESHIRE COUNTY

PROJECT:

**GORDON SERVICES
KEENE**

TITLE:

**IMPACT CONTROL &
MONITORING PLAN**

PROJECT No. DATE:

23-0201-1 MAY 9, 2025


SHEET:

14 OF 23

SCALE:

HORIZ.

1"=50'

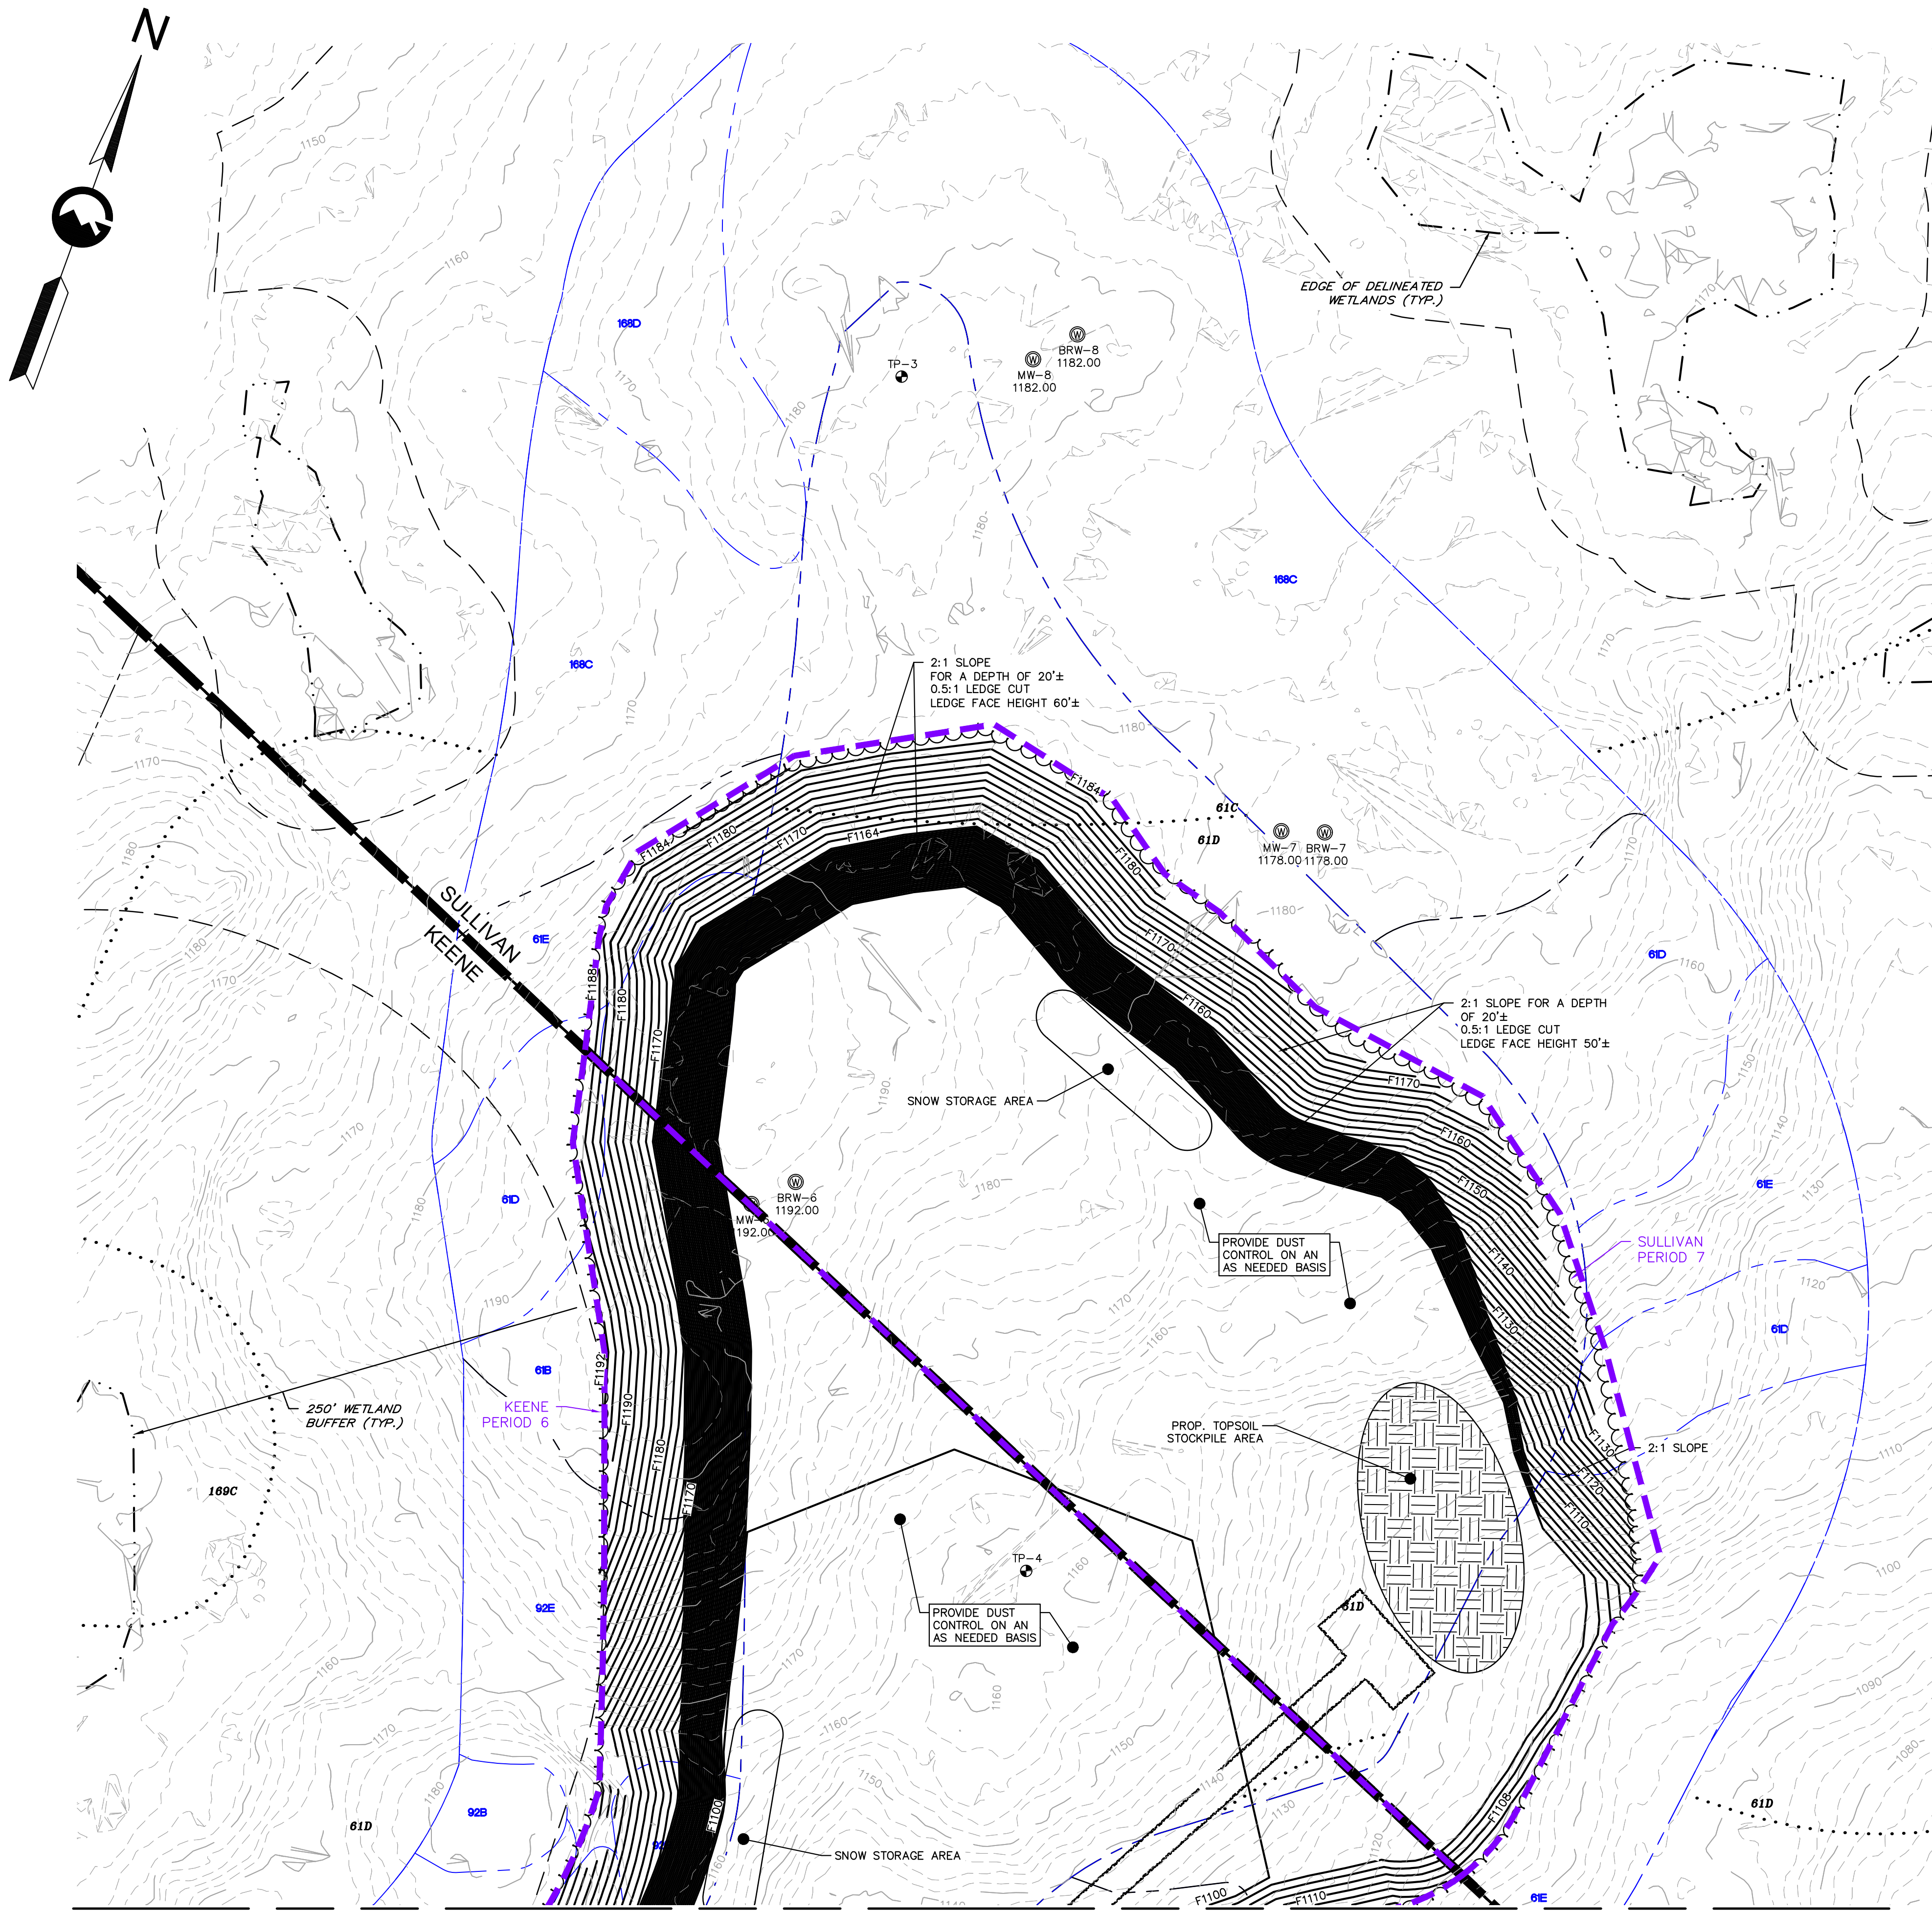

SITE SPECIFIC SOIL SURVEY NOTES:

THIS MAP PRODUCT IS WITHIN THE TECHNICAL STANDARDS OF THE NATIONAL COOPERATIVE SOIL SURVEY. IT IS A SPECIAL PURPOSE PRODUCT, INTENDED FOR INFILTRATION REQUIREMENTS BY THE NH DES ALTERATION OF TERRAIN BUREAU. IT WAS PRODUCED BY A PROFESSIONAL SOIL SCIENTIST, AND IS NOT A PRODUCT OF THE USDA NATURAL RESOURCES CONSERVATION SERVICE. THERE IS A REPORT THAT ACCOMPANIES THIS MAP.

THE SITE SPECIFIC SOIL SURVEY (SSSS) WAS PRODUCED JULY 15, 2024, AND WAS PREPARED BY LUKE HURLEY, CSS #095M, HURLEY ENVIRONMENTAL AND LAND PLANNING, LLC.

SOILS WERE IDENTIFIED WITH THE NEW HAMPSHIRE STATE-WIDE NUMERICAL SOILS LEGEND, USDA NRCS, DURHAM, NH. ISSUE #10, JANUARY 2011. THE NUMERIC LEGEND WAS AMENDED TO IDENTIFY THE CORRECT SOIL COMPONENTS OF THE COMPLEX.

HYDROLOGIC SOIL GROUP FROM KSAT VALUES FOR NEW HAMPSHIRE SOILS, SOCIETY OF SOIL SCIENTIST OF NEW ENGLAND, SPECIAL PUBLICATION NO. 5, SEPTEMBER, 2009.

HYDROLOGIC SSSM SYM.	SSS MAP NAME	HISS SYM.	SOIL GRP.
168	SUNAPEE	321	B
61	TURNBRIDGE LYMAN ROCK OUTCROP	224/227	C
92	LYMAN	224	D

SLOPE PERIOD:
0-8% B 8-15% C 15-25% D 25%+ E



NRCS SOILS LEGEND

- 22 COLTON GRAVELLY SANDY LOAM, RATED A
- 60 TUNBRIDGE-BERKSHIRE COMPLEX, RATED C
- 61 TUNBRIDGE-LYMAN-ROCK OUTCROP COMPLEX, RATED C
- 73 BERKSHIRE FINE SANDY LOAM, RATED B
- 77 MARLOW FINE SANDY LOAM, VERY STONY, RATED C
- 161 LYMAN-TUNBRIDGE-ROCK OUTCROP COMPLEX, RATED D
- 169 SUNAPEE FINE SANDY LOAM, RATED C





SEE SHEET 12 FOR IMPACT
CONTROL & MONITORING PLAN
NOTES (TYP.)

SEE SHEET 1 FOR
OPERATION NOTES (TYP.)

LOAM & SEED ALL
DISTURBED AREAS (TYP.)

LEGEND

- ABUTTER LINE
- PROPERTY LINE
- EXCAVATION SETBACK LINE
- EXISTING EDGE OF PAVEMENT
- EXISTING EDGE OF GRAVEL
- PROPOSED EDGE OF GRAVEL
- WETLANDS BOUNDARY
- WETLAND BUFFER
- SOILS SURVEYED BY THOMAS SOKOLOSKI
- SOILS SURVEYED BY LUKE HURLEY
- NRCS SOILS
- EX./PROP. TREELINE
- PROP. GRADE LINE
- EX. MAJOR CONTOUR
- EX. MINOR CONTOUR
- PERIOD LINE
- TOWN LINE

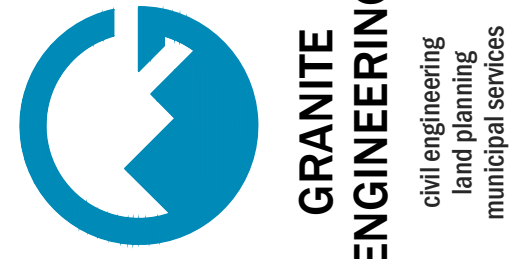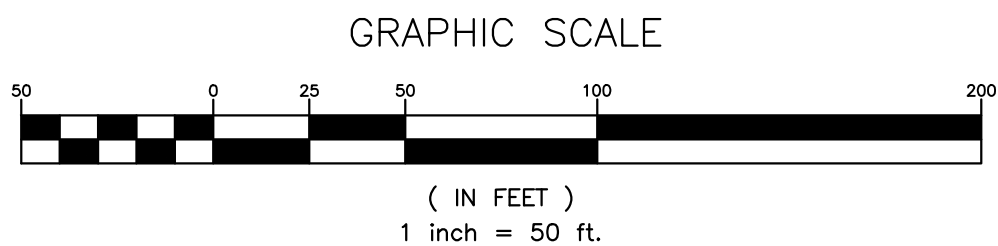

BY	DATE	COMMENTS
1	12/20/24	PROJECT SUBMITTAL
2	2/3/25	REVISED PER CITY COMMENTS
3	5/9/25	REVISED PER CITY COMMENTS
4	7/9/25	REVISED PER CITY COMMENTS
5	7/24/25	ADDITIONAL WELL LOCATIONS
6	8/11/25	REVISED PER CITY COMMENTS
7	8/22/25	REVISED PER CITY COMMENTS

OWNER/APPLICANT:
G2 HOLDINGS, LLC
250 NORTH STREET
JAFFREY, NH 03452


**GRANITE
ENGINEERING**

civil engineering • land planning •
municipal services

150 Dow Street, Tower 2, Suite 421
Manchester,
New Hampshire 03101
603.518.8030

www.GraniteEng.com

STAMP:

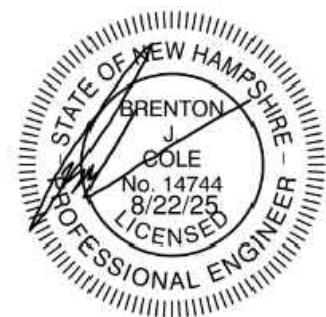

LOCATION:
KEENE TAX MAP 215 LOTS 7 & 8
SULLIVAN TAX MAP 5 LOTS 46 & 46-1
57 ROUTE 6
KEENE & SULLIVAN, NEW HAMPSHIRE
CHESHIRE COUNTY

PROJECT:
**GORDON SERVICES
KEENE**

TITLE:
**IMPACT CONTROL &
MONITORING PLAN**

PROJECT No. DATE:
23-0201-1 MAY 9, 2025
SHEET:
15 OF 23


SCALE:
HORIZ.
1"=50'



LEGEND

- ABUTTER LINE
- PROPERTY LINE
- EXCAVATION SETBACK LINE
- EXISTING EDGE OF PAVEMENT
- EXISTING EDGE OF GRAVEL
- WETLANDS BOUNDARY
- PROPOSED EDGE OF GRAVEL
- EX.TREELINE
- EX. MAJOR CONTOUR
- EX. MINOR CONTOUR
- PROP. GRADE LINE
- TEST PIT
- MONITORING WELL
- SURFACE WATER SAMPLE LOCATION

GRAPHIC SCALE

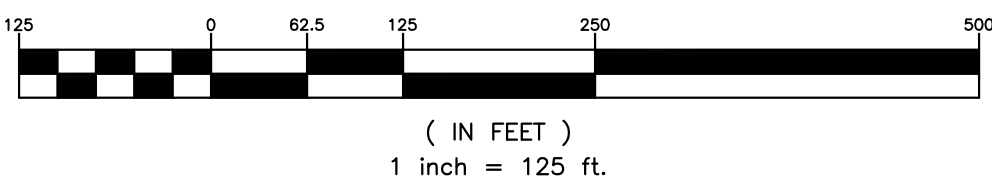

ON-SITE WATER QUALITY MONITORING NOTES (ARD MONITORING)

- PH, SPECIFIC CONDUCTANCE, OXIDATION, REDUCTION POTENTIAL, DISSOLVED OXYGEN AND TURBIDITY AND LABORATORY ANALYSIS OF DISSOLVED AND TOTAL METALS INCLUDING: ARSENIC, COPPER, IRON, MAGNESE, NICKEL AND LEAD WILL BE TESTED AT EACH LOCATION

INITIAL RESPONSE ACTION -- AMD DETECTION

- IF A SURFACE AND/OR GROUNDWATER SAMPLING LOCATION PRESENTS RESULTS THAT ARE INDICATIVE OF THE FORMATION OF ACID MINE DRAINAGE, NHDES AND THE CITY OF KEENE WILL BE NOTIFIED IMMEDIATELY. FURTHERMORE, THE FOLLOWING IMMEDIATE INITIAL RESPONSE ACTIONS WILL BE IMPLEMENTED.
- ALL ACTIVE QUARRYING/MINING OPERATIONS OCCURRING IN THE AFFECTED AREA WILL CEASE AND EXPOSED BEDROCK SURFACES SHALL BE EXPEDITIOUSLY RESTORED TO HAVE A MINIMUM THICKNESS OF 3- FEET OF COVER MATERIAL OF 50% CLAY CONTENT. CRUSHED, LIMESTONE GRAVEL COVER MATERIAL SHALL BE COMPACTED IN 1-FOOT LIFTS. THE INTENT OF THE CLAY CONTENT AND COMPACTION IS TO LIMIT AIR AND SURFACE WATER CONTACT WITH THE SOURCE OF THE ACID MINE DRAINAGE.
 - ANY DOWNSLOPE AFFECTED DRAINAGES WHICH MAY BE CONTRIBUTING/CONVEYING ACID MINE DRAINAGE SHALL BE ARMORED WITH 1-FOOT OF 2-INCH MINUS, CRUSHED, LIMESTONE GRAVEL.
 - ALL SURFACE WATER WITHIN 1/4-MILE DOWNGRADIENT OF THE DETECTED ACID MINE DRAINAGE SHALL BE SAMPLED WITHIN 2-WEEKS OF THE INITIAL DETECTION AND BE INCLUDED IN THE SURFACE WATER MONITORING PROGRAM.
 - SAMPLING OF ALL DOMESTIC WATER SUPPLY WELLS WITHIN 1/4-MILE OF THE AFFECTED AREA FOR ACID MINE DRAINAGE PARAMETERS WILL OCCUR WITHIN 2-WEEKS OF THE INITIAL DETECTION AND CONTINUE TO BE SAMPLED ON A QUARTERLY BASIS.
 - IF ACID MINE DRAINAGE IS DETECTED IN A DOMESTIC WATER SUPPLY WELL THE HOMEOWNER SHALL BE OFFERED TO HAVE A 'POINT-OF-USE' WATER TREATMENT SYSTEM INSTALLED AND MAINTAINED WHILE A NEW, UNIMPACTED, DOMESTIC WATER SUPPLY IS MADE AVAILABLE AT NO COST TO THE HOMEOWNER.
 - A GROUNDWATER QUALITY ASSESSMENT IN THE AREAS ADJACENT TO THE DETECTED ACID MINE DRAINAGE WILL BE INITIATED.
 - THE GROUNDWATER QUALITY ASSESSMENT SHALL INCLUDE THE INSTALLATION OF A MINIMUM OF THREE (3) MONITORING WELLS; ONE UPGRADIENT OF THE AFFECTED SURFACE WATER, AND TWO DOWN-GRADIENT OF THE AFFECTED SURFACE WATER. ADDITIONAL MONITORING WELLS MAY BE REQUIRED TO DETERMINE THE HORIZONTAL AND VERTICAL DISTRIBUTION OF THE GROUNDWATER IMPACTS.
 - GROUNDWATER SAMPLES WILL BE COLLECTED WITHIN 2 WEEKS OF INSTALLATION AND ANALYZED FOR ACID MINE DRAINAGE PARAMETERS LISTED ABOVE. A SECOND, CONFIRMATORY ROUND OF SAMPLING WILL OCCUR 2-WEEKS AFTER THE INITIAL SAMPLING ROUND. MONITORING WELLS WILL BE SAMPLED ON A QUARTERLY BASIS IF ACID MINE DRAINAGE IMPACTS ARE DETECTED.

OFF-SITE WATER QUALITY MONITORING NOTES

- LAND OWNERS WITHIN 1/4 MILE OF THE EXCAVATION SITE WILL BE OFFERED GROUNDWATER QUALITY MONITORING.
- NOTIFICATIONS WILL BE MADE TO LANDOWNERS WITH THE OPTION TO ALLOW OR DECLINE MONITORING.
- TWO ROUNDS OF SAMPLING WILL OCCUR A MINIMUM OF 14 CALENDAR DAYS APART.
- SAMPLES WILL BE ANALYZED FOR VOLATILE ORGANIC COMPOUNDS AND NITRATE.
- RESULTS WILL BE SENT TO THE LAND OWNER, THE CITY OF KEENE, & TOWN OF SULLIVAN.
- BI-ANNUAL BASIS OF WELLS DURING THE TERM OF THE PERMIT.
- BI-ANNUAL BASIS OF WELLS TWO (2) YEARS FOLLOWING THE CEASE OF OPERATIONS AT THE SITE AND RECLAMATION.
- SAMPLES WILL BE ANALYZED FOR VOLATILE ORGANIC COMPOUNDS AND NITRATE.
- RESULTS WILL BE SENT TO THE LAND OWNER, THE CITY OF KEENE, & TOWN OF SULLIVAN.
- ADVERSE IMPACTS
- DRINKING WATER RESULTS WILL BE COMPARED TO THE NHDES AMBIENT GROUNDWATER QUALITY STANDARDS (AGQS).
- IF ADVERSE IMPACTS ARE NOTED, THE APPLICANT WILL IMMEDIATELY BE NOTIFIED TO CEASE BEDROCK EXCAVATION.
- NHDES, THE CITY OF KEENE, AND TOWN OF SULLIVAN WILL BE NOTIFIED.
- IF MONITORING INDICATES THE EXCAVATION ACTIVITIES CAUSED THE IDENTIFIED CONTAMINATION, A LICENSED NH WELL CONTRACTOR WILL BE IMMEDIATELY RETAINED FOR INSTALLATION OF A NEW WATER SUPPLY WELL IN AN AREA THAT HAS NOT BEEN IMPACTED BY CONTAMINATION.
- COST OF WELL WILL BE THE SOLE RESPONSIBILITY OF THE APPLICANT.

BEST MANAGEMENT PRACTICES FOR BLASTING

- ALL ACTIVITIES RELATED TO BLASTING SHALL FOLLOW BEST MANAGEMENT PRACTICES (BMPS) TO PREVENT CONTAMINATION OF GROUNDWATER INCLUDING PREPARING, REVIEWING AND FOLLOWING AN APPROVED BLASTING PLAN; PROPER DRILLING, EXPLOSIVE HANDLING AND LOADING PROCEDURES; OBSERVING THE ENTIRE BLASTING PROCEDURES; EVALUATING BLASTING PERFORMANCE; AND HANDLING AND STORAGE OF BLASTED ROCK.
- LOADING PRACTICES. THE FOLLOWING BLASTHOLE LOADING PRACTICES TO MINIMIZE ENVIRONMENTAL EFFECTS SHALL BE FOLLOWED:
 - DRILLING LOGS SHALL BE MAINTAINED BY THE DRILLER AND COMMUNICATED DIRECTLY TO THE BLASTER. THE LOGS SHALL INDICATE DEPTHS AND LENGTHS OF VOIDS, CAVITIES, AND FAULT ZONES OR OTHER WEAK ZONES ENCOUNTERED AS WELL AS GROUNDWATER CONDITIONS. IF A FRACTURE OR WATER BEARING ZONE IS ENCOUNTERED IN A BOREHOLE, NO BLASTING SHALL OCCUR AT THAT LOCATION.
 - EXPLOSIVE PRODUCTS SHALL BE MANAGED ON SITE SO THAT THEY ARE EITHER USED IN THE BOREHOLE, RETURNED TO THE DELIVERY VEHICLE, OR PLACED IN SECURED CONTAINERS FOR OFF-SITE DISPOSAL.
 - SPILLAGE AROUND THE BOREHOLE SHALL EITHER BE PLACED IN THE BOREHOLE OR CLEANED UP AND RETURNED TO AN APPROPRIATE VEHICLE FOR HANDLING OR PLACEMENT IN SECURED CONTAINERS FOR OFF-SITE DISPOSAL.
 - LOADED EXPLOSIVES SHALL BE DETONATED AS SOON AS POSSIBLE AND SHALL NOT BE LEFT IN THE BLASTHOLES OVERNIGHT, UNLESS WEATHER OR OTHER SAFETY CONCERNS REASONABLY DICTATE THAT DETONATION SHOULD BE POSTPONED.
 - LOADING EQUIPMENT SHALL BE CLEANED IN AN AREA WHERE WASTEWATER CAN BE PROPERLY CONTAINED AND HANDLED IN A MANNER THAT PREVENTS RELEASE OF CONTAMINANTS TO THE ENVIRONMENT.
 - EXPLOSIVES SHALL BE LOADED TO MAINTAIN GOOD CONTINUITY IN THE COLUMN LOAD TO PROMOTE COMPLETE DETONATION. INDUSTRY ACCEPTED LOADING PRACTICES FOR PRIMING, STEMMING, DECKING AND COLUMN RISE NEED TO BE ATTENDED TO.
 - EXPLOSIVE SELECTION. THE FOLLOWING BMPS SHALL BE FOLLOWED TO REDUCE THE POTENTIAL FOR GROUNDWATER CONTAMINATION WHEN EXPLOSIVES ARE USED:
 - EXPLOSIVE PRODUCTS SHALL BE SELECTED THAT ARE APPROPRIATE FOR SITE CONDITIONS AND SAFE BLAST EXECUTION.
 - EXPLOSIVE PRODUCTS SHALL BE SELECTED THAT HAVE THE APPROPRIATE WATER RESISTANCE FOR THE SITE CONDITIONS PRESENT TO MINIMIZE THE POTENTIAL FOR HAZARDOUS EFFECT OF THE PRODUCT UPON GROUNDWATER.
 - PREVENTION OF MISFIRES. APPROPRIATE PRACTICES SHALL BE DEVELOPED AND IMPLEMENTED TO PREVENT MISFIRES
 - MUCK PILE MANAGEMENT. MUCK PILES (THE BLASTED PIECES OF ROCK) AND ROCK PILES SHALL BE MANAGED IN A MANNER TO REDUCE THE POTENTIAL FOR CONTAMINATION BY IMPLEMENTING THE FOLLOWING MEASURES:
 - REMOVE THE MUCK PILE FROM THE BLAST AREA AS SOON AS REASONABLY POSSIBLE.
 - MANAGE THE INTERACTION OF BLASTED ROCK PILES AND STORMWATER TO PREVENT CONTAMINATION OF WATER SUPPLY WELLS OR SURFACE WATER.
 - SPILL PREVENTION MEASURES AND SPILL MITIGATION. SPILL PREVENTION AND SPILL MITIGATION MEASURES SHALL BE IMPLEMENTED TO PREVENT THE RELEASE OF FUEL AND OTHER RELATED SUBSTANCES TO THE ENVIRONMENT. THE MEASURES SHALL INCLUDE AT A MINIMUM:
 - THE FUEL STORAGE REQUIREMENTS SHALL INCLUDE
 - STORAGE OF REGULATED SUBSTANCES ON AN IMPERVIOUS SURFACE.
 - SECURE STORAGE AREAS AGAINST UNAUTHORIZED ENTRY.
 - LABEL REGULATED CONTAINERS CLEARLY AND VISIBLY.
 - INSPECT STORAGE AREAS WEEKLY.
 - COVER REGULATED CONTAINERS IN OUTSIDE STORAGE AREAS.
 - WHEREVER POSSIBLE, KEEP REGULATED CONTAINERS THAT ARE STORED OUTSIDE MORE THAN 50 FEET FROM SURFACE WATER AND STORM DRAINS, 75 FEET FROM PRIVATE WELLS, AND 400 FEET FROM PUBLIC WELLS.
 - SECONDARY CONTAINMENT IS REQUIRED FOR CONTAINERS CONTAINING REGULATED SUBSTANCES STORED OUTSIDE, EXCEPT FOR ON PREMISE USE HEATING FUEL TANKS, OR ABOVEGROUND OR UNDERGROUND STORAGE TANKS OTHERWISE REGULATED
 - THE FUEL HANDLING REQUIREMENTS SHALL INCLUDE:
 - EXCEPT WHEN IN USE, KEEP CONTAINERS CONTAINING REGULATED SUBSTANCES CLOSED AND SEALED.
 - PLACE DRIP PANS UNDER SPILLS, VALVES, AND PUMPS/STORAGE.
 - HAVE SPILL CONTROL AND CONTAINMENT EQUIPMENT READILY AVAILABLE IN ALL WORK AREAS.
 - USE FUNNELS AND DRIP PANS WHEN TRANSFERRING REGULATED SUBSTANCES.
 - PERFORM TRANSFERS OF REGULATED SUBSTANCES OVER AN IMPERVIOUS SURFACE.
 - THE TRAINING OF ON-SITE EMPLOYEES AND THE ON SITE POSTING OF RELEASE RESPONSE INFORMATION DESCRIBING WHAT TO DO IN THE EVENT OF A SPILL OF REGULATED SUBSTANCES
 - FUELING AND MAINTENANCE OF EXCAVATION, EARTHMOVING AND OTHER CONSTRUCTION RELATED EQUIPMENT WILL COMPLY WITH THE REGULATIONS OF NHDES [NOTE THESE REQUIREMENTS ARE SUMMARIZED IN WD-DWGB-22-6: 'BEST MANAGEMENT PRACTICES FOR FUELING AND MAINTENANCE OF EXCAVATION AND EARTHMOVING EQUIPMENT' OR ITS SUCCESSOR DOCUMENT.]

WATER LEVEL MONITORING	
MONITORING LOCATION	FREQUENCY
MW-2	MONTHLY
MW-4	MONTHLY
BR-7	MONTHLY
BR-8	MONTHLY
BR-9	MONTHLY
BR-12	MONTHLY
BR-13	MONTHLY
SWS-6	MONTHLY
SWS-7	MONTHLY
SWS-8	MONTHLY
SWS-9	MONTHLY
SWS-10	MONTHLY
SWS-11	MONTHLY

AMD FORMATION STANDARDS	
ANALYTE	STANDARD
SPECIFIC CONDUCTANCE	NO STANDARD
OXIDATION REDUCTION POTENTIAL	NO STANDARD
DISSOLVED OXYGEN	75%/5 mg/L
TURBIDITY	10 NTU (BEYOND NATURALLY OCCURRING CONDITIONS)
pH	6.0 SU
ARSENIC	5 µg/L
COPPER	1,300 µg/L
IRON	300 µg/L
MANGANESE	300 µg/L
NICKEL	100 µg/L
LEAD	15 µg/L

TEST PITS

ID	EXISTING GRADE	LEDGE	GROUNDWATER	E.S.H.W.T.
TP-1	986.0	3.1'	NONE FOUND	NONE FOUND
TP-2	926.0	NONE	NONE FOUND	20"
TP-3	1180.0	NONE	NONE FOUND	NONE FOUND
TP-4	1158.0	NONE	NONE FOUND	32"
TP-5	1190.0	0.5'	NONE FOUND	NONE FOUND
TP-6	887.0	873.0	NONE FOUND	NONE FOUND

OVERBURDEN WELLS

WELL	EXISTING GRADE	LEDGE	GROUNDWATER
MW-1	950.0	3.3'	NONE FOUND
MW-2	944.0	12'	NONE FOUND
M3-3	1052.0	14.2'	NONE FOUND
MW-4	1103.0	3.1'	NONE FOUND
MW-5	1112.0	5'	NONE FOUND
MW-6	1192.0	0.9'	NONE FOUND
MW-7	1178.0	1.9'	NONE FOUND
MW-8	1182.0	1.1'	NONE FOUND
MW-9	884.38	XX	XX

BEDROCK WELLS

Well	Ground Elevation (ft AMSL)	Bedrock Depth (feet)	Depth/Bottom Elevation (feet/ AMSL)	Proposed Floor Elevation (ft AMSL)	Pit Groundwater Elevation (ft AMSL)
BRW-1	950	3	547.896	950	DRY
BRW-2	944	12	627.882	940	DRY
BRW-3	1052	14	517.081	1050	DRY
BRW-4	1103	3	817.022	1098	DRY
BRW-5	1112	3	1417.971	1098	DRY
BRW-6	1192	1	1427.059	1098	DRY
BRW-7	1178	1.9	1417.087	1098*	1177.04
BRW-8	1182	1	1417.041	1098*	1179.16

*Well is located outside of project area. The pit floor elevation that is noted is the proposed elevation of the nearest excavation.


WELL	EXISTING GRADE	TOP OF WELL	DEPTH	GROUNDWATER
BRW-9	884.31	886.81	50'	877.91
BRW-10	879.94	884.38	85'	854.44
BRW-11	881.39	885.19	85'	839.96
BRW-12	882.74	886.74	90'	830.92

AMD MONITORING

Location	Type	Frequency	Parameters	Applicable Standards
BRW-7	Groundwater	Quarterly (Jan, Apr, Jul, Oct); pH monthly	Field + Metals suite	Env-Or 600 AGQS
BRW-8	Groundwater	Quarterly (Jan, Apr, Jul, Oct); pH monthly	Field + Metals suite	Env-Or 600 AGQS
BRW-9	Groundwater	Quarterly (Jan, Apr, Jul, Oct); pH monthly	Field + Metals suite	Env-Or 600 AGQS
BRW-12	Groundwater	Quarterly (Jan, Apr, Jul, Oct); pH monthly	Field + Metals suite	Env-Or 600 AGQS
BRW-13 (proposed)	Groundwater	Quarterly (Jan, Apr, Jul, Oct); pH monthly	Field + Metals suite	Env-Or 600 AGQS
Period 8 infiltration basin	Surface water	Quarterly (Jan, Apr, Jul, Oct); pH monthly	Field + Metals suite	Env-Wq 1700
Additional infiltration basins (as constructed)	Surface water	Quarterly (Jan, Apr, Jul, Oct); pH monthly	Field + Metals suite	Env-Wq 1700
Downgradient discharge station	Surface water	Quarterly (Jan, Apr, Jul, Oct); pH monthly	Field + Metals suite	Env-Wq 1700
SWS-6	Surface water	Quarterly (Jan, Apr, Jul, Oct); pH monthly	Field + Metals suite	Env-Wq 1700

Notes:

- SC = Specific Conductance; ORP = Oxidation-Reduction Potential; DO = Dissolved Oxygen.
- Baseline monitoring will consist of two (2) rounds, ≥14 days apart, prior to excavation.
- Transition to biannual monitoring (April, October) may occur after four consecutive quarters demonstrate no evidence of AMD.
- pH and DO are evaluated as field indicators, not numeric standards, except where narrative criteria apply in surface water.

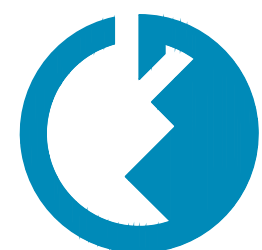

**GRANITE
ENGINEERING**
civil engineering
land planning
municipal services

REVISIONS		BY	DATE	COMMENTS
1	PROJECT SUBMITTAL	JD	12/20/24	
2	REVISED PER CITY COMMENTS	JD	2/5/25	
3	REVISED PER CITY COMMENTS	JD	5/9/25	
4	REVISED PER CITY COMMENTS	JD	7/9/25	
5	ADDITIONAL WELL LOCATIONS	JD	7/24/25	
6	REVISED PER CITY COMMENTS	JD	8/11/25	
7	REVISED PER CITY COMMENTS	JD	8/22/25	

OWNER/APPLICANT:

C2 HOLDINGS, LLC
250 NORTH STREET
JAFFREY, NH 03452


**GRANITE
ENGINEERING**

civil engineering • land planning •
municipal services

150 Dow Street, Tower 2, Suite 424
Manchester,
New Hampshire 03101
603.518.8030

www.GraniteEng.com

STAMP:

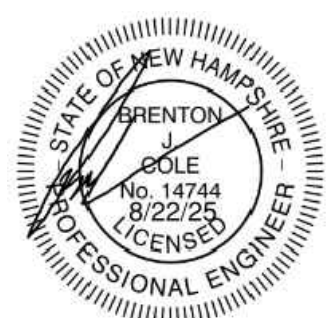

LOCATION:

KEENE TAX MAP 215 LOTS 7 & 8
SULLIVAN TAX MAP 5 LOTS 46 & 46-1
57 ROUTE 5
KEENE & SULLIVAN, NEW HAMPSHIRE
CHESHIRE COUNTY

PROJECT:

**GORDON SERVICES
KEENE**

TITLE:

MONITORING PLAN

PROJECT No. / DATE:


23-0201-1 / MAY 9, 2025

SHEET:

17 OF 23

SCALE:

HORIZ.
1"=125'

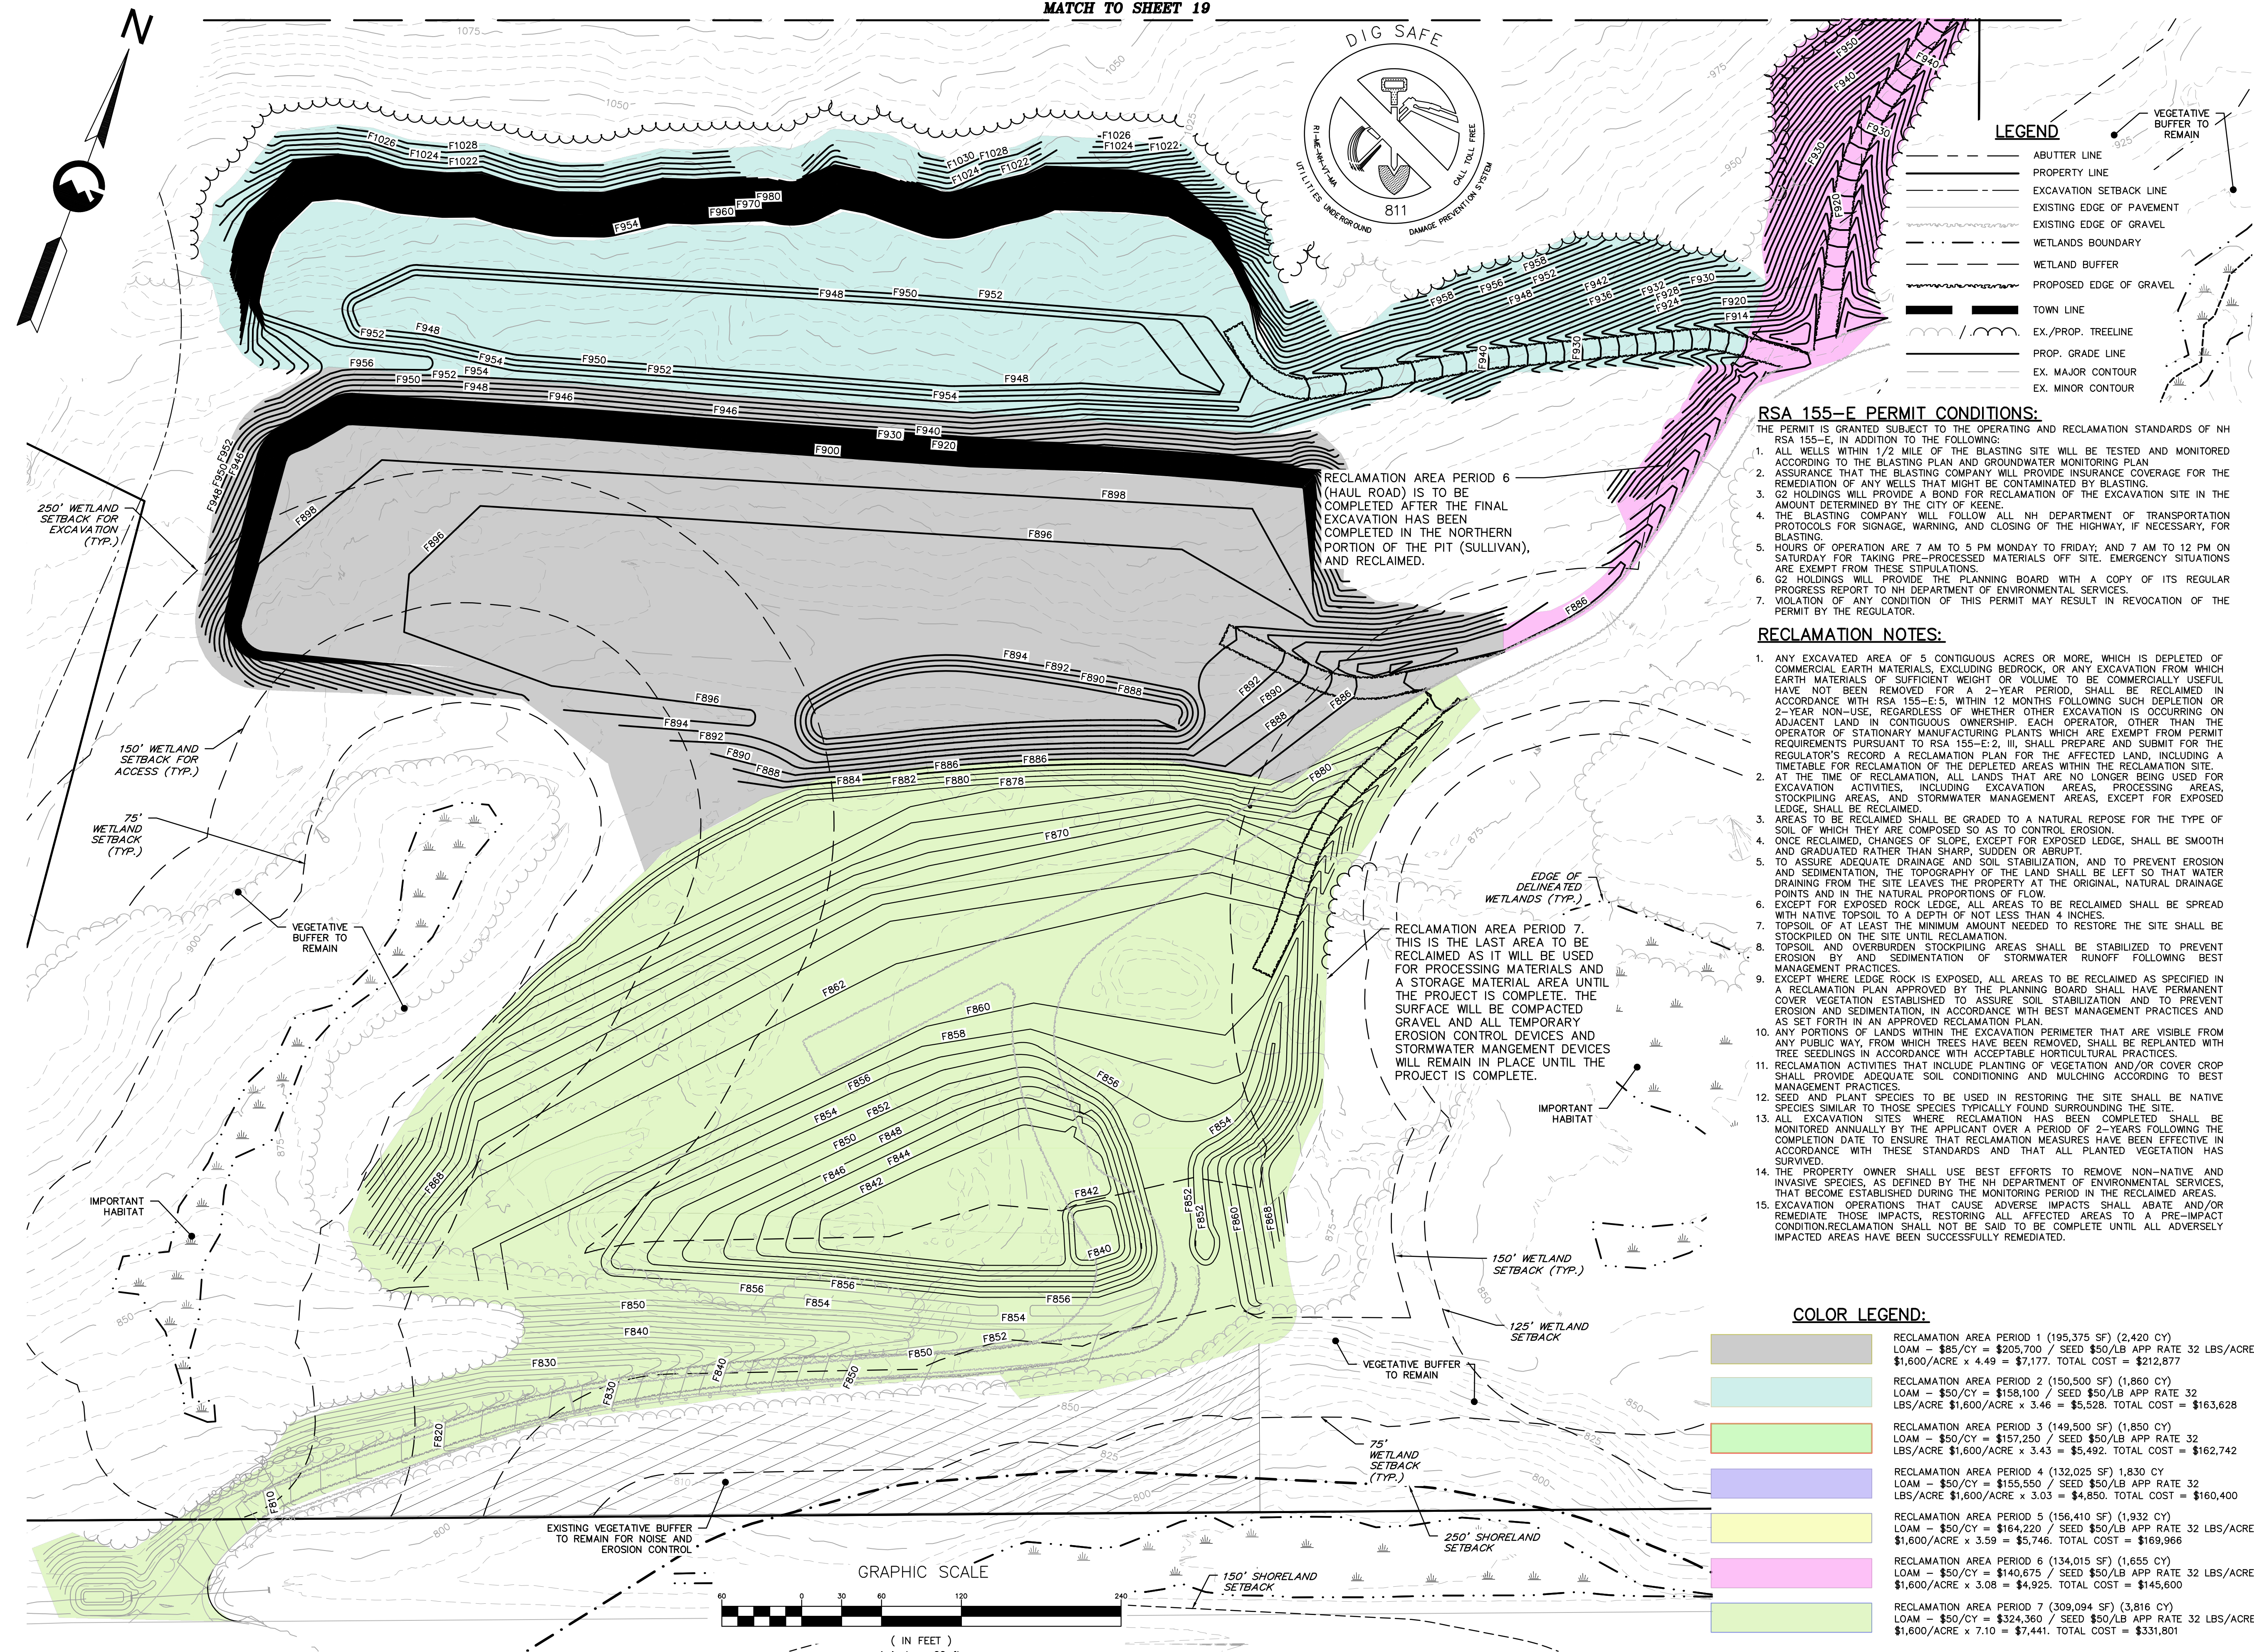

LEGEND

- ABUTTER LINE
- PROPERTY LINE
- EXCAVATION SETBACK LINE
- EXISTING EDGE OF PAVEMENT
- EXISTING EDGE OF GRAVEL
- WETLANDS BOUNDARY
- WETLAND BUFFER
- PROPOSED EDGE OF GRAVEL
- TOWN LINE
- EX./PROP. TREELINE
- PROP. GRADE LINE
- EX. MAJOR CONTOUR
- EX. MINOR CONTOUR

RSA 155-E PERMIT CONDITIONS:

- THE PERMIT IS GRANTED SUBJECT TO THE OPERATING AND RECLAMATION STANDARDS OF NH RSA 155-E, IN ADDITION TO THE FOLLOWING:
- ALL WELLS WITHIN 1/2 MILE OF THE BLASTING SITE WILL BE TESTED AND MONITORED ACCORDING TO THE BLASTING PLAN AND GROUNDWATER MONITORING PLAN.
 - ASSURANCE THAT THE BLASTING COMPANY WILL PROVIDE INSURANCE COVERAGE FOR THE REMEDIATION OF ANY WELLS THAT MIGHT BE CONTAMINATED BY BLASTING.
 - G2 HOLDINGS WILL PROVIDE A BOND FOR RECLAMATION OF THE EXCAVATION SITE IN THE AMOUNT DETERMINED BY THE CITY OF KEENE.
 - THE BLASTING COMPANY WILL FOLLOW ALL NH DEPARTMENT OF TRANSPORTATION PROTOCOLS FOR SIGNAGE, WARNING, AND CLOSING OF THE HIGHWAY, IF NECESSARY, FOR BLASTING.
 - HOURS OF OPERATION ARE 7 AM TO 5 PM MONDAY TO FRIDAY; AND 7 AM TO 12 PM ON SATURDAY FOR TAKING PRE-PROCESSED MATERIALS OFF SITE. EMERGENCY SITUATIONS ARE EXEMPT FROM THESE STIPULATIONS.
 - G2 HOLDINGS WILL PROVIDE THE PLANNING BOARD WITH A COPY OF ITS REGULAR PROGRESS REPORT TO NH DEPARTMENT OF ENVIRONMENTAL SERVICES.
 - VIOLATION OF ANY CONDITION OF THIS PERMIT MAY RESULT IN REVOCATION OF THE PERMIT BY THE REGULATOR.

RECLAMATION NOTES:

- ANY EXCAVATED AREA OF 5 CONTIGUOUS ACRES OR MORE, WHICH IS DEPLETED OF COMMERCIAL EARTH MATERIALS, EXCLUDING BEDROCK, OR ANY EXCAVATION FROM WHICH EARTH MATERIALS OF SUFFICIENT WEIGHT OR VOLUME TO BE COMMERCIALY USEFUL HAVE NOT BEEN REMOVED FOR A 2-YEAR PERIOD, SHALL BE RECLAIMED IN ACCORDANCE WITH RSA 155-E:2, III, SHALL PREPARE AND SUBMIT FOR THE REGULATOR'S RECORD A RECLAMATION PLAN FOR THE AFFECTED LAND, INCLUDING A TIMETABLE FOR RECLAMATION OF THE DEPLETED AREAS WITHIN THE RECLAMATION SITE.
- AT THE TIME OF RECLAMATION, ALL LANDS THAT ARE NO LONGER BEING USED FOR EXCAVATION ACTIVITIES, INCLUDING EXCAVATION AREAS, PROCESSING AREAS, STOCKPILING AREAS, AND STORMWATER MANAGEMENT AREAS, EXCEPT FOR EXPOSED LEDGE, SHALL BE RECLAIMED.
- AREAS TO BE RECLAIMED SHALL BE GRADED TO A NATURAL REPOSE FOR THE TYPE OF SOIL OF WHICH THEY ARE COMPOSED SO AS TO CONTROL EROSION.
- ONCE RECLAIMED, CHANGES OF SLOPE, EXCEPT FOR EXPOSED LEDGE, SHALL BE SMOOTH AND GRADUATED RATHER THAN SHARP, SUDDEN OR ABRUPT.
- TO ASSURE ADEQUATE DRAINAGE AND SOIL STABILIZATION, AND TO PREVENT EROSION AND SEDIMENTATION, THE TOPOGRAPHY OF THE LAND SHALL BE LEFT SO THAT WATER DRAINING FROM THE SITE LEAVES THE PROPERTY AT THE ORIGINAL, NATURAL DRAINAGE POINTS AND IN THE NATURAL PROPORTIONS OF FLOW.
- EXCEPT FOR EXPOSED ROCK LEDGE, ALL AREAS TO BE RECLAIMED SHALL BE SPREAD WITH NATIVE TOPSOIL TO A DEPTH OF NOT LESS THAN 4 INCHES.
- TOPSOIL OF AT LEAST THE MINIMUM AMOUNT NEEDED TO RESTORE THE SITE SHALL BE STOCKPILED ON THE SITE UNTIL RECLAMATION.
- TOPSOIL AND OVERBURDEN STOCKPILING AREAS SHALL BE STABILIZED TO PREVENT EROSION BY AND SEDIMENTATION OF STORMWATER RUNOFF FOLLOWING BEST MANAGEMENT PRACTICES.
- EXCEPT WHERE LEDGE ROCK IS EXPOSED, ALL AREAS TO BE RECLAIMED AS SPECIFIED IN A RECLAMATION PLAN APPROVED BY THE PLANNING BOARD SHALL HAVE PERMANENT COVER VEGETATION ESTABLISHED TO ASSURE SOIL STABILIZATION AND TO PREVENT EROSION AND SEDIMENTATION, IN ACCORDANCE WITH BEST MANAGEMENT PRACTICES AND AS SET FORTH IN AN APPROVED RECLAMATION PLAN.
- ANY PORTIONS OF LANDS WITHIN THE EXCAVATION PERIMETER THAT ARE VISIBLE FROM ANY PUBLIC WAY, FROM WHICH TREES HAVE BEEN REMOVED, SHALL BE REPLANTED WITH TREE SEEDLINGS IN ACCORDANCE WITH ACCEPTABLE HORTICULTURAL PRACTICES.
- RECLAMATION ACTIVITIES THAT INCLUDE PLANTING OF VEGETATION AND/OR COVER CROP SHALL PROVIDE ADEQUATE SOIL CONDITIONING AND MULCHING ACCORDING TO BEST MANAGEMENT PRACTICES.
- SEED AND PLANT SPECIES TO BE USED IN RESTORING THE SITE SHALL BE NATIVE SPECIES SIMILAR TO THOSE SPECIES TYPICALLY FOUND SURROUNDING THE SITE.
- ALL EXCAVATION SITES WHERE RECLAMATION HAS BEEN COMPLETED SHALL BE MONITORED ANNUALLY BY THE APPLICANT OVER A PERIOD OF 2-YEARS FOLLOWING THE COMPLETION DATE TO ENSURE THAT RECLAMATION MEASURES HAVE BEEN EFFECTIVE IN ACCORDANCE WITH THESE STANDARDS AND THAT ALL PLANTED VEGETATION HAS SURVIVED.
- THE PROPERTY OWNER SHALL USE BEST EFFORTS TO REMOVE NON-NATIVE AND INVASIVE SPECIES, AS DEFINED BY THE NH DEPARTMENT OF ENVIRONMENTAL SERVICES, THAT BECOME ESTABLISHED DURING THE MONITORING PERIOD IN THE RECLAIMED AREAS.
- EXCAVATION OPERATIONS THAT CAUSE ADVERSE IMPACTS SHALL ABATE AND/OR REMEDIATE THOSE IMPACTS, RESTORING ALL AFFECTED AREAS TO A PRE-IMPACT CONDITION. RECLAMATION SHALL NOT BE SAID TO BE COMPLETE UNTIL ALL ADVERSELY IMPACTED AREAS HAVE BEEN SUCCESSFULLY REMEDIATED.

COLOR LEGEND:

- | |
|--|
| RECLAMATION AREA PERIOD 1 (195,375 SF) (2,420 CY)
LOAM - \$85/CY = \$205,700 / SEED \$50/LB APP RATE 32 LBS/ACRE
\$1,600/ACRE x 4.49 = \$7,177. TOTAL COST = \$212,877 |
| RECLAMATION AREA PERIOD 2 (150,500 SF) (1,860 CY)
LOAM - \$50/CY = \$158,100 / SEED \$50/LB APP RATE 32 LBS/ACRE
\$1,600/ACRE x 3.46 = \$5,528. TOTAL COST = \$163,628 |
| RECLAMATION AREA PERIOD 3 (149,500 SF) (1,850 CY)
LOAM - \$50/CY = \$157,250 / SEED \$50/LB APP RATE 32 LBS/ACRE
\$1,600/ACRE x 3.43 = \$5,492. TOTAL COST = \$162,742 |
| RECLAMATION AREA PERIOD 4 (132,025 SF) 1,830 CY
LOAM - \$50/CY = \$155,550 / SEED \$50/LB APP RATE 32 LBS/ACRE
\$1,600/ACRE x 3.03 = \$4,850. TOTAL COST = \$160,400 |
| RECLAMATION AREA PERIOD 5 (156,410 SF) (1,932 CY)
LOAM - \$50/CY = \$164,220 / SEED \$50/LB APP RATE 32 LBS/ACRE
\$1,600/ACRE x 3.59 = \$5,746. TOTAL COST = \$169,966 |
| RECLAMATION AREA PERIOD 6 (134,015 SF) (1,655 CY)
LOAM - \$50/CY = \$140,675 / SEED \$50/LB APP RATE 32 LBS/ACRE
\$1,600/ACRE x 3.08 = \$4,925. TOTAL COST = \$145,600 |
| RECLAMATION AREA PERIOD 7 (309,094 SF) (3,816 CY)
LOAM - \$50/CY = \$324,360 / SEED \$50/LB APP RATE 32 LBS/ACRE
\$1,600/ACRE x 7.10 = \$7,441. TOTAL COST = \$331,801 |

GRANITE ENGINEERING
civil engineering • land planning • municipal services

REVISIONS	
NO.	DATE
1	12/20/24
2	2/3/25
3	5/9/25
4	7/9/25
5	7/24/25
6	8/11/25
7	8/22/25

OWNER/APPLICANT:
G2 HOLDINGS, LLC
250 NORTH STREET
JAFFREY, NH 03452

GRANITE ENGINEERING
civil engineering • land planning • municipal services

150 Dow Street, Tower 2, Suite 421
Manchester, New Hampshire 03101
603.518.8030

www.GraniteEng.com

STAMP:
STATE OF NEW HAMPSHIRE
BRENTON SOLE
No. 14744
8/22/25
PROFESSIONAL ENGINEER

LOCATION:
KEENE TAX MAP 215 LOTS 7 & 8
SULLIVAN TAX MAP 5 LOTS 46 & 46-1
57 ROUTE 6
KEENE & SULLIVAN, NEW HAMPSHIRE
CHESHIRE COUNTY

PROJECT:
GORDON SERVICES KEENE


TITLE:
RECLAMATION PLAN

PROJECT No. DATE:
23-0201-1 MAY 9, 2025

SHEET:
18 OF 23

SCALE:
HORIZ. 1"=60'

P:\3\20201\1\dwg\Production Plans\2302011-RECLAMATION PLAN.dwg, 8/21/2025 12:13:57 PM

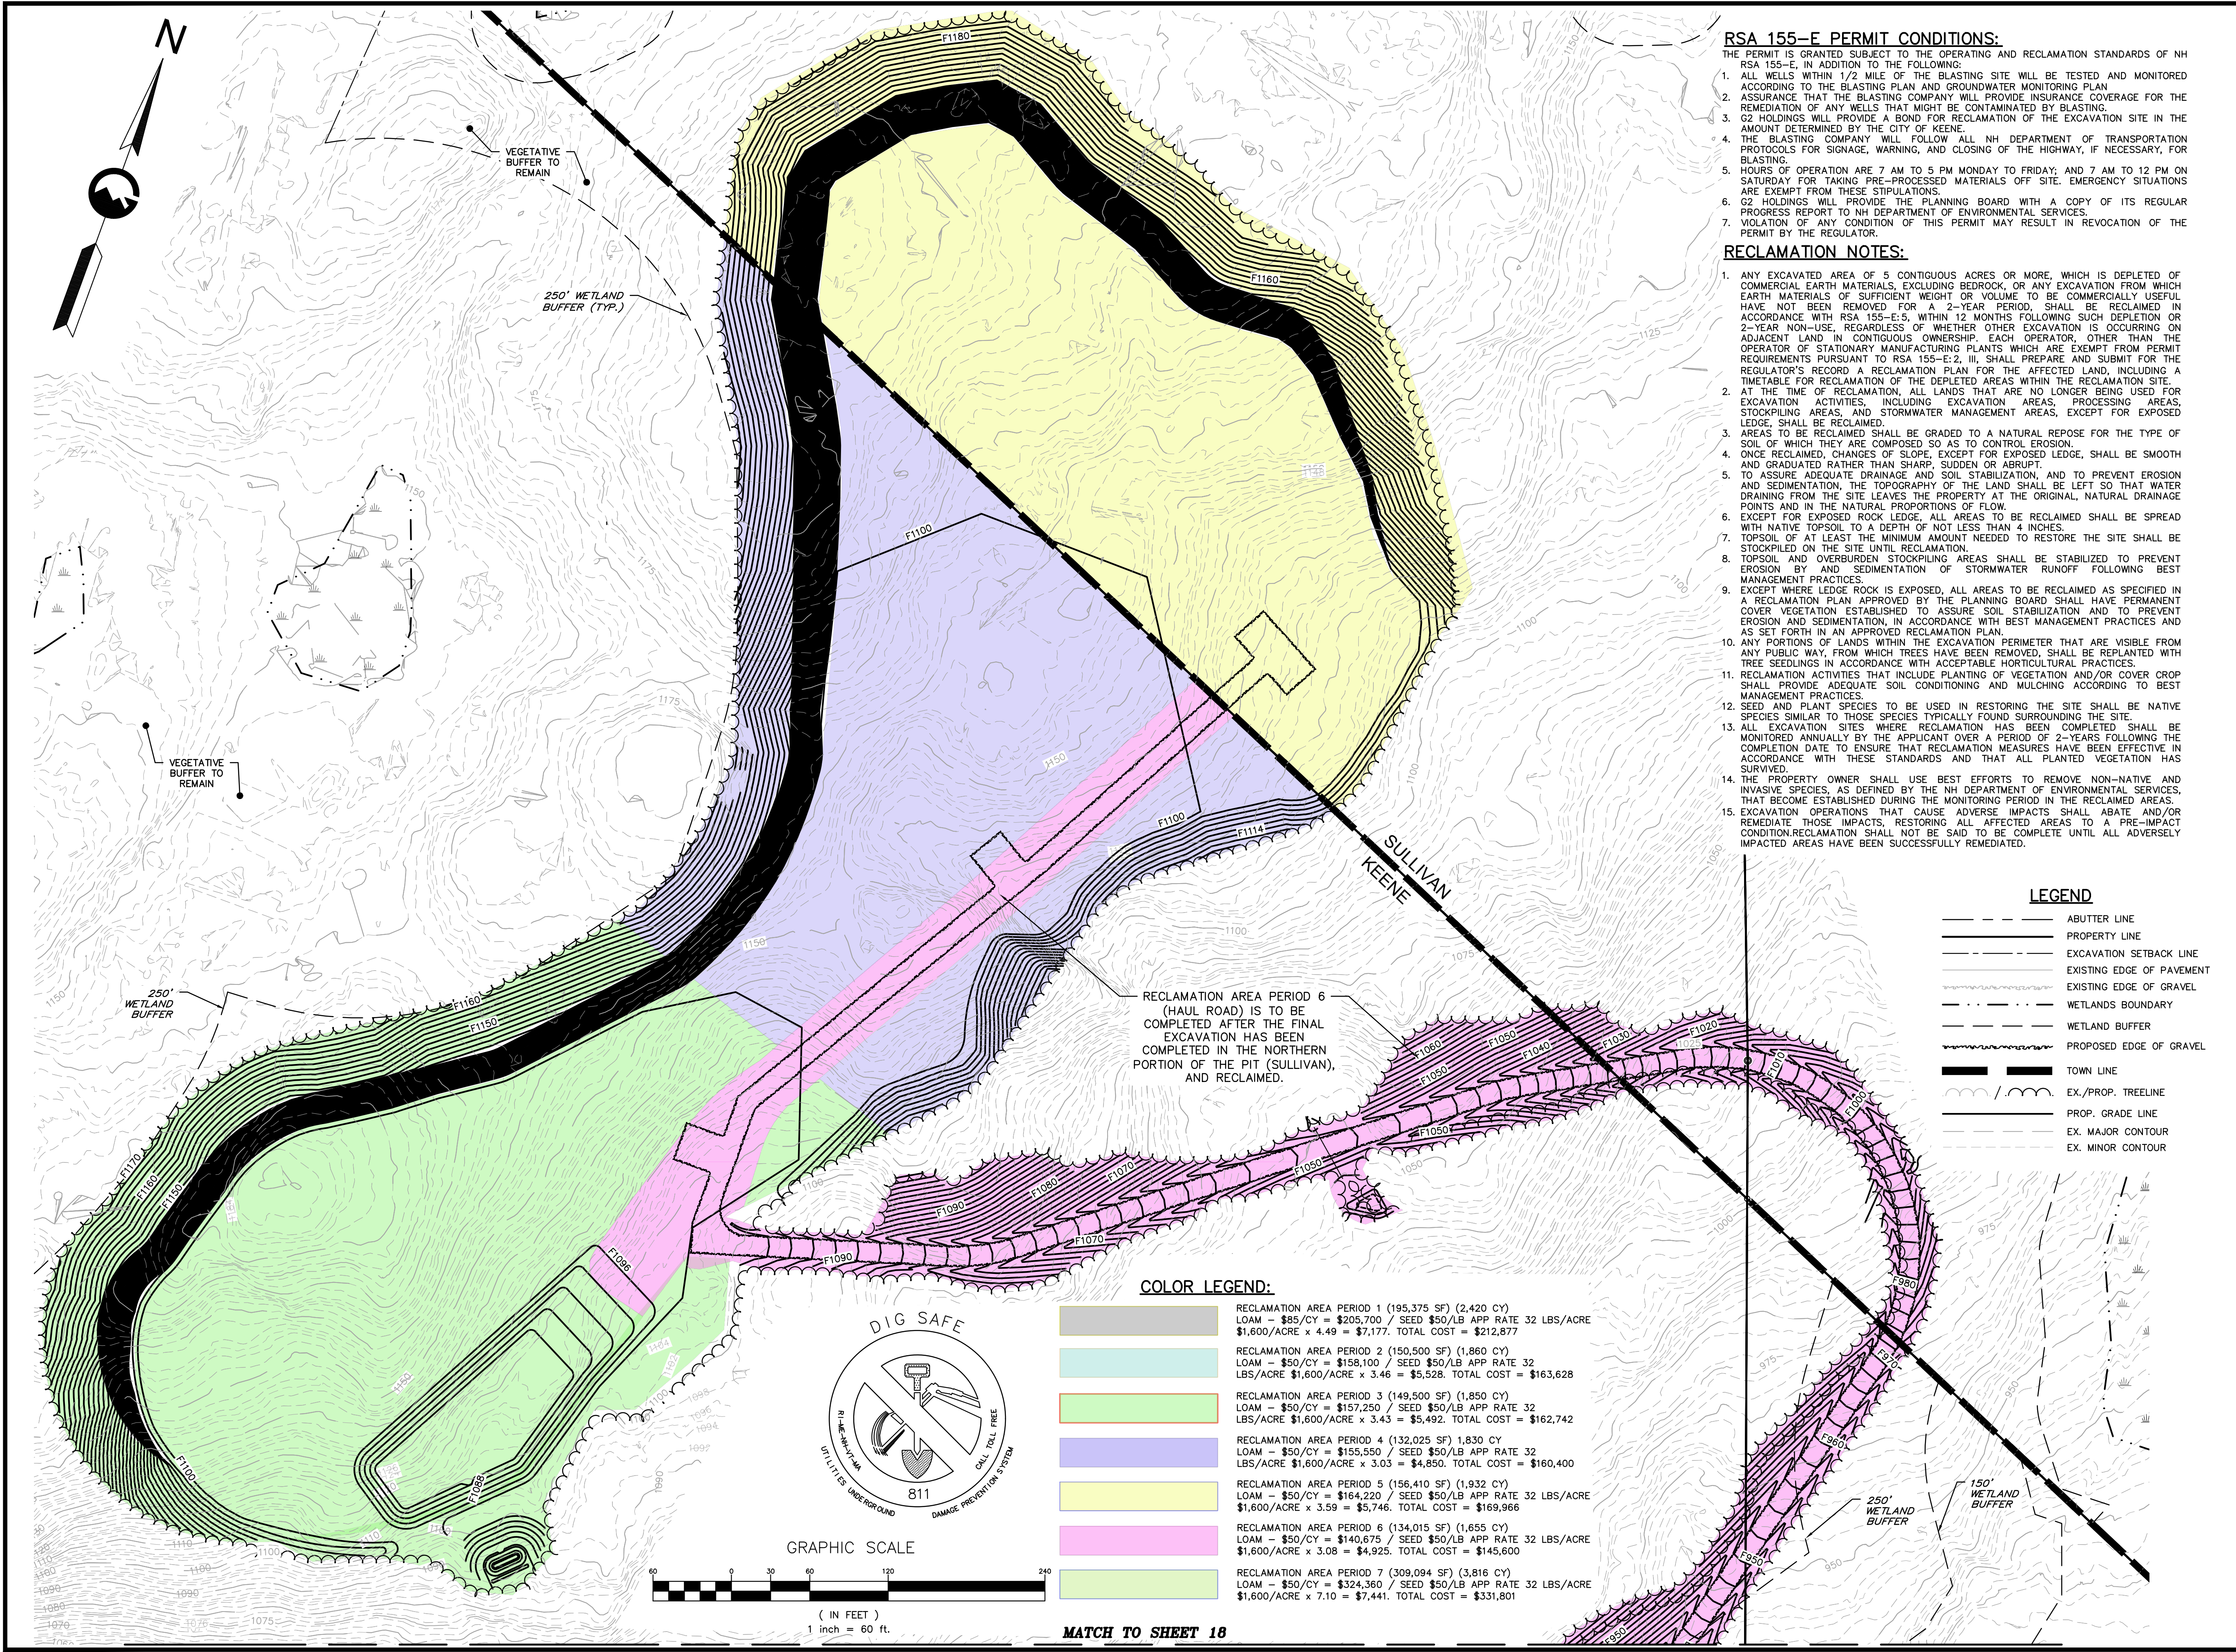


RSA 155-E PERMIT CONDITIONS:

- THE PERMIT IS GRANTED SUBJECT TO THE OPERATING AND RECLAMATION STANDARDS OF NH RSA 155-E, IN ADDITION TO THE FOLLOWING:
- ALL WELLS WITHIN 1/2 MILE OF THE BLASTING SITE WILL BE TESTED AND MONITORED ACCORDING TO THE BLASTING PLAN AND GROUNDWATER MONITORING PLAN. SHALL BE RECLAIMED IN ACCORDANCE WITH RSA 155-E:5, WITHIN 12 MONTHS FOLLOWING SUCH DEPLETION OR 2-YEAR NON-USE, REGARDLESS OF WHETHER OTHER EXCAVATION IS OCCURRING ON ADJACENT LAND IN CONTIGUOUS OWNERSHIP. EACH OPERATOR, OTHER THAN THE OPERATOR OF STATIONARY MANUFACTURING PLANTS, WHICH ARE EXEMPT FROM PERMIT REQUIREMENTS PURSUANT TO RSA 155-E:2, III, SHALL PREPARE AND SUBMIT FOR THE REGULATOR'S RECORD A RECLAMATION PLAN FOR THE AFFECTED LAND, INCLUDING A TIMETABLE FOR RECLAMATION OF THE DEPLETED AREAS WITHIN THE RECLAMATION SITE.
 - AT THE TIME OF RECLAMATION, ALL LANDS THAT ARE NO LONGER BEING USED FOR EXCAVATION ACTIVITIES, INCLUDING EXCAVATION AREAS, PROCESSING AREAS, STOCKPIILING AREAS, AND STORMWATER MANAGEMENT AREAS, EXCEPT FOR EXPOSED LEDGE, SHALL BE RECLAIMED.
 - AREAS TO BE RECLAIMED SHALL BE GRADED TO A NATURAL REPOSE FOR THE TYPE OF SOIL OF WHICH THEY ARE COMPOSED SO AS TO CONTROL EROSION.
 - ONCE RECLAIMED, CHANGES OF SLOPE, EXCEPT FOR EXPOSED LEDGE, SHALL BE SMOOTH AND GRADUATED RATHER THAN SHARP, SUDDEN OR ABRUPT.
 - TO ASSURE ADEQUATE DRAINAGE AND SOIL STABILIZATION, AND TO PREVENT EROSION AND SEDIMENTATION, THE TOPOGRAPHY OF THE LAND SHALL BE LEFT SO THAT WATER DRAINING FROM THE SITE LEAVES THE PROPERTY AT THE ORIGINAL, NATURAL DRAINAGE POINTS AND IN THE NATURAL PROPORTIONS OF FLOW.
 - EXCEPT FOR EXPOSED ROCK LEDGE, ALL AREAS TO BE RECLAIMED SHALL BE SPREAD WITH NATIVE TOPSOIL TO A DEPTH OF NOT LESS THAN 4 INCHES.
 - TOPSOIL OF AT LEAST THE MINIMUM AMOUNT NEEDED TO RESTORE THE SITE SHALL BE STOCKPILED ON THE SITE UNTIL RECLAMATION.
 - TOPSOIL AND OVERBURDEN STOCKPIILING AREAS SHALL BE STABILIZED TO PREVENT EROSION BY AND SEDIMENTATION OF STORMWATER RUNOFF FOLLOWING BEST MANAGEMENT PRACTICES.
 - EXCEPT WHERE LEDGE ROCK IS EXPOSED, ALL AREAS TO BE RECLAIMED AS SPECIFIED IN A RECLAMATION PLAN APPROVED BY THE PLANNING BOARD SHALL HAVE PERMANENT COVER VEGETATION ESTABLISHED TO ASSURE SOIL STABILIZATION AND TO PREVENT EROSION AND SEDIMENTATION, IN ACCORDANCE WITH BEST MANAGEMENT PRACTICES AND AS SET FORTH IN AN APPROVED RECLAMATION PLAN.
 - ANY PORTIONS OF LANDS WITHIN THE EXCAVATION PERIMETER THAT ARE VISIBLE FROM ANY PUBLIC WAY, FROM WHICH TREES HAVE BEEN REMOVED, SHALL BE REPLANTED WITH TREE SEEDLINGS IN ACCORDANCE WITH ACCEPTABLE HORTICULTURAL PRACTICES.
 - RECLAMATION ACTIVITIES THAT INCLUDE PLANTING OF VEGETATION AND/OR COVER CROP SHALL PROVIDE ADEQUATE SOIL CONDITIONING AND MULCHING ACCORDING TO BEST MANAGEMENT PRACTICES.
 - SEED AND PLANT SPECIES TO BE USED IN RESTORING THE SITE SHALL BE NATIVE SPECIES SIMILAR TO THOSE SPECIES TYPICALLY FOUND SURROUNDING THE SITE.
 - ALL EXCAVATION SITES WHERE RECLAMATION HAS BEEN COMPLETED SHALL BE MONITORED ANNUALLY BY THE APPLICANT OVER A PERIOD OF 2-YEARS FOLLOWING THE COMPLETION DATE TO ENSURE THAT RECLAMATION MEASURES HAVE BEEN EFFECTIVE IN ACCORDANCE WITH THESE STANDARDS AND THAT ALL PLANTED VEGETATION HAS SURVIVED.
 - THE PROPERTY OWNER SHALL USE BEST EFFORTS TO REMOVE NON-NATIVE AND INVASIVE SPECIES, AS DEFINED BY THE NH DEPARTMENT OF ENVIRONMENTAL SERVICES, THAT BECOME ESTABLISHED DURING THE MONITORING PERIOD IN THE RECLAIMED AREAS.
 - EXCAVATION OPERATIONS THAT CAUSE ADVERSE IMPACTS SHALL ABATE AND/OR REMEDIATE THOSE IMPACTS, RESTORING ALL AFFECTED AREAS TO A PRE-IMPACT CONDITION. RECLAMATION SHALL NOT BE SAID TO BE COMPLETE UNTIL ALL ADVERSELY IMPACTED AREAS HAVE BEEN SUCCESSFULLY REMEDIATED.

RECLAMATION NOTES:

- ANY EXCAVATED AREA OF 5 CONTIGUOUS ACRES OR MORE, WHICH IS DEPLETED OF COMMERCIAL EARTH MATERIALS, EXCLUDING BEDROCK, OR ANY EXCAVATION FROM WHICH EARTH MATERIALS OF SUFFICIENT WEIGHT OR VOLUME TO BE COMMERCIALY USEFUL HAVE NOT BEEN REMOVED FOR A 2-YEAR PERIOD, SHALL BE RECLAIMED IN ACCORDANCE WITH RSA 155-E:5, WITHIN 12 MONTHS FOLLOWING SUCH DEPLETION OR 2-YEAR NON-USE, REGARDLESS OF WHETHER OTHER EXCAVATION IS OCCURRING ON ADJACENT LAND IN CONTIGUOUS OWNERSHIP. EACH OPERATOR, OTHER THAN THE OPERATOR OF STATIONARY MANUFACTURING PLANTS, WHICH ARE EXEMPT FROM PERMIT REQUIREMENTS PURSUANT TO RSA 155-E:2, III, SHALL PREPARE AND SUBMIT FOR THE REGULATOR'S RECORD A RECLAMATION PLAN FOR THE AFFECTED LAND, INCLUDING A TIMETABLE FOR RECLAMATION OF THE DEPLETED AREAS WITHIN THE RECLAMATION SITE.
- AT THE TIME OF RECLAMATION, ALL LANDS THAT ARE NO LONGER BEING USED FOR EXCAVATION ACTIVITIES, INCLUDING EXCAVATION AREAS, PROCESSING AREAS, STOCKPIILING AREAS, AND STORMWATER MANAGEMENT AREAS, EXCEPT FOR EXPOSED LEDGE, SHALL BE RECLAIMED.
- AREAS TO BE RECLAIMED SHALL BE GRADED TO A NATURAL REPOSE FOR THE TYPE OF SOIL OF WHICH THEY ARE COMPOSED SO AS TO CONTROL EROSION.
- ONCE RECLAIMED, CHANGES OF SLOPE, EXCEPT FOR EXPOSED LEDGE, SHALL BE SMOOTH AND GRADUATED RATHER THAN SHARP, SUDDEN OR ABRUPT.
- TO ASSURE ADEQUATE DRAINAGE AND SOIL STABILIZATION, AND TO PREVENT EROSION AND SEDIMENTATION, THE TOPOGRAPHY OF THE LAND SHALL BE LEFT SO THAT WATER DRAINING FROM THE SITE LEAVES THE PROPERTY AT THE ORIGINAL, NATURAL DRAINAGE POINTS AND IN THE NATURAL PROPORTIONS OF FLOW.
- EXCEPT FOR EXPOSED ROCK LEDGE, ALL AREAS TO BE RECLAIMED SHALL BE SPREAD WITH NATIVE TOPSOIL TO A DEPTH OF NOT LESS THAN 4 INCHES.
- TOPSOIL OF AT LEAST THE MINIMUM AMOUNT NEEDED TO RESTORE THE SITE SHALL BE STOCKPILED ON THE SITE UNTIL RECLAMATION.
- TOPSOIL AND OVERBURDEN STOCKPIILING AREAS SHALL BE STABILIZED TO PREVENT EROSION BY AND SEDIMENTATION OF STORMWATER RUNOFF FOLLOWING BEST MANAGEMENT PRACTICES.
- EXCEPT WHERE LEDGE ROCK IS EXPOSED, ALL AREAS TO BE RECLAIMED AS SPECIFIED IN A RECLAMATION PLAN APPROVED BY THE PLANNING BOARD SHALL HAVE PERMANENT COVER VEGETATION ESTABLISHED TO ASSURE SOIL STABILIZATION AND TO PREVENT EROSION AND SEDIMENTATION, IN ACCORDANCE WITH BEST MANAGEMENT PRACTICES AND AS SET FORTH IN AN APPROVED RECLAMATION PLAN.
- ANY PORTIONS OF LANDS WITHIN THE EXCAVATION PERIMETER THAT ARE VISIBLE FROM ANY PUBLIC WAY, FROM WHICH TREES HAVE BEEN REMOVED, SHALL BE REPLANTED WITH TREE SEEDLINGS IN ACCORDANCE WITH ACCEPTABLE HORTICULTURAL PRACTICES.
- RECLAMATION ACTIVITIES THAT INCLUDE PLANTING OF VEGETATION AND/OR COVER CROP SHALL PROVIDE ADEQUATE SOIL CONDITIONING AND MULCHING ACCORDING TO BEST MANAGEMENT PRACTICES.
- SEED AND PLANT SPECIES TO BE USED IN RESTORING THE SITE SHALL BE NATIVE SPECIES SIMILAR TO THOSE SPECIES TYPICALLY FOUND SURROUNDING THE SITE.
- ALL EXCAVATION SITES WHERE RECLAMATION HAS BEEN COMPLETED SHALL BE MONITORED ANNUALLY BY THE APPLICANT OVER A PERIOD OF 2-YEARS FOLLOWING THE COMPLETION DATE TO ENSURE THAT RECLAMATION MEASURES HAVE BEEN EFFECTIVE IN ACCORDANCE WITH THESE STANDARDS AND THAT ALL PLANTED VEGETATION HAS SURVIVED.
- THE PROPERTY OWNER SHALL USE BEST EFFORTS TO REMOVE NON-NATIVE AND INVASIVE SPECIES, AS DEFINED BY THE NH DEPARTMENT OF ENVIRONMENTAL SERVICES, THAT BECOME ESTABLISHED DURING THE MONITORING PERIOD IN THE RECLAIMED AREAS.
- EXCAVATION OPERATIONS THAT CAUSE ADVERSE IMPACTS SHALL ABATE AND/OR REMEDIATE THOSE IMPACTS, RESTORING ALL AFFECTED AREAS TO A PRE-IMPACT CONDITION. RECLAMATION SHALL NOT BE SAID TO BE COMPLETE UNTIL ALL ADVERSELY IMPACTED AREAS HAVE BEEN SUCCESSFULLY REMEDIATED.

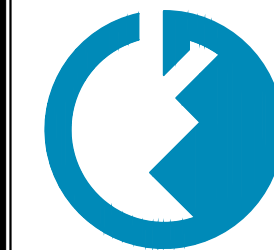

**GRANITE
ENGINEERING**
civil engineering • land planning •
municipal services

REVISIONS		BY	DATE	COMMENTS
No.	DATE	COMMENTS		
1	12/20/24	PROJECT SUBMITTAL		
2	2/3/25	REVISED PER CITY COMMENTS		
3	5/9/25	REVISED PER CITY COMMENTS		
4	7/9/25	REVISED PER CITY COMMENTS		
5	7/24/25	ADDITIONAL WELL LOCATIONS		
6	8/11/25	REVISED PER CITY COMMENTS		
7	8/22/25	REVISED PER CITY COMMENTS		

OWNER/APPLICANT:
G2 HOLDINGS, LLC
250 NORTH STREET
JAFFREY, NH 03452


**GRANITE
ENGINEERING**

civil engineering • land planning •
municipal services

150 Dow Street, Tower 2, Suite 421
Manchester,
New Hampshire 03101
603.518.8030

www.GraniteEng.com

STAMP:

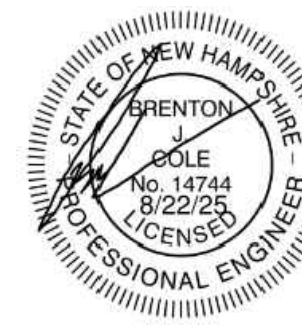


LOCATION:
KEENE TAX MAP 215 LOTS 7 & 8
SULLIVAN TAX MAP 5 LOTS 46 & 46-1
57 ROUTE 9
KEENE & SULLIVAN, NEW HAMPSHIRE
CHESHIRE COUNTY

PROJECT:
**GORDON SERVICES
KEENE**

TITLE:
RECLAMATION PLAN

PROJECT No. DATE:
23-0201-1 MAY 9, 2025
SHEET:
19 OF 23

SCALE:
HORIZ.
1"=60'

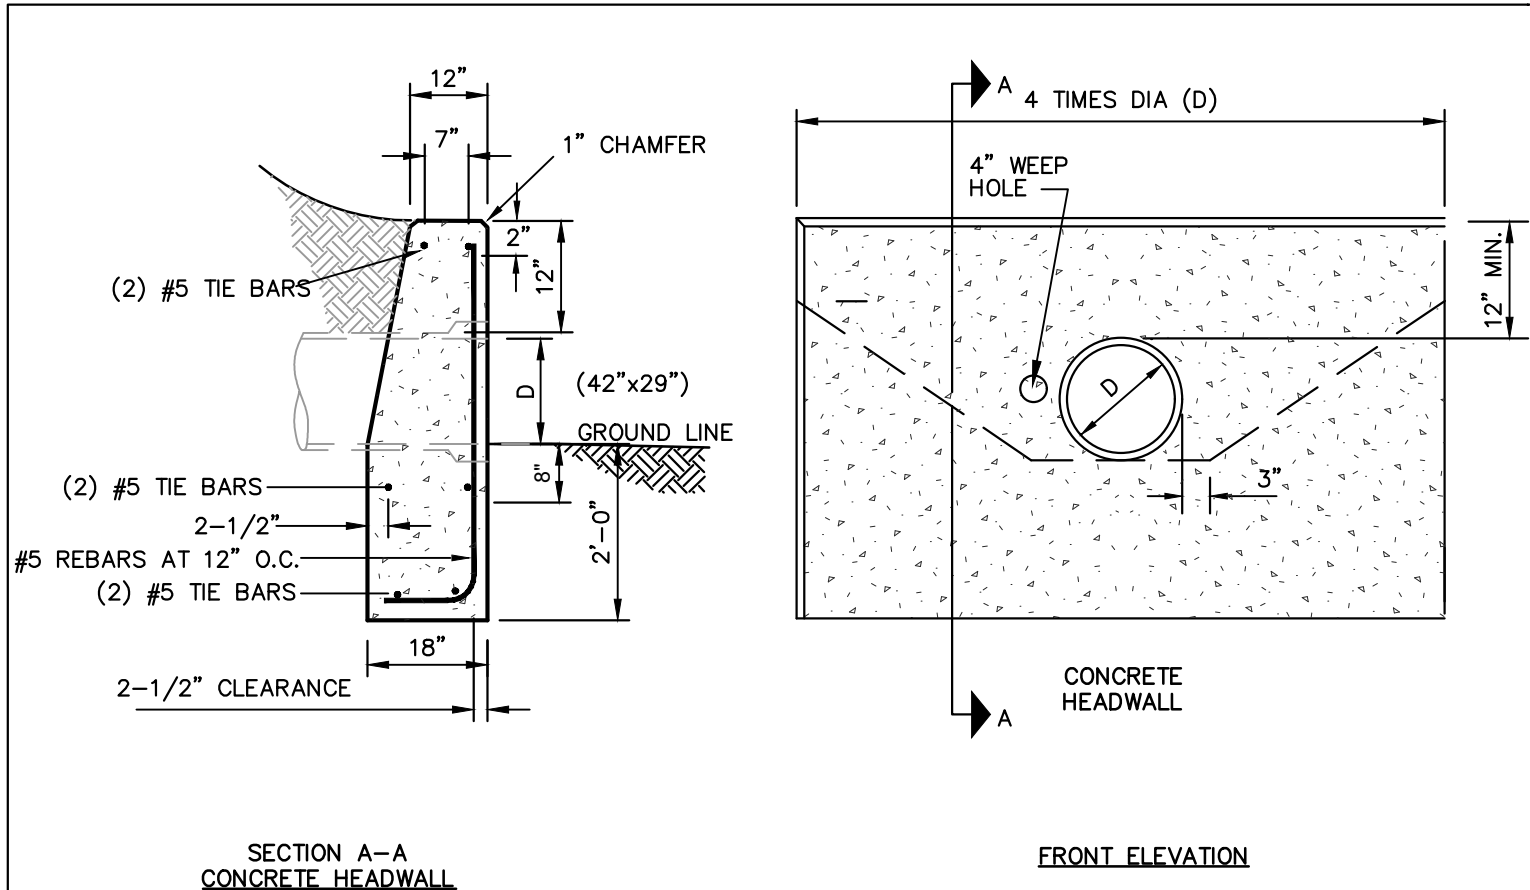


CLASS B CONCRETE - SCHEDULE FOR REINFORCED CONCRETE										
PIPE DIAMETER	12"	15"	18"	24"	30"	36"	42"	48"	54"	60"
NUMBER	4	4	4	4	4	4	4	4	4	4
LENGTH OF BARS	3'-0"	3'-0"	3'-0"	3'-0"	4'-0"	4'-0"	5'-0"	5'-0"	6'-0"	6'-0"

CLASS B CONCRETE - SCHEDULE FOR REINFORCED CONCRETE										
PIPE DIAMETER	12"	15"	18"	24"	30"	36"	42"	48"	54"	60"
CONCRETE QUANTITY (YDS)	1.0	1.3	1.8	2.7	3.5	4.9	6.4	8.0	10.0	12.3

- NOTES:
- FOR DESCRIPTIONS, MATERIALS AND CONSTRUCTION METHODS, SEE LATEST NHDOT SPECIFICATIONS.
 - ALL CONCRETE DIMENSIONS SHOWN ARE MINIMUM.


TYPICAL CONCRETE HEADWALL DETAIL

NOT TO SCALE

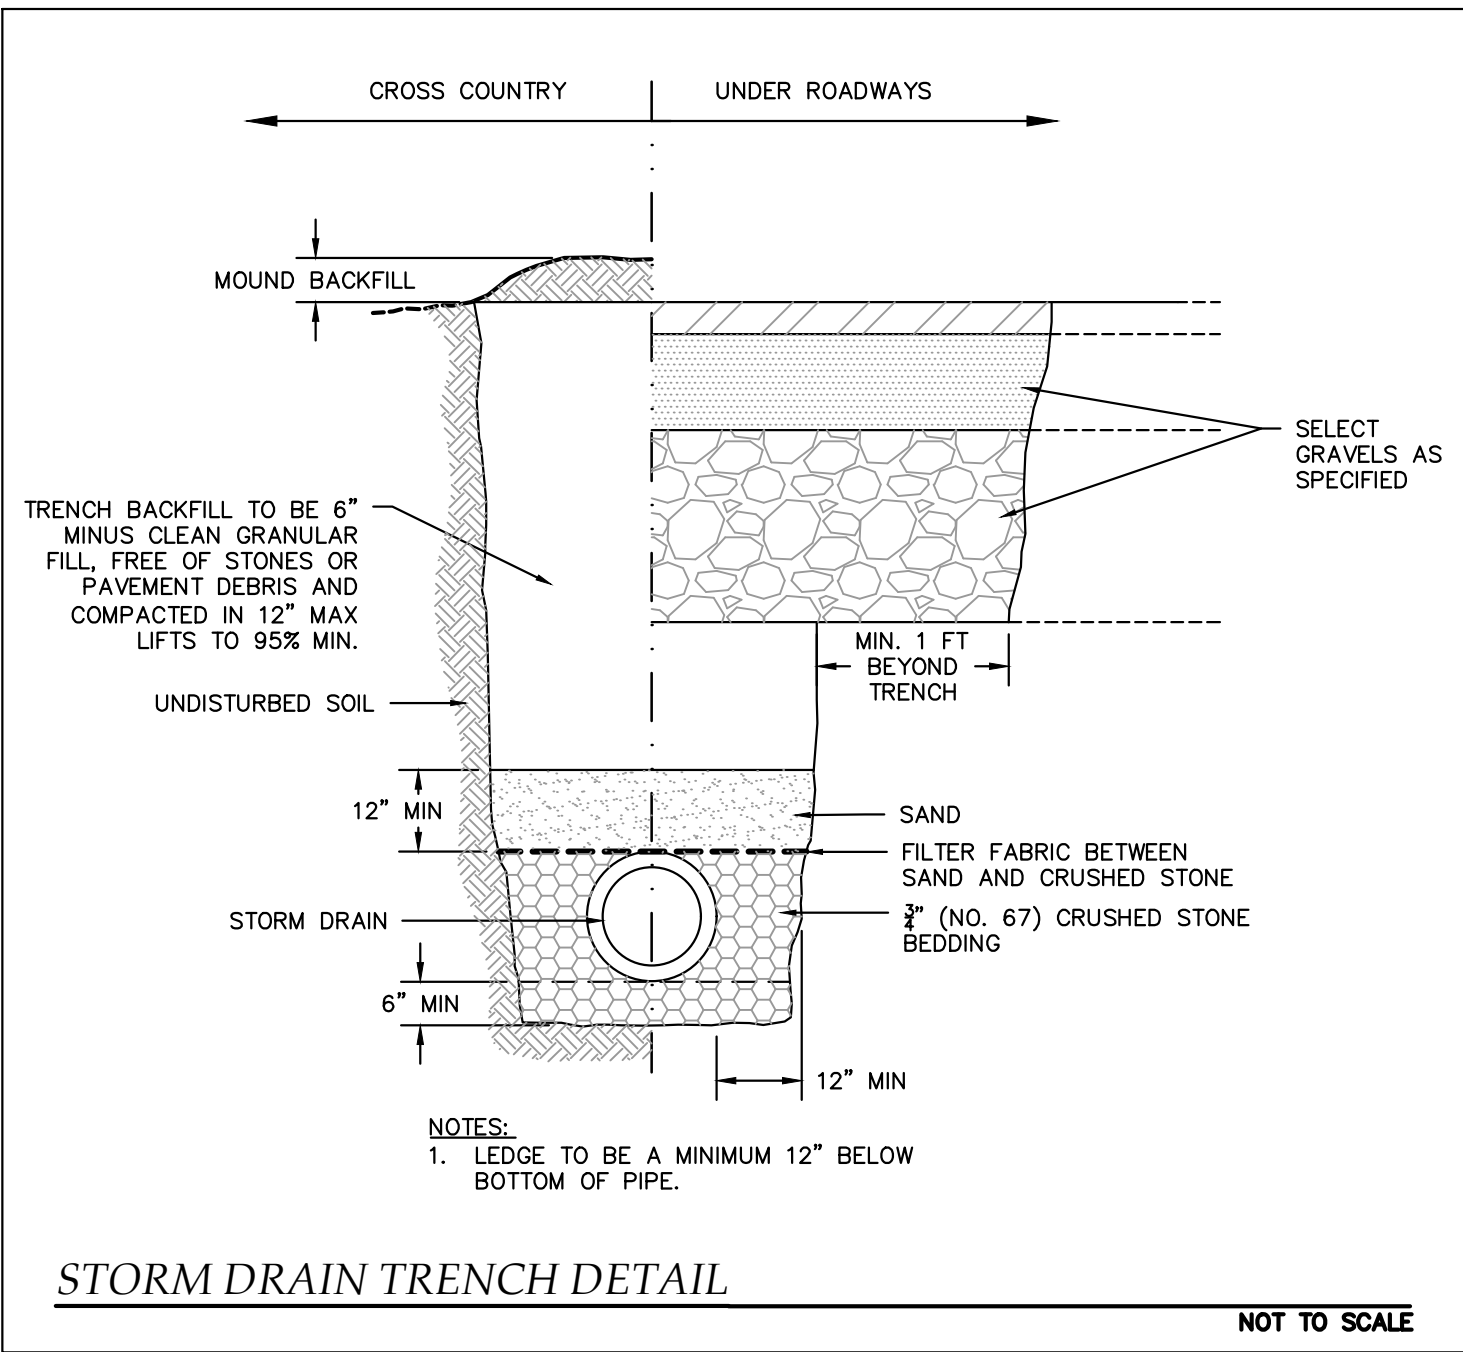


STORM DRAIN TRENCH DETAIL

NOT TO SCALE

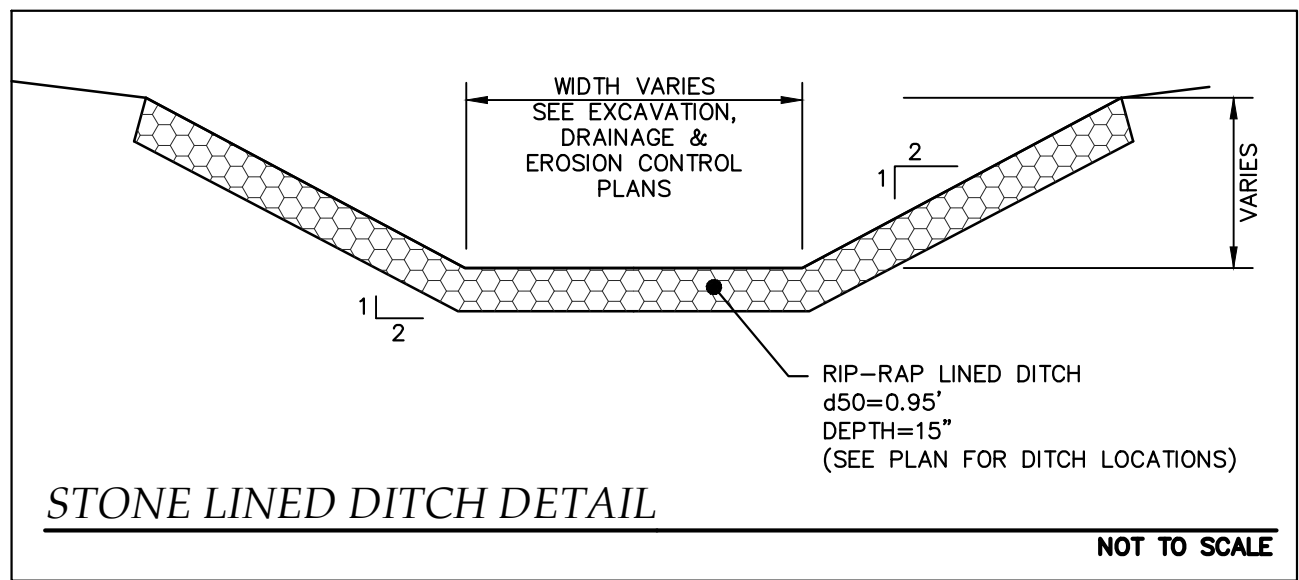


STONE LINED DITCH DETAIL

NOT TO SCALE

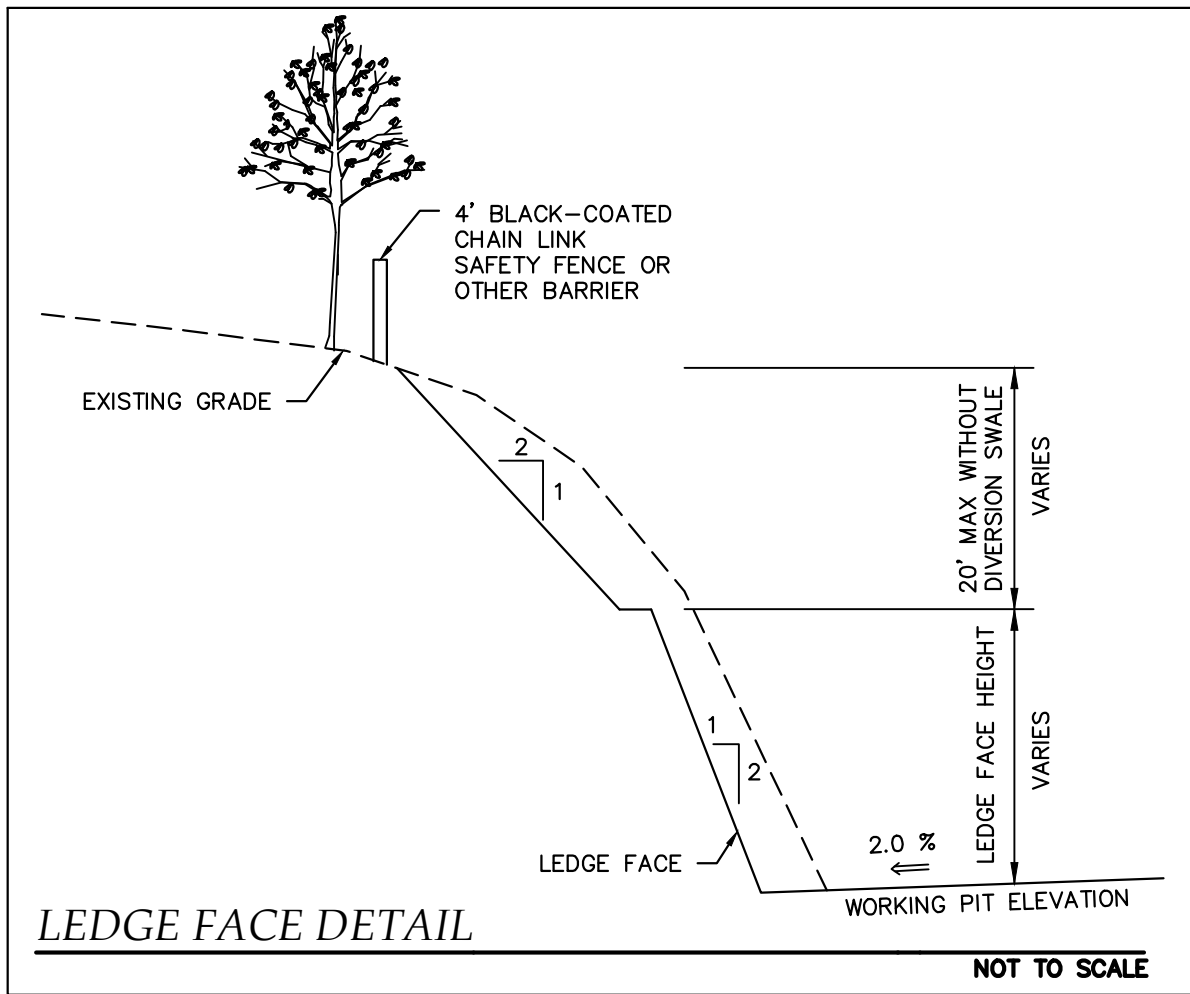


LEDGE FACE DETAIL

NOT TO SCALE

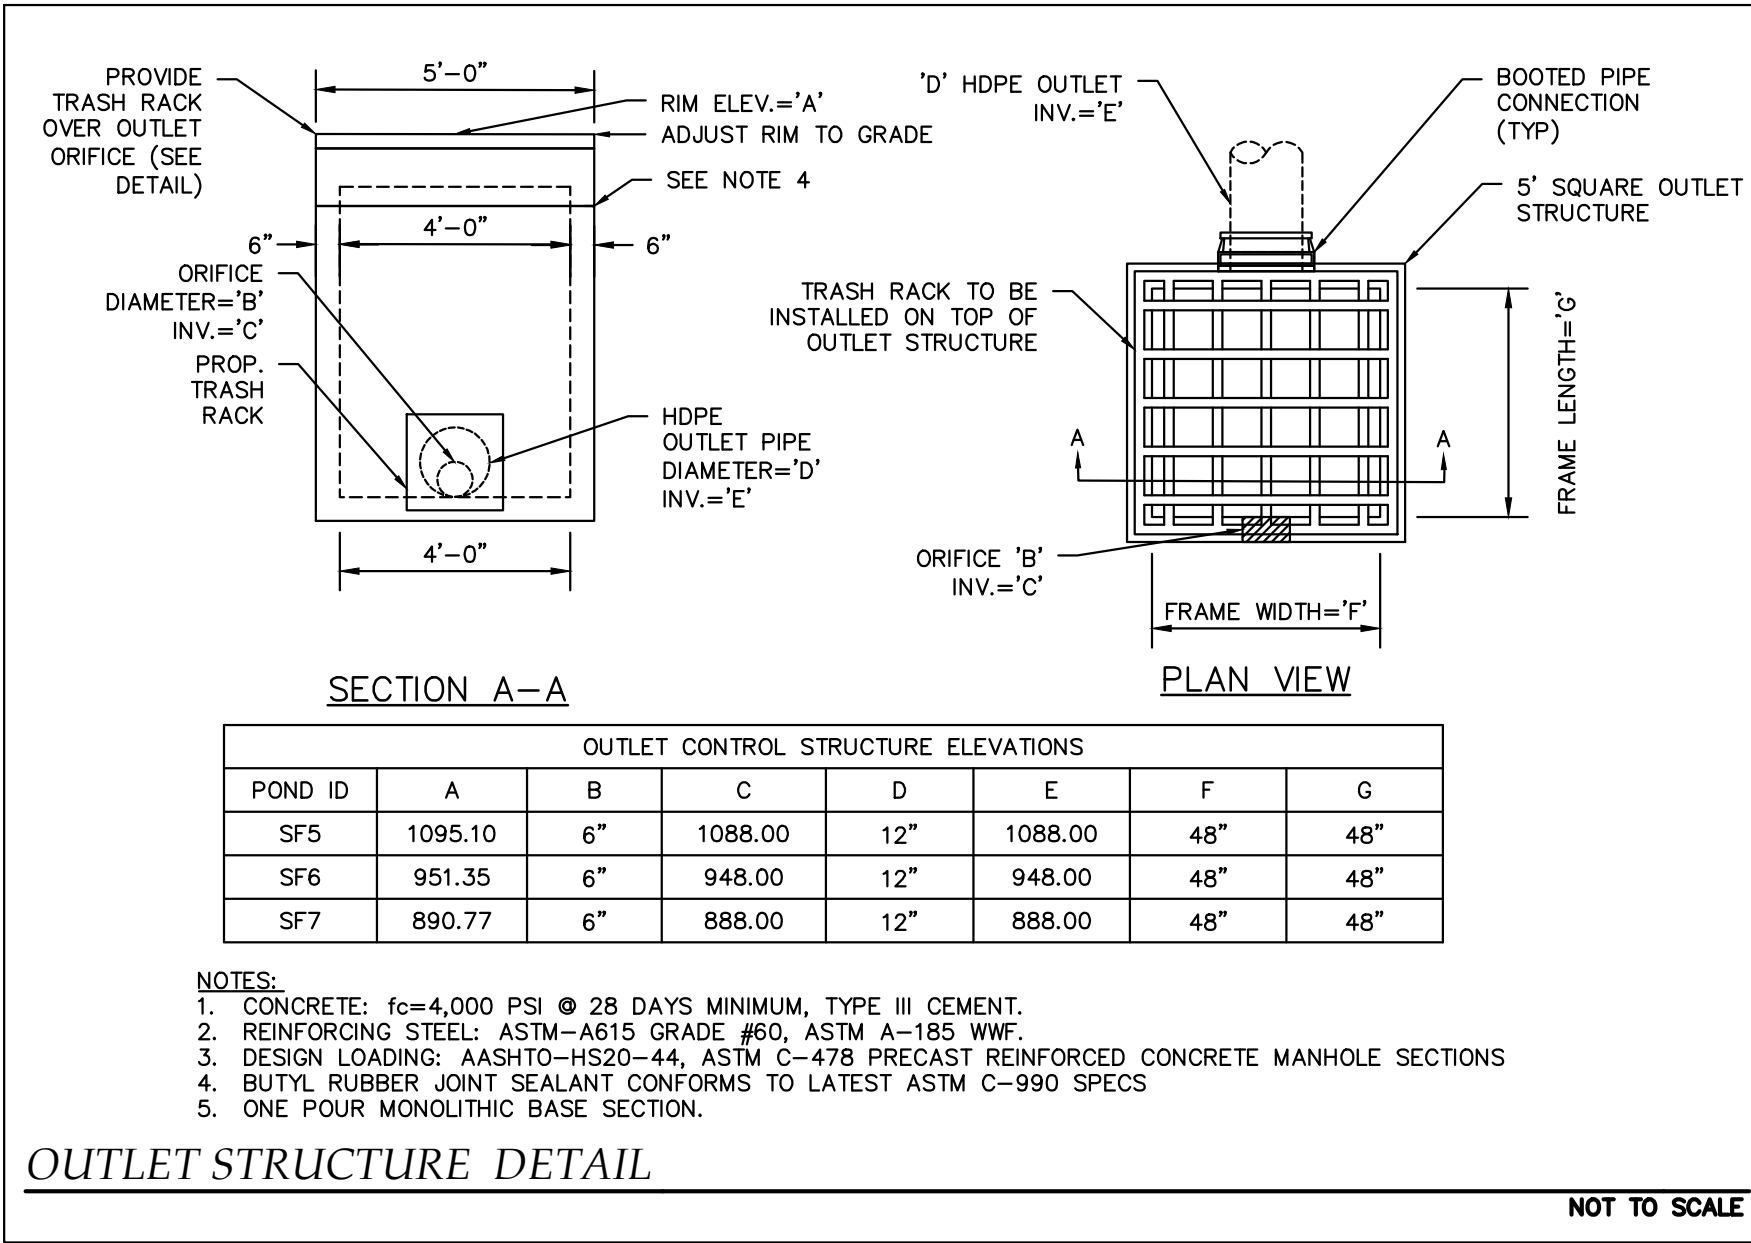

OUTLET STRUCTURE DETAIL

NOT TO SCALE

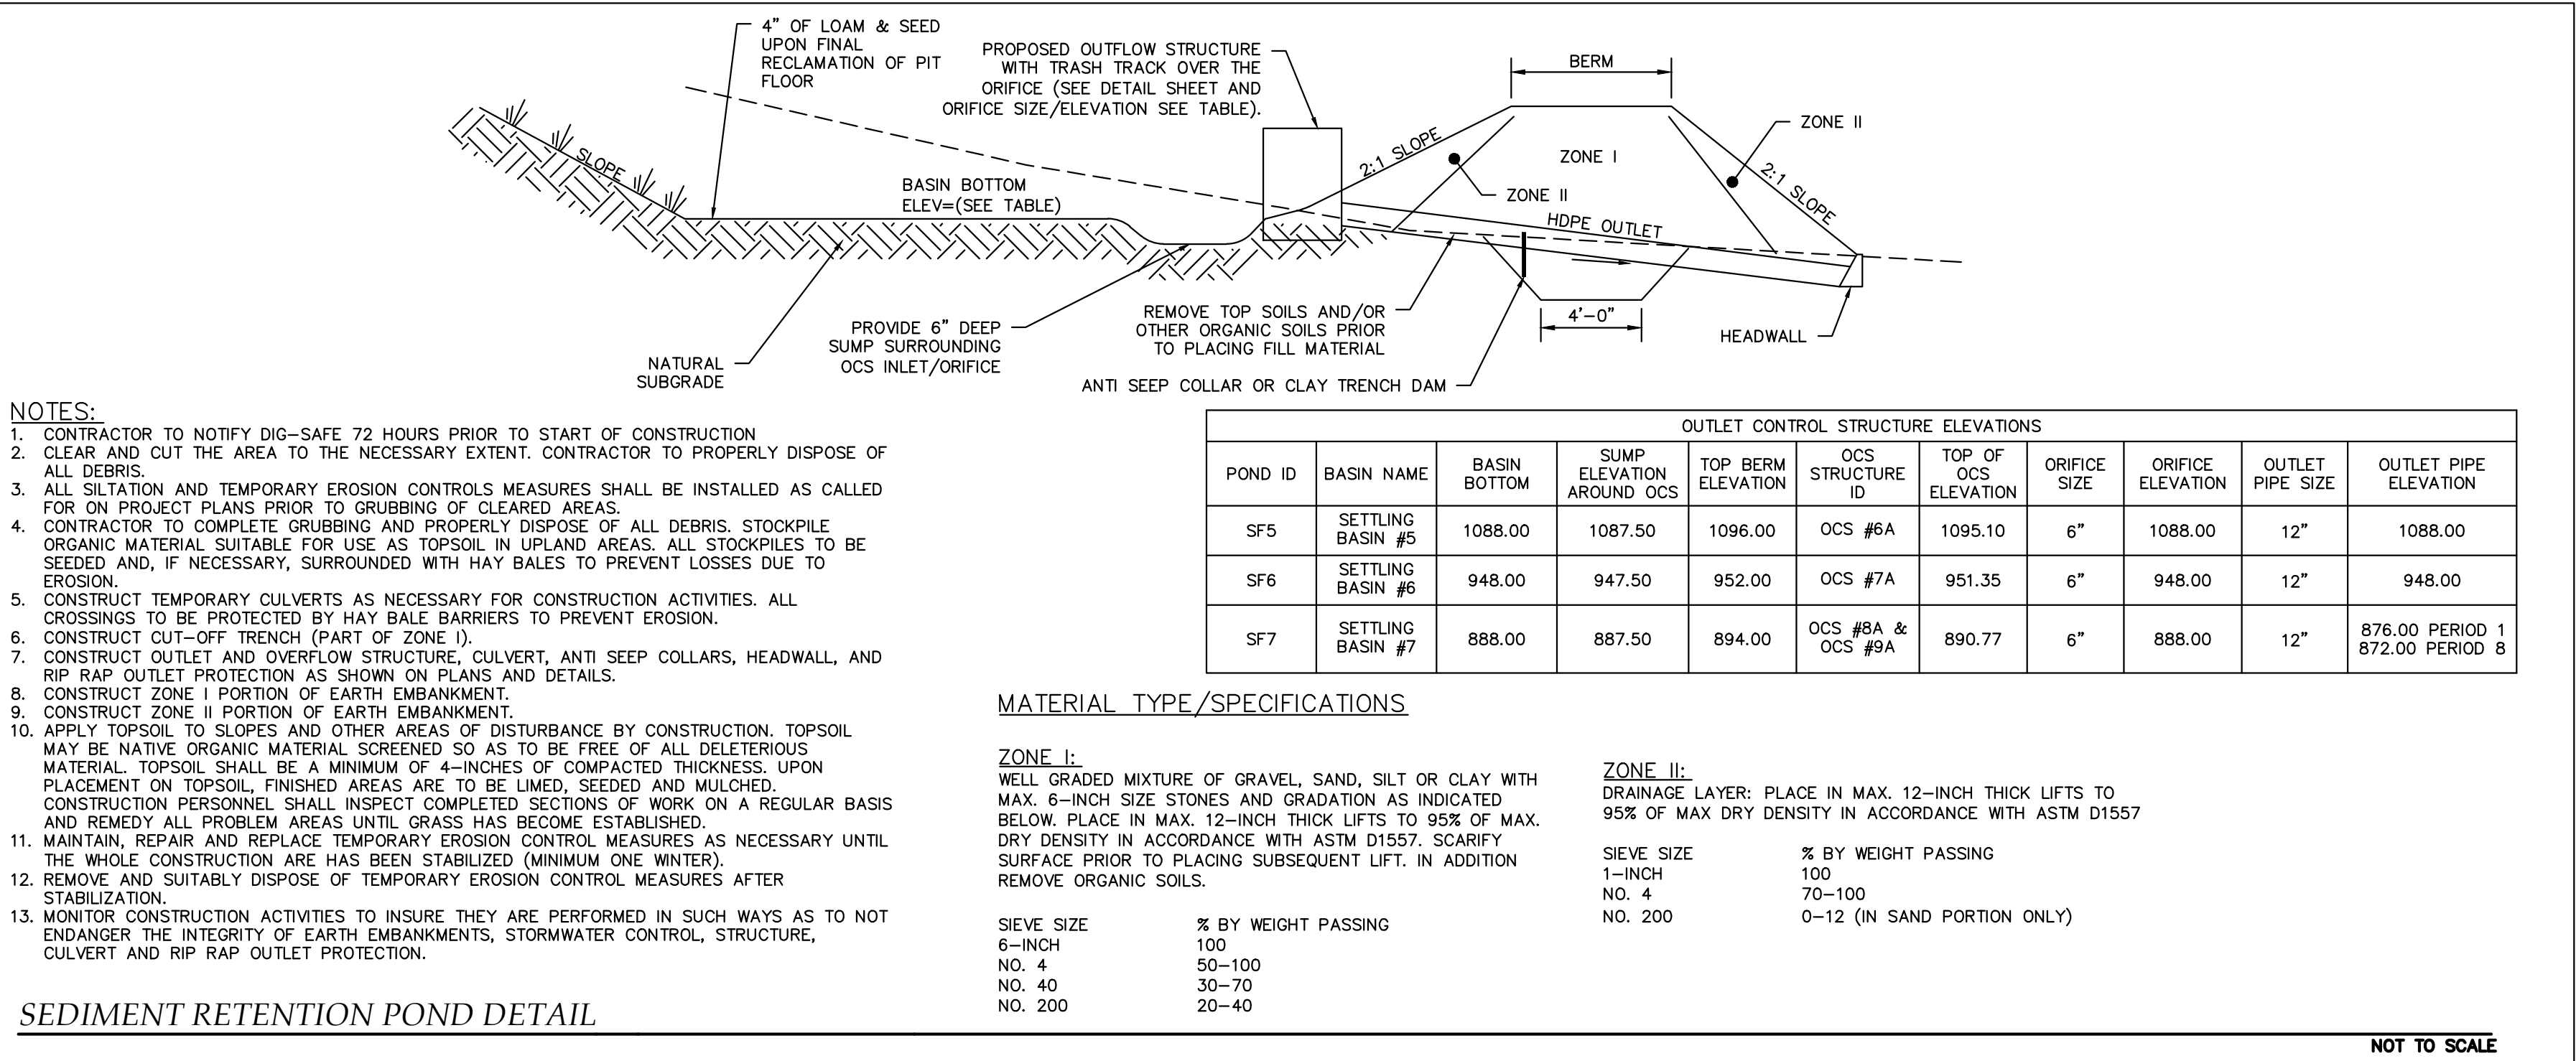

NOTES:

- CONTRACTOR TO NOTIFY DIG-SAFE 72 HOURS PRIOR TO START OF CONSTRUCTION
- CLEAR AND CUT THE AREA TO THE NECESSARY EXTENT. CONTRACTOR TO PROPERLY DISPOSE OF ALL DEBRIS.
- ALL SILTATION AND TEMPORARY EROSION CONTROLS MEASURES SHALL BE INSTALLED AS CALLED FOR ON PROJECT PLANS PRIOR TO GRUBBING OF CLEARED AREAS.
- CONTRACTOR TO COMPLETE GRUBBING AND PROPERLY DISPOSE OF ALL DEBRIS. STOCKPILE ORGANIC MATERIAL SUITABLE FOR USE AS TOPSOIL IN UPLAND AREAS. ALL STOCKPILES TO BE SEED AND, IF NECESSARY, SURROUNDED WITH HAY BALES TO PREVENT LOSSES DUE TO EROSION.
- CONSTRUCT TEMPORARY CULVERTS, AS NECESSARY FOR CONSTRUCTION ACTIVITIES. ALL CROSSINGS TO BE PROTECTED BY HAY BALE BARRIERS TO PREVENT EROSION.
- CONSTRUCT CUT-OFF TRENCH (PART OF ZONE I).
- CONSTRUCT OUTLET AND OVERFLOW STRUCTURE, CULVERT, ANTI SEEP COLLARS, HEADWALL, AND RIP RAP OUTLET PROTECTION AS SHOWN ON PLANS AND DETAILS.
- CONSTRUCT ZONE I PORTION OF EARTH EMBANKMENT.
- CONSTRUCT ZONE II PORTION OF EARTH EMBANKMENT.
- APPLY TOPSOIL TO SLOPES AND OTHER AREAS OF DISTURBANCE BY CONSTRUCTION. TOPSOIL MAY BE NATIVE ORGANIC MATERIAL SCREENED SO AS TO BE FREE OF ALL DELETERIOUS MATERIAL. TOPSOIL SHALL BE A MINIMUM OF 4-INCHES OF COMPACTED THICKNESS. UPON PLACEMENT ON TOPSOIL, FINISHED AREAS ARE TO BE LIMED, SEED AND MULCHED.
- CONSTRUCTION PERSONNEL SHALL INSPECT COMPLETED SECTIONS OF WORK ON A REGULAR BASIS AND REMEDY ALL PROBLEM AREAS UNTIL GRASS HAS BECOME ESTABLISHED.
- MAINTAIN, REPAIR AND REPLACE TEMPORARY EROSION CONTROL MEASURES AS NECESSARY UNTIL THE WHOLE CONSTRUCTION ARE HAS BEEN STABILIZED (MINIMUM ONE WINTER).
- REMOVE AND SUITABLY DISPOSE OF TEMPORARY EROSION CONTROL MEASURES AFTER STABILIZATION.
- MONITOR CONSTRUCTION ACTIVITIES TO INSURE THEY ARE PERFORMED IN SUCH WAYS AS TO NOT ENDANGER THE INTEGRITY OF EARTH EMBANKMENTS, STORMWATER CONTROL, STRUCTURE, CULVERT AND RIP RAP OUTLET PROTECTION.

SEDIMENT RETENTION POND DETAIL

MATERIAL TYPE/SPECIFICATIONS

ZONE I:


WELL GRADED MIXTURE OF GRAVEL, SAND, SILT OR CLAY WITH MAX. 6-INCH SIZE STONES AND GRADATION AS INDICATED BELOW. PLACE IN MAX. 12-INCH THICK LIFTS TO 95% OF MAX. DRY DENSITY IN ACCORDANCE WITH ASTM D1557. SCARIFY SURFACE PRIOR TO PLACING SUBSEQUENT LIFT. IN ADDITION REMOVE ORGANIC SOILS.

SIEVE SIZE	% BY WEIGHT PASSING
6-INCH	100
NO. 4	50-100
NO. 40	30-70
NO. 200	20-40

ZONE II:


DRAINAGE LAYER: PLACE IN MAX. 12-INCH THICK LIFTS TO 95% OF MAX DRY DENSITY IN ACCORDANCE WITH ASTM D1557

SIEVE SIZE	% BY WEIGHT PASSING
1-INCH	100
NO. 4	70-100
NO. 200	0-12 (IN SAND PORTION ONLY)

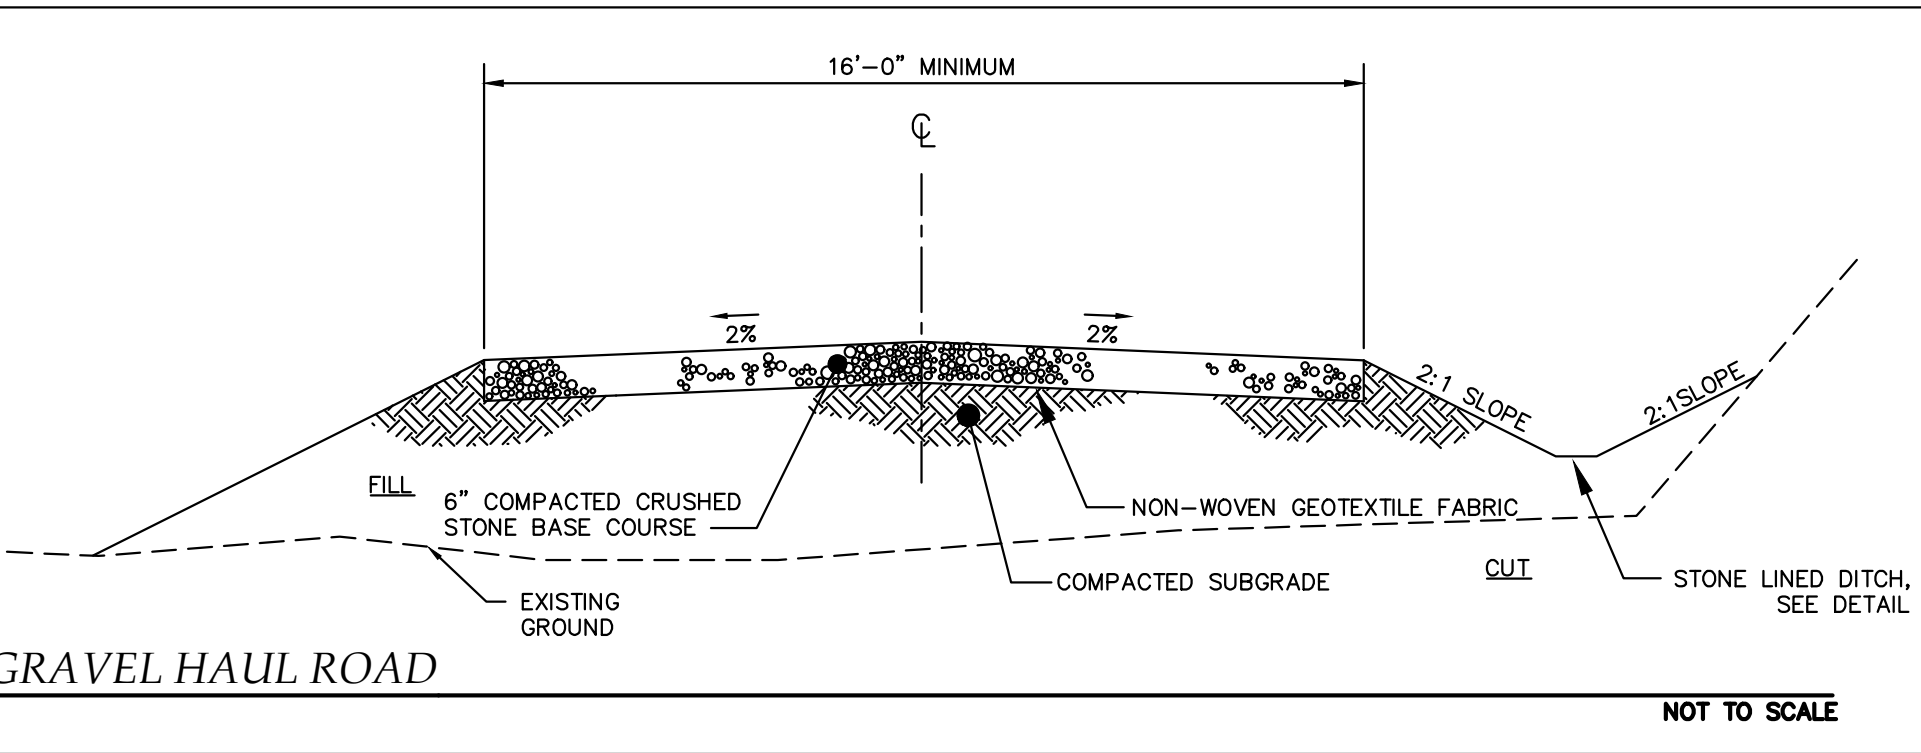


GRAVEL HAUL ROAD

NOT TO SCALE

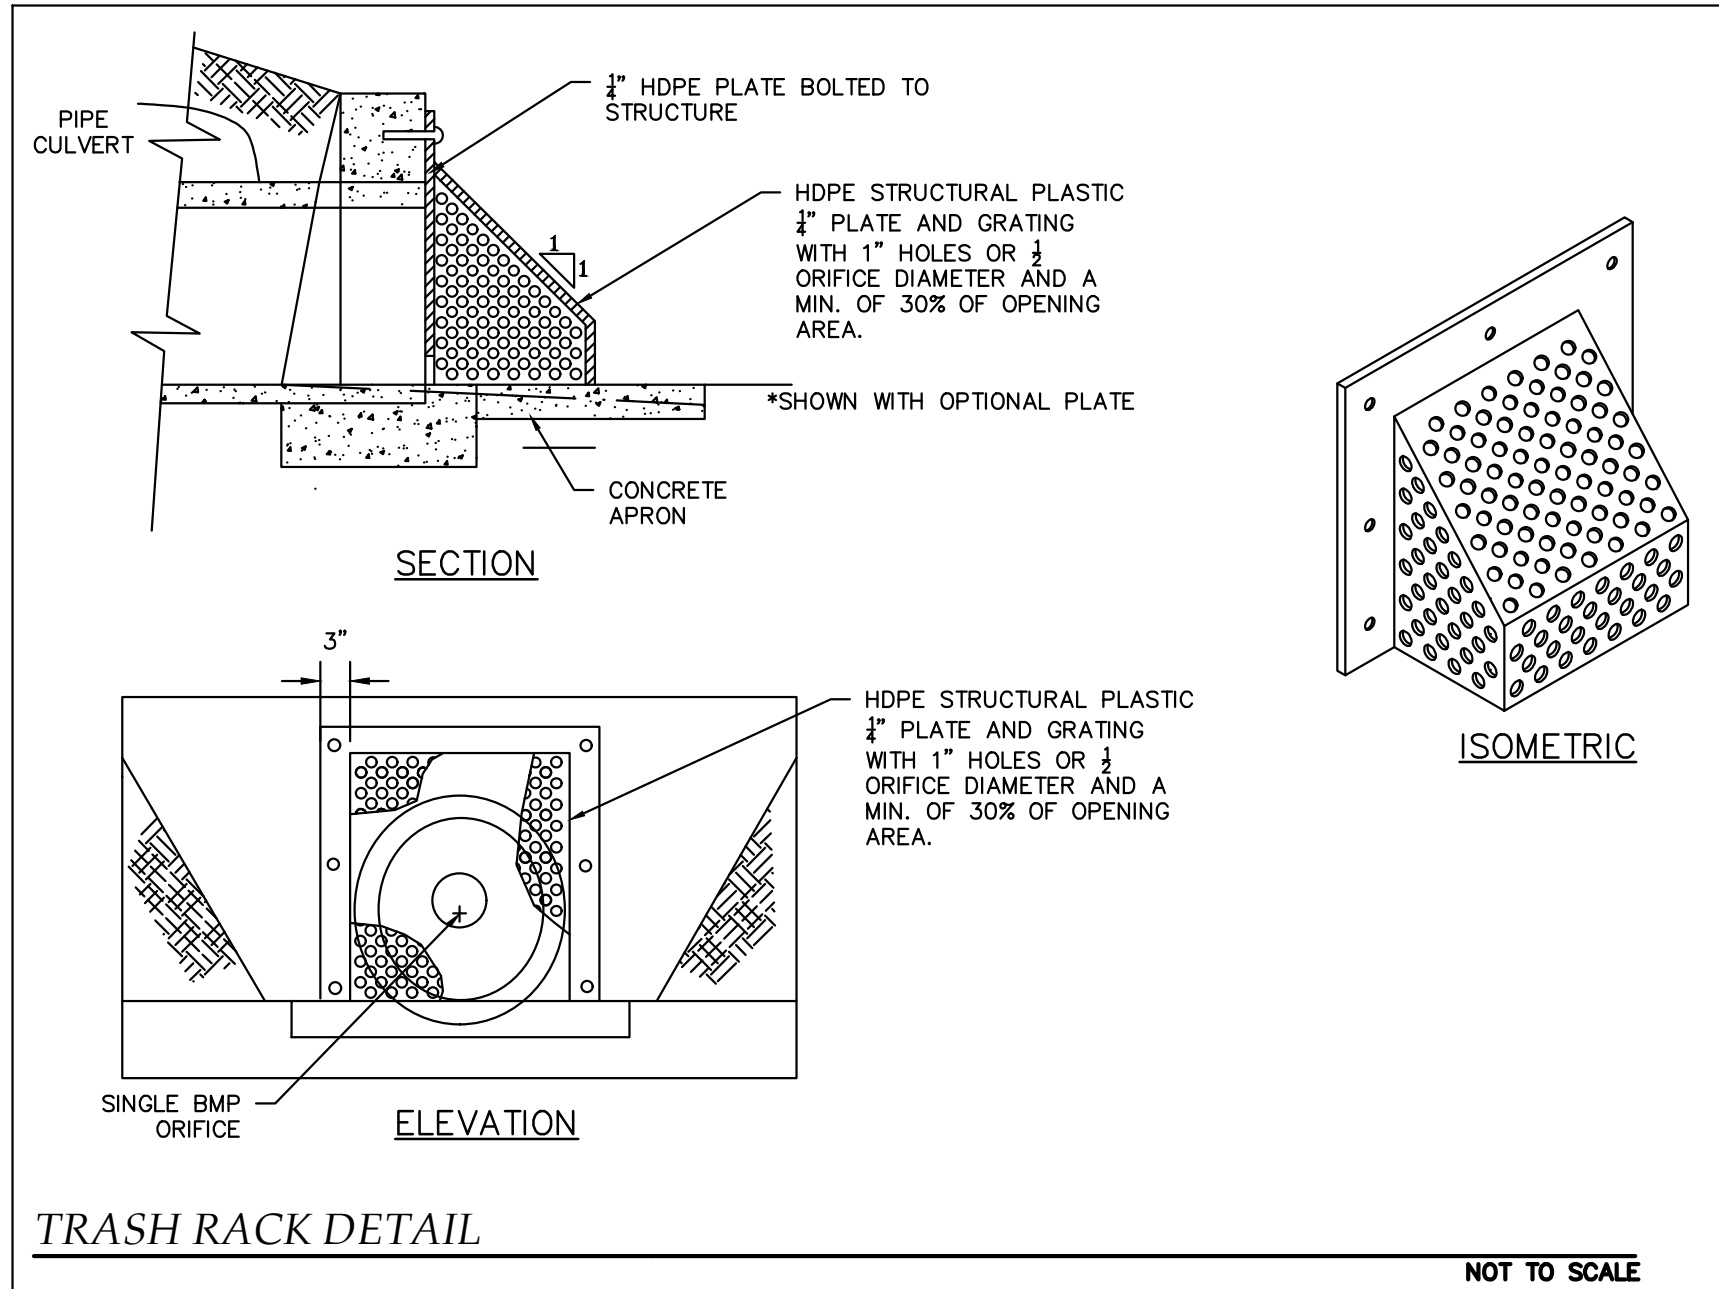

TRASH RACK DETAIL

NOT TO SCALE

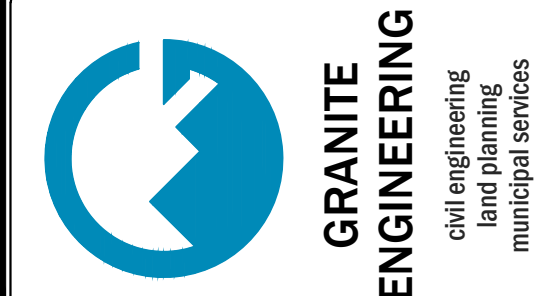


REVISIONS		BY	DATE	COMMENTS
1	12/20/24	JD	12/20/24	PROJECT SUBMITTAL
2	2/3/25	JD	2/3/25	REVISED PER CITY COMMENTS
3	5/9/25	JD	5/9/25	REVISED PER CITY COMMENTS
4	7/9/25	JD	7/9/25	REVISED PER CITY COMMENTS
5	7/24/25	JD	7/24/25	ADDITIONAL WELL LOCATIONS
6	8/11/25	JD	8/11/25	REVISED PER CITY COMMENTS
7	8/22/25	JD	8/22/25	REVISED PER CITY COMMENTS

OWNER/APPLICANT:
G2 HOLDINGS, LLC
250 NORTH STREET
JAFFREY, NH 03452



150 Dow Street, Tower 2, Suite 421
Manchester,
New Hampshire 03101
603.518.8030
www.GraniteEng.com







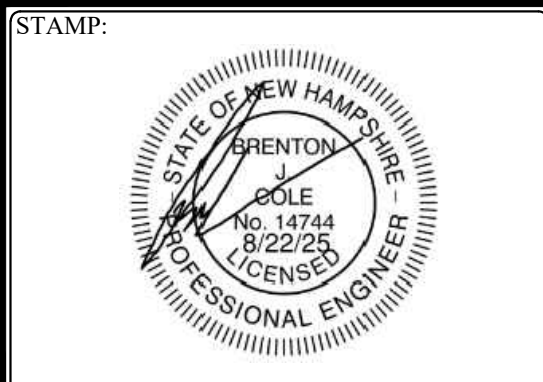



LOCATION:
KEENE TAX MAP 215 LOTS 7 & 8
SULLIVAN TAX MAP 6 LOTS 46 & 46-1
57 ROUTE 6
KEENE & SULLIVAN, NEW HAMPSHIRE
CHESHIRE COUNTY

PROJECT: GORDON SERVICES
KEENE

TITLE:
DETAILS

PROJECT No. 23-0201-1 DATE: MAY 9, 2025
SHEET: 20 OF 23
SCALE: AS SHOWN

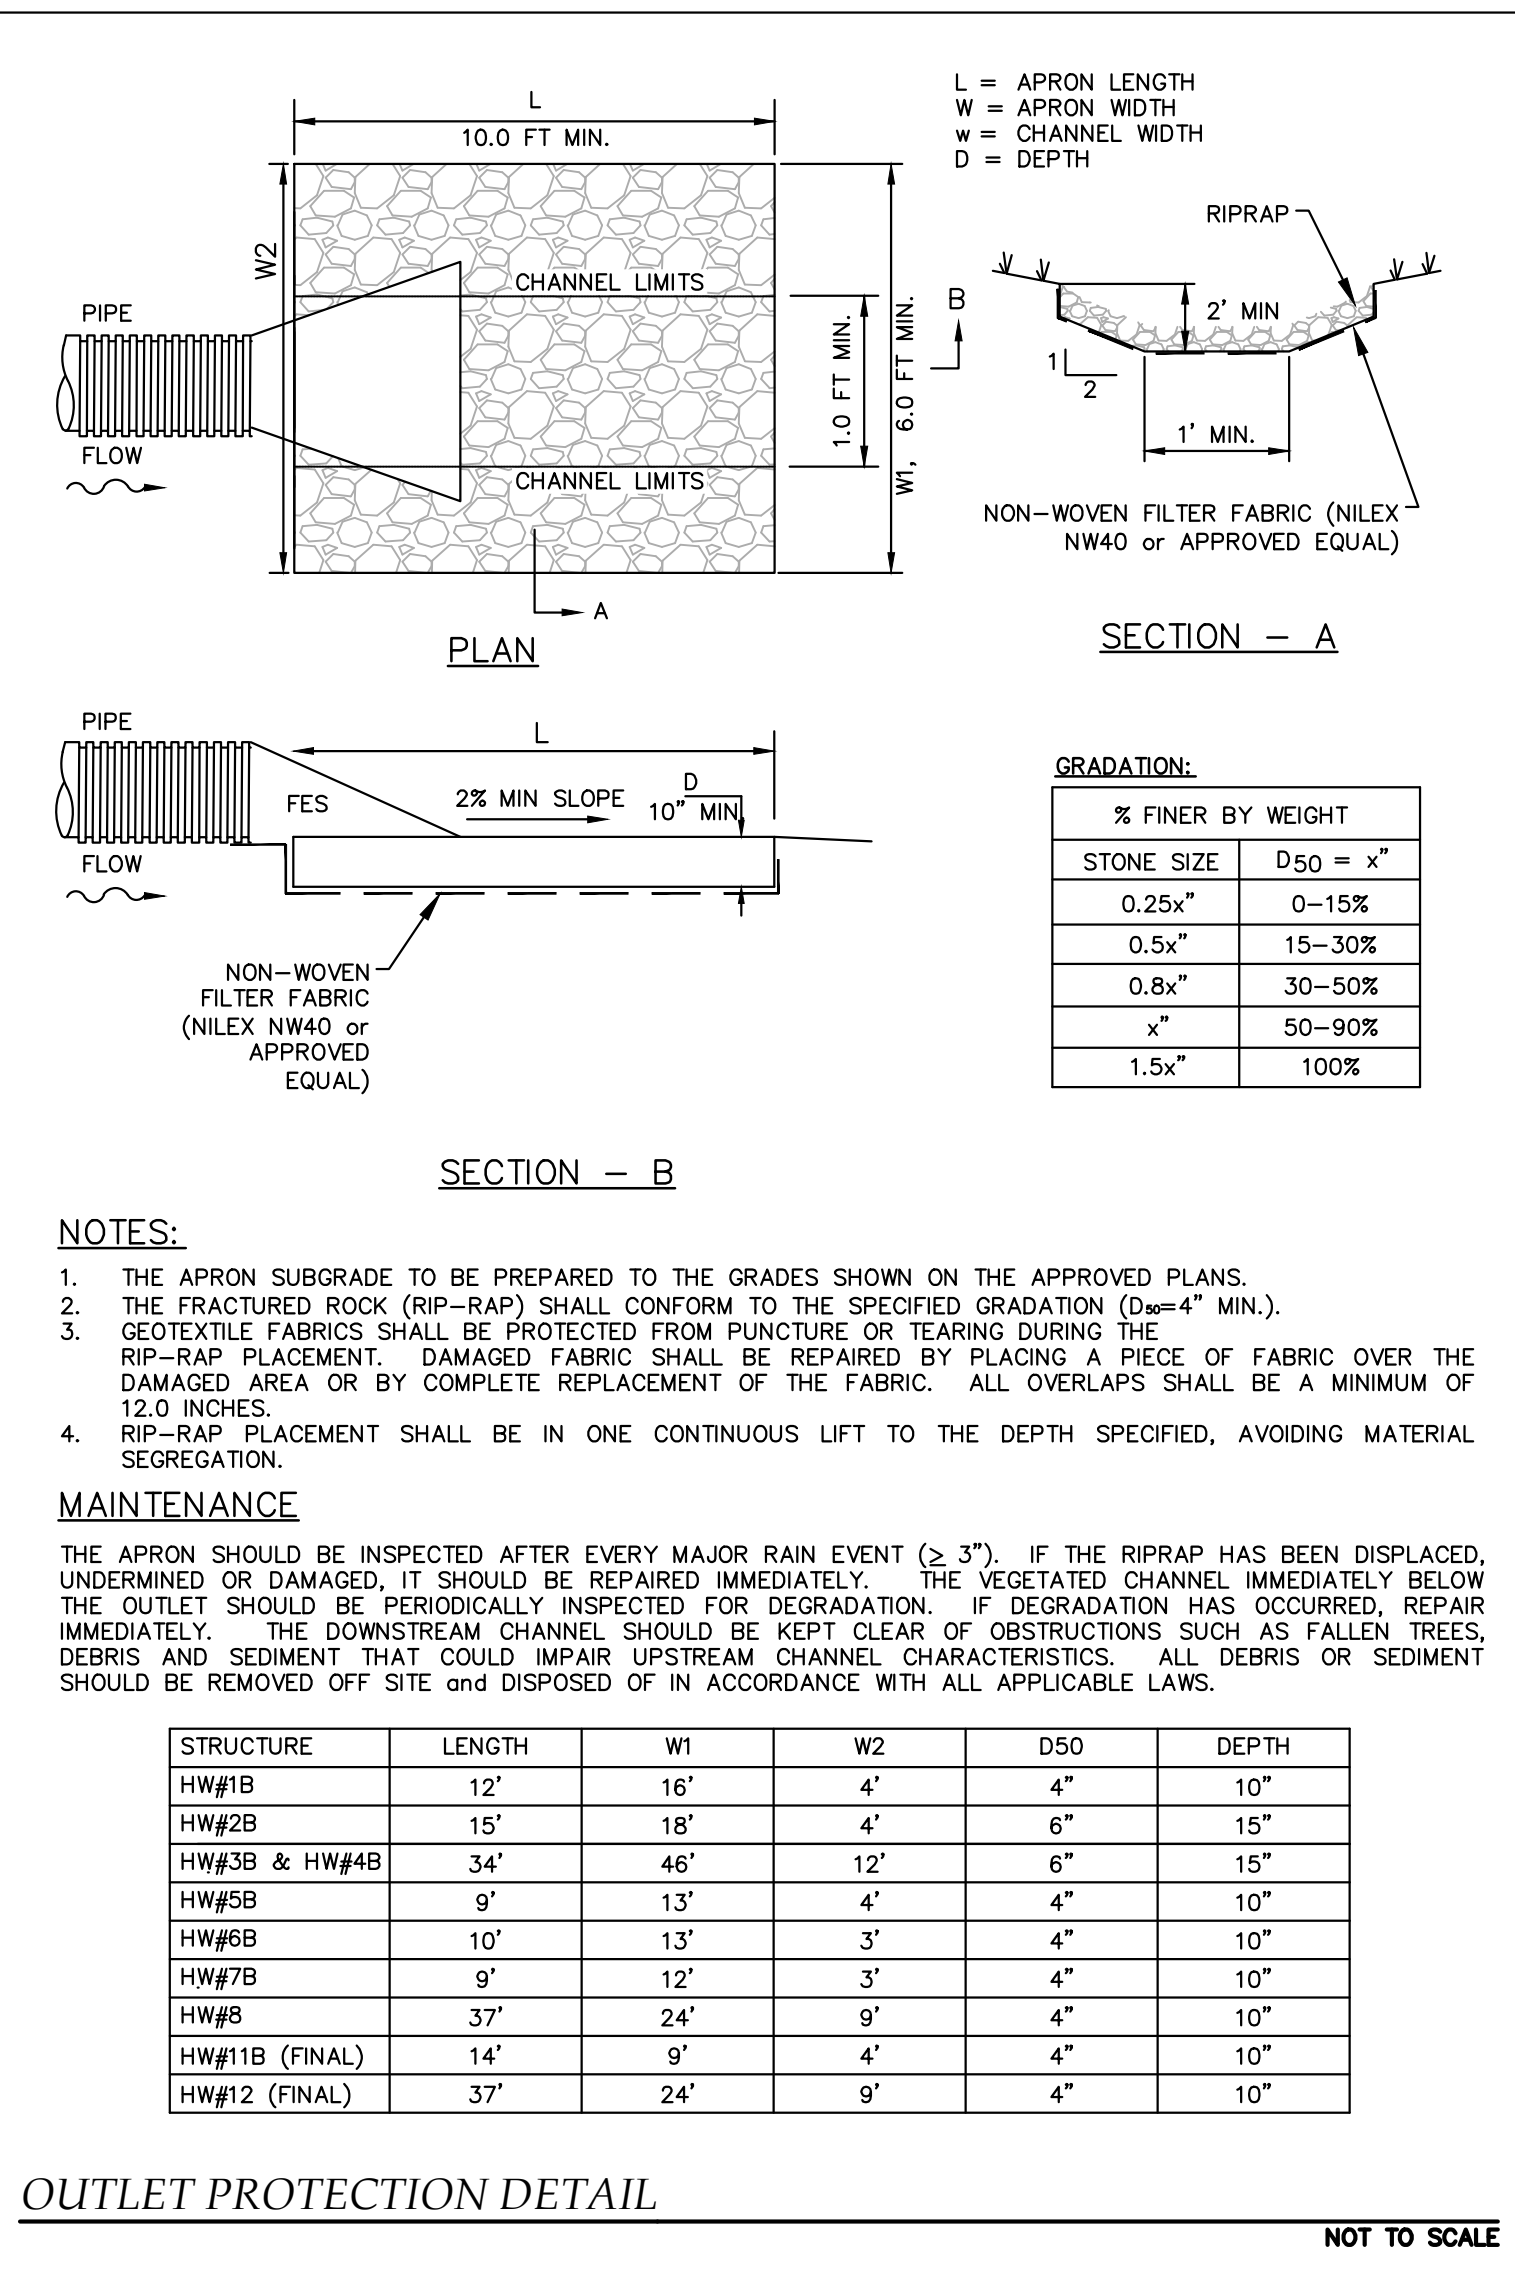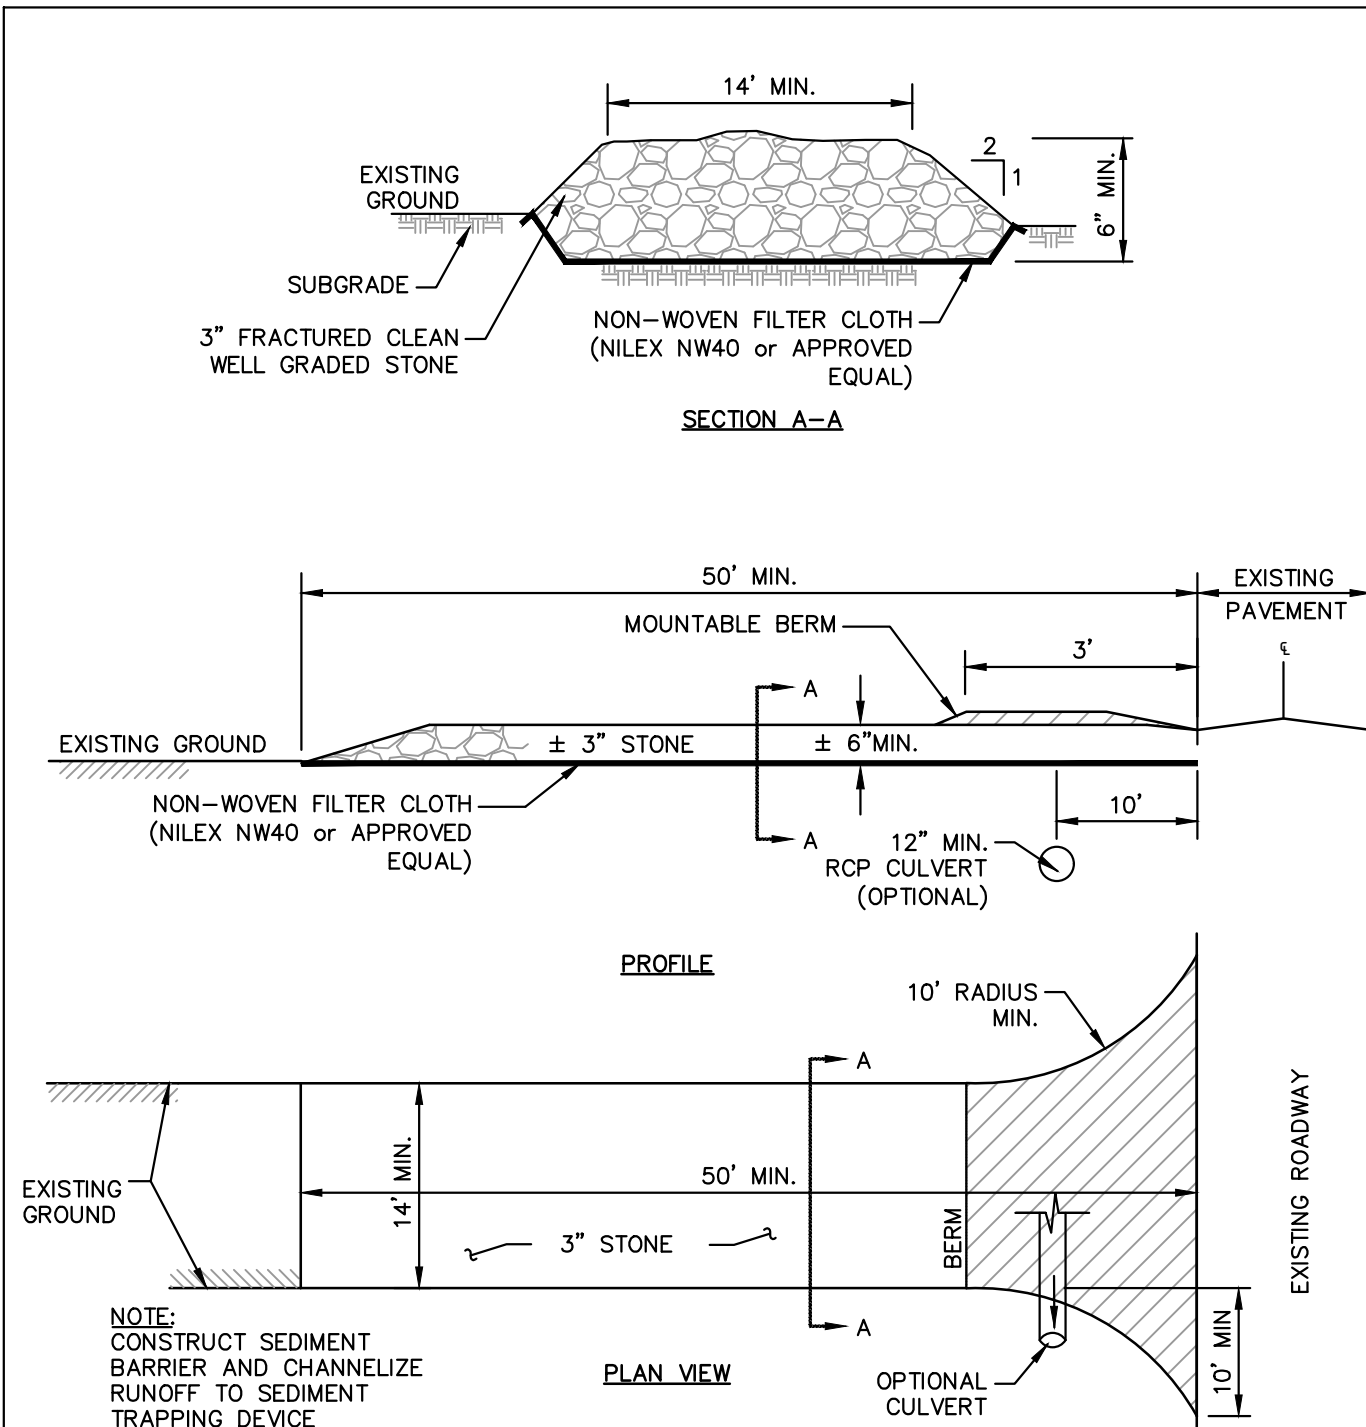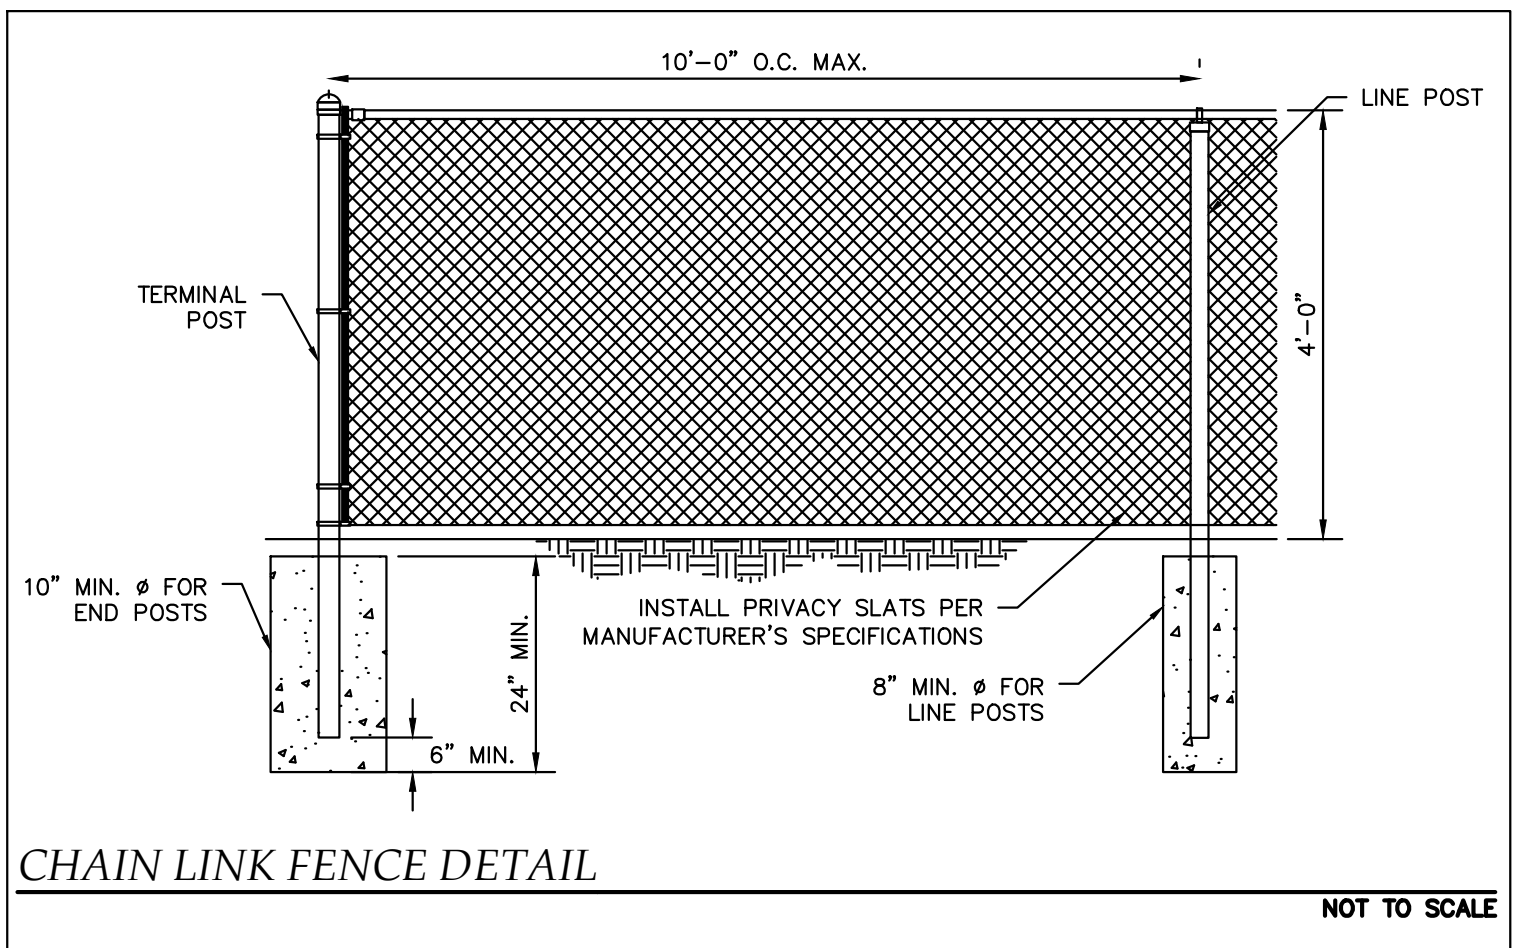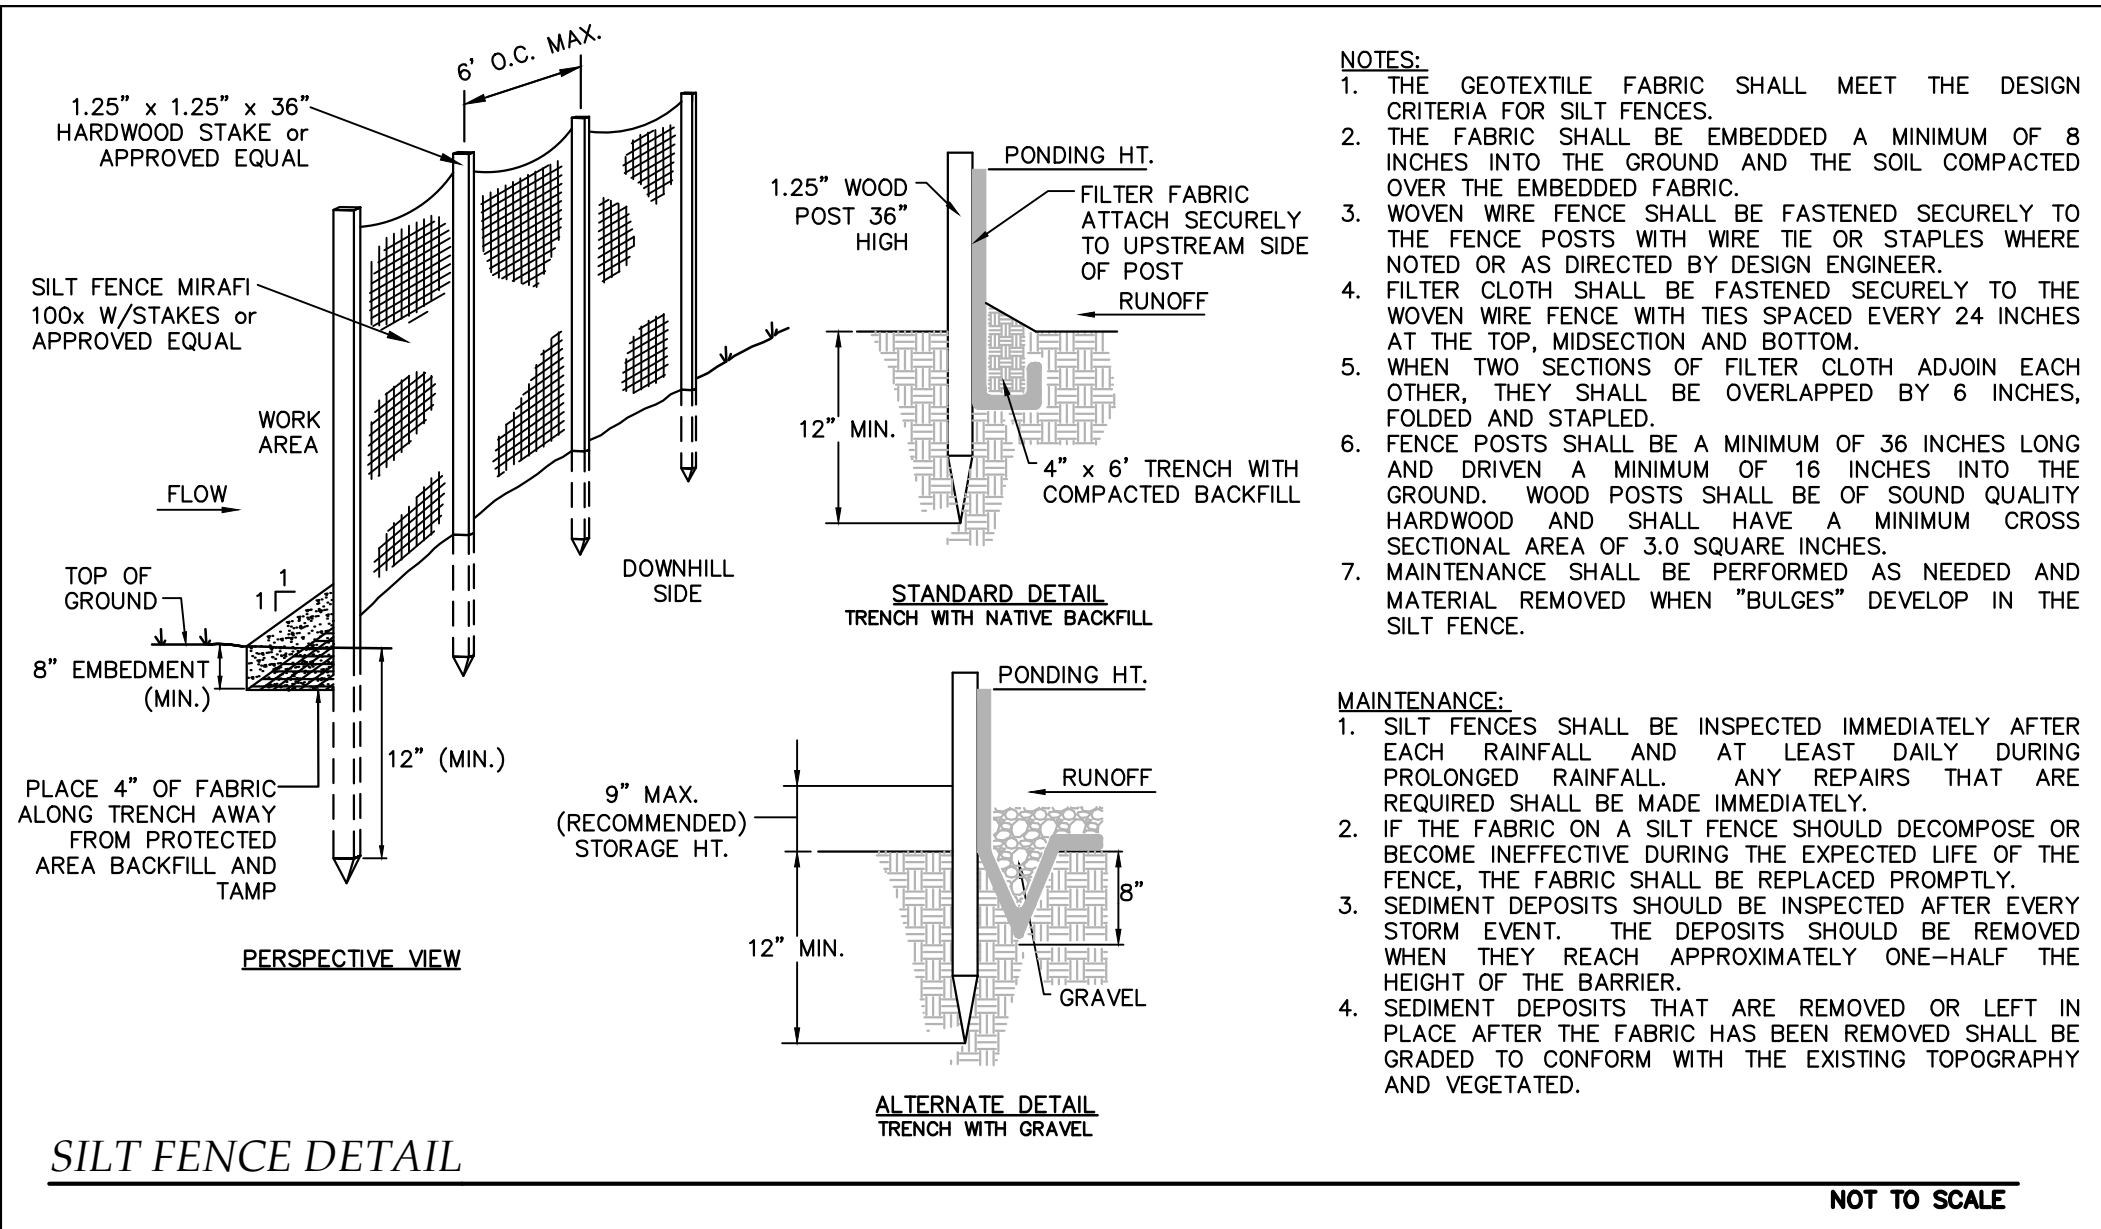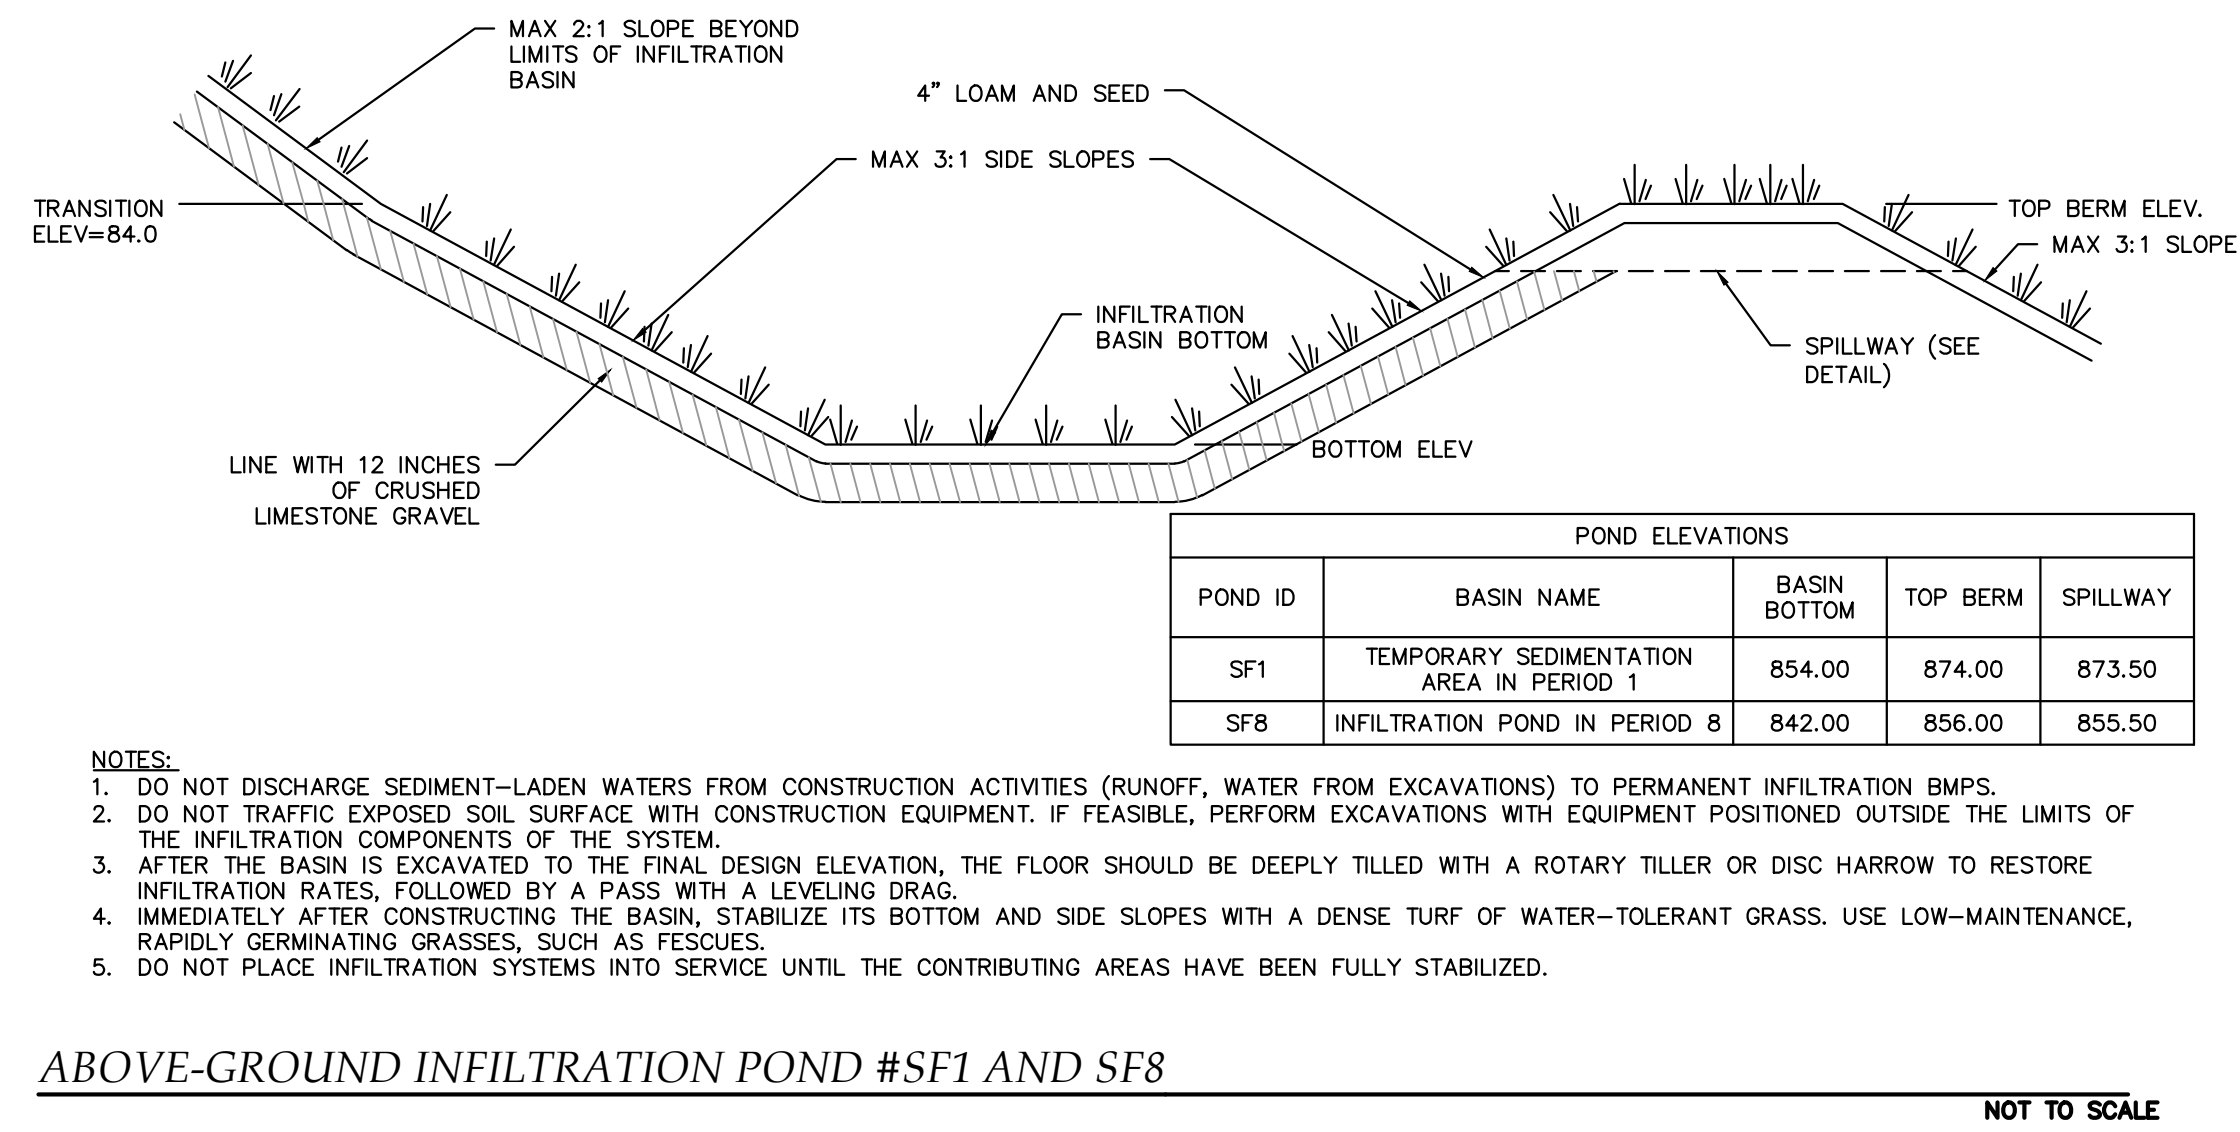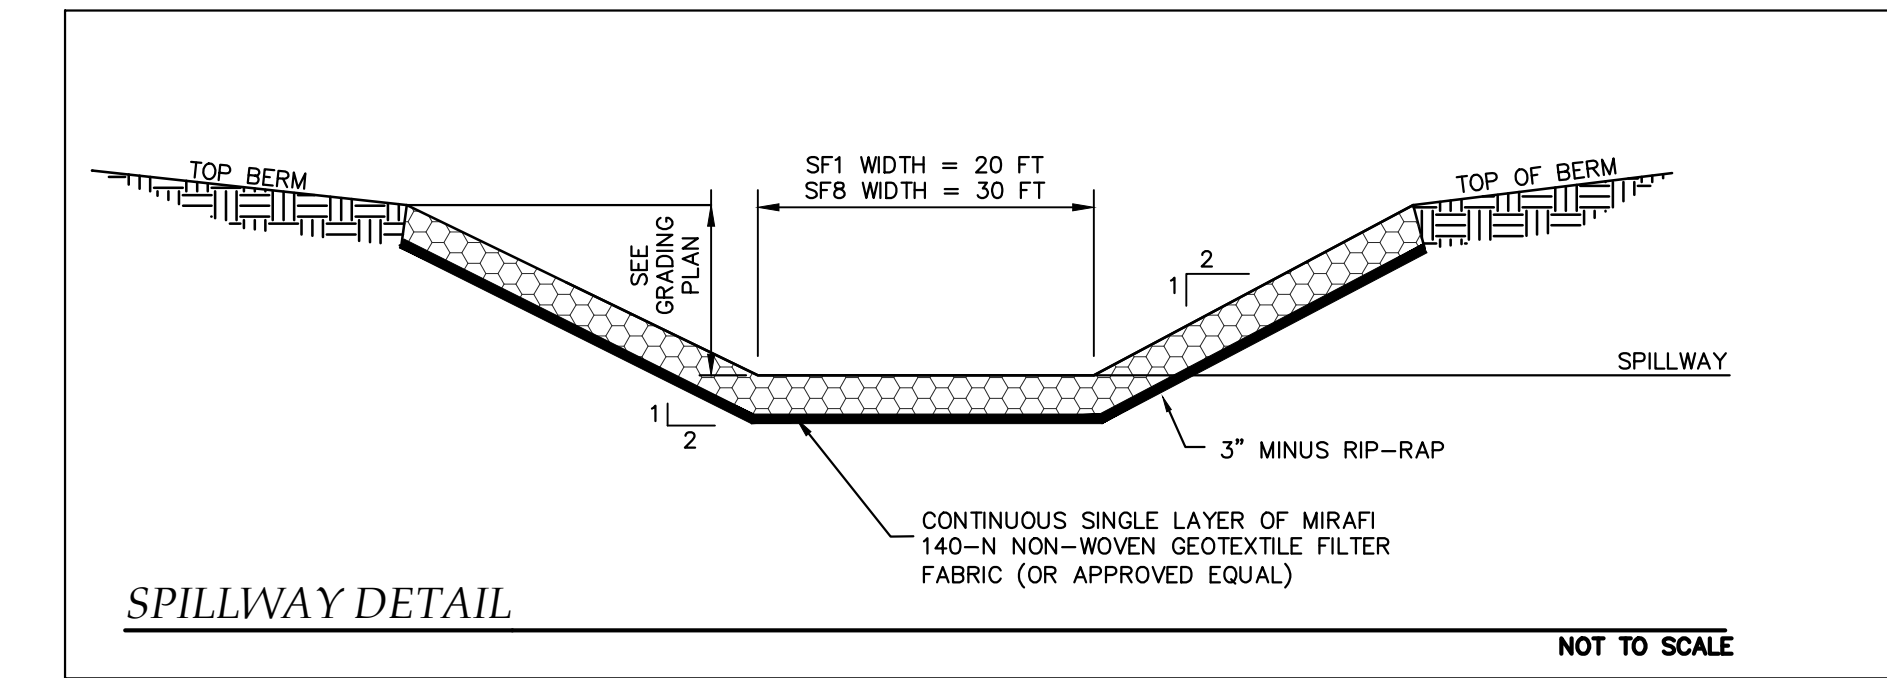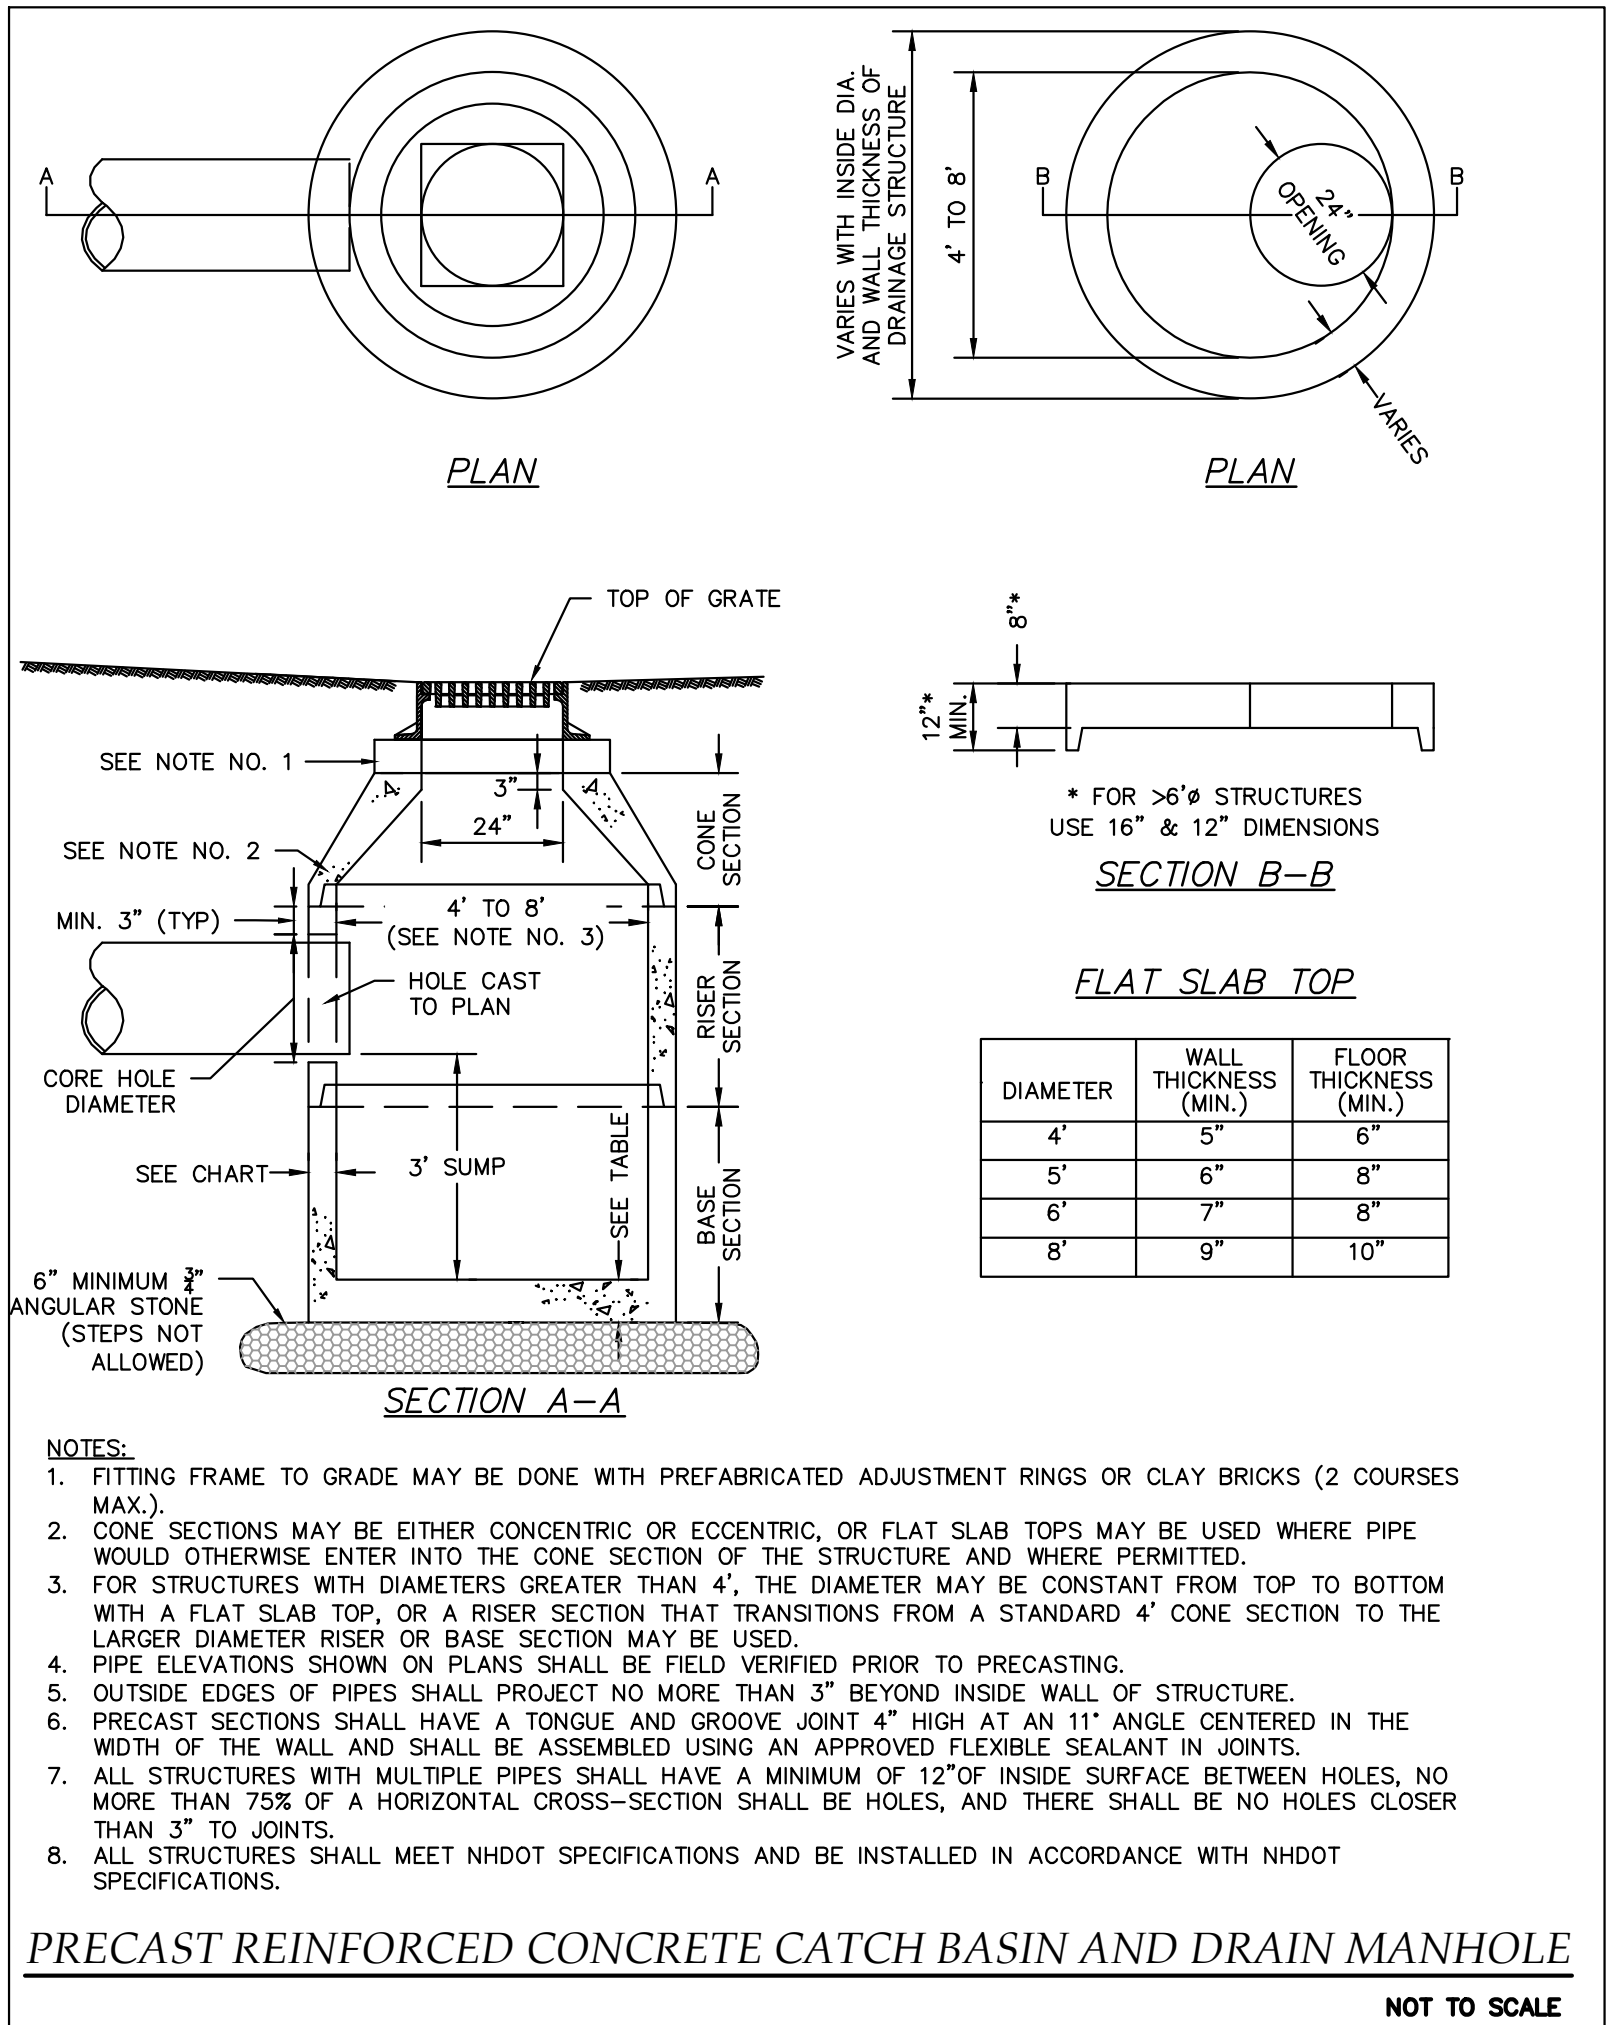

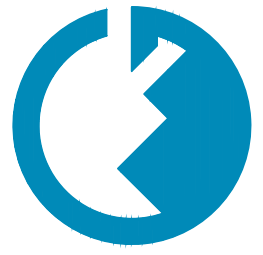


GRANITE
ENGINEERING
civil engineering • land planning • municipal services

REVISIONS	
BY	DATE
JD	12/20/24
JD	2/3/25
JD	5/9/25
JD	7/9/25
JD	7/24/25
JD	8/11/25
JD	8/22/25

OWNER/APPLICANT:
G2 HOLDINGS, LLC
2550 NORTH STREET
JAFFREY, NH 03452

GRANITE
ENGINEERING
civil engineering • land planning • municipal services

150 Dow Street, Tower 2, Suite 421
Manchester,
New Hampshire 03101
603.518.8030
www.GraniteEng.com

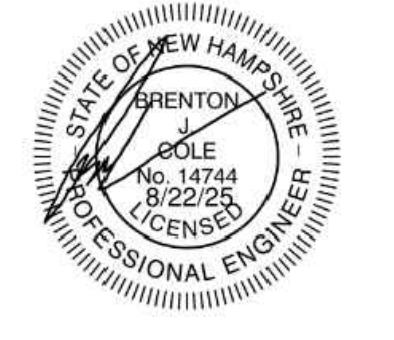STAMP:


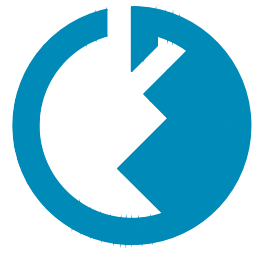
LOCATION:
KEENE TAX MAP 215 LOTS 7 & 8
SULLIVAN TAX MAP 5 LOTS 46 & 46-1
57 ROUTE 0
KEENE & SULLIVAN, NEW HAMPSHIRE
CHESHIRE COUNTY

PROJECT:
GORDON SERVICES
KEENE

TITLE:
DETAILS

PROJECT No. 23-0201-1
DATE: MAY 9, 2025
SHEET: 21 OF 23

SCALE:
AS SHOWN



GRANITE

ENGINEERING

civil engineering
land planning
municipal services

REVIEWS		BY	DATE	COMMENTS
		JD	12/20/24	PROJECT SUBMITTAL
		JD	2/3/25	REVISED PER CITY COMMENTS
		JD	5/9/25	REVISED PER CITY COMMENTS
		JD	7/9/25	REVISED PER CITY COMMENTS
		JD	7/24/25	ADDITIONAL WELL LOCATIONS
		JD	8/11/25	REVISED PER CITY COMMENTS
		JD	8/22/25	REVISED PER CITY COMMENTS


OWNER/APPLICANT:
G2 HOLDINGS, LLC
250 NORTH STREET
JAFFREY, NH 03452

GRANITE

ENGINEERING

civil engineering • land planning •
municipal services

150 Dow Street, Tower 2, Suite 421
Manchester,
New Hampshire 03101
603.518.8030
www.GraniteEng.com

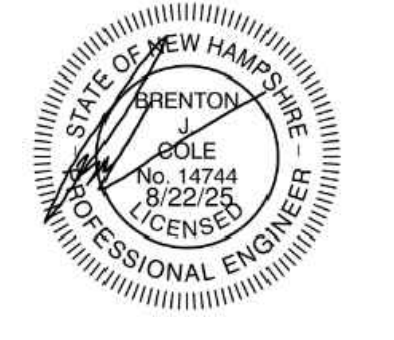STAMP:


LOCATION:
KEENE TAX MAP 215 LOTS 7 & 8
SULLIVAN TAX MAP 5 LOTS 46 & 46-1
57 ROUTE 3
KEENE & SULLIVAN, NEW HAMPSHIRE
CHESHIRE COUNTY

PROJECT:
GORDON SERVICES
KEENE

TITLE:
DETAILS

PROJECT No. 23-0201-1 DATE: MAY 9, 2025 SHEET: 22 OF 23 SCALE: AS SHOWN

- IF MORE THAN 5000 CUBIC YARDS ARE BLASTED:
IDENTIFY DRINKING WATER WELLS LOCATED WITHIN 1/2 MILE OF THE PROPOSED BLASTING ACTIVITIES.
DEVELOP A GROUNDWATER QUALITY SAMPLING PROGRAM TO MONITOR FOR NITRATE EITHER IN THE DRINKING WATER SUPPLY WELLS, OR IN OTHER WELLS THAT ARE REPRESENTATIVE OF THE DRINKING WATER SUPPLY WELLS IN THE AREA. THE PLAN MUST INCLUDE PRE AND POST BLAST WATER QUALITY MONITORING AND BE APPROVED BY NHDES PRIOR TO INITIATING BLASTING. THE GROUNDWATER SAMPLE PROGRAM MUST BE IMPLEMENTED ONCE APPROVED BY NHDES.
- ALL ACTIVITIES RELATED TO BLASTING SHALL FOLLOW BEST MANAGEMENT PRACTICES (BMPS) TO PREVENT CONTAMINATION OF GROUNDWATER INCLUDING PREPARING, REVIEWING AND FOLLOWING AN APPROVED BLASTING PLAN; PROPER DRILLING, EXPLOSIVE HANDLING AND LOADING PROCEDURES; OBSERVING THE ENTIRE BLASTING PROCEDURES; EVALUATING BLASTING PERFORMANCE; AND HANDLING AND STORAGE OF BLASTED ROCK.
- (1) LOADING PRACTICES. THE FOLLOWING BLASTHOLE LOADING PRACTICES TO MINIMIZE ENVIRONMENTAL EFFECTS SHALL BE FOLLOWED:
(a) DRILLING LOGS SHALL BE MAINTAINED BY THE DRILLER AND COMMUNICATED DIRECTLY TO THE BLASTER. THE LOGS SHALL INDICATE DEPTHS AND LENGTHS OF VOIDS, CAVITIES, AND FAULT ZONES OR OTHER WEAK ZONES ENCOUNTERED AS WELL AS GROUNDWATER CONDITIONS.
(b) EXPLOSIVE PRODUCTS SHALL BE MANAGED ON SITE SO THAT THEY ARE EITHER USED IN THE BOREHOLE, RETURNED TO THE DELIVERY VEHICLE, OR PLACED IN SECURE CONTAINERS FOR OFF-SITE DISPOSAL.
(c) SPILLAGE AROUND THE BOREHOLE SHALL EITHER BE PLACED IN THE BOREHOLE OR CLEANED UP AND RETURNED TO AN APPROPRIATE VEHICLE FOR HANDLING OR PLACEMENT IN SECURED CONTAINERS FOR OFF-SITE DISPOSAL.
(d) LOADED EXPLOSIVES SHALL BE DETONATED AS SOON AS POSSIBLE AND SHALL NOT BE LEFT IN THE BLASTHOLES OVERNIGHT, UNLESS WEATHER OR OTHER SAFETY CONCERNS REASONABLY DICTATE THAT DETONATION SHOULD BE POSTPONED.
(e) LOADING EQUIPMENT SHALL BE CLEANED IN AN AREA WHERE WASTEWATER CAN BE PROPERLY CONTAINED AND HANDLED IN A MANNER THAT PREVENTS RELEASE OF CONTAMINANTS TO THE ENVIRONMENT.
(f) EXPLOSIVES SHALL BE LOADED TO MAINTAIN GOOD CONTINUITY IN THE COLUMN LOAD TO PROMOTE COMPLETE DETONATION. INDUSTRY ACCEPTED LOADING PRACTICES FOR PRIMING, STEMMING, DECKING AND COLUMN RISE NEED TO BE ATTENDED TO.
- (2) EXPLOSIVE SELECTION. THE FOLLOWING BMPS SHALL BE FOLLOWED TO REDUCE THE POTENTIAL FOR GROUNDWATER CONTAMINATION WHEN EXPLOSIVES ARE USED:
(a) EXPLOSIVE PRODUCTS SHALL BE SELECTED THAT ARE APPROPRIATE FOR SITE CONDITIONS AND SAFE BLAST EXECUTION.
(b) EXPLOSIVE PRODUCTS SHALL BE SELECTED THAT HAVE THE APPROPRIATE WATER RESISTANCE FOR THE SITE CONDITIONS PRESENT TO MINIMIZE THE POTENTIAL FOR HAZARDOUS EFFECT OF THE PRODUCT UPON GROUNDWATER.
- (3) PREVENTION OF MISFIRES. APPROPRIATE PRACTICES SHALL BE DEVELOPED AND IMPLEMENTED TO PREVENT MISFIRES.
- (4) MUCK PILE MANAGEMENT. MUCK PILES (THE BLASTED PIECES OF ROCK) AND ROCK PILES SHALL BE MANAGED IN A MANNER TO REDUCE THE POTENTIAL FOR CONTAMINATION BY IMPLEMENTING THE FOLLOWING MEASURES:
(a) REMOVE THE MUCK PILE FROM THE BLAST AREA AS SOON AS REASONABLY POSSIBLE.
(b) MANAGE THE INTERACTION OF BLASTED ROCK PILES AND STORMWATER TO PREVENT CONTAMINATION OF WATER SUPPLY WELLS OR SURFACE WATER.
- (5) SPILL PREVENTION MEASURES AND SPILL MITIGATION. SPILL PREVENTION AND SPILL MITIGATION MEASURES SHALL BE IMPLEMENTED TO PREVENT THE RELEASE OF FUEL AND OTHER RELATED SUBSTANCES TO THE ENVIRONMENT. THE MEASURES SHALL INCLUDE AT A MINIMUM:
(a) THE FUEL STORAGE REQUIREMENTS SHALL INCLUDE:
1. STORAGE OF REGULATED SUBSTANCES ON AN IMPERVIOUS SURFACE.
2. SECURE STORAGE AREAS AGAINST UNAUTHORIZED ENTRY.
3. LABEL REGULATED CONTAINERS CLEARLY AND VISIBLY.
4. INSPECT STORAGE AREAS WEEKLY.
5. COVER REGULATED CONTAINERS IF OUTSIDE STORAGE AREAS.
6. WHEREVER POSSIBLE, KEEP REGULATED CONTAINERS THAT ARE STORED OUTSIDE MORE THAN 50 FEET FROM SURFACE WATER AND STORM DRAINS, 75 FEET FROM PRIVATE WELLS, AND 400 FEET FROM PUBLIC WELLS.
7. SECONDARY CONTAINMENT IS REQUIRED FOR CONTAINERS CONTAINING REGULATED SUBSTANCES STORED OUTSIDE, EXCEPT FOR ON PREMISE USE HEATING FUEL TANKS, OR ABOVEGROUND OR UNDERGROUND STORAGE TANKS OTHERWISE REGULATED.
(a) THE FUEL HANDLING REQUIREMENTS SHALL INCLUDE:
1. EXCEPT WHEN IN USE, KEEP CONTAINERS CONTAINING REGULATED SUBSTANCES CLOSED AND SEALED.
2. PLACE DRIP PANS UNDER SPIGOTS, VALVES, AND PUMPS.
3. HAVE SPILL CONTROL AND CONTAINMENT EQUIPMENT READILY AVAILABLE IN ALL WORK AREAS.
4. USE FUNNELS AND DRIP PANS WHEN TRANSFERRING REGULATED SUBSTANCES.
5. PERFORM TRANSFERS OF REGULATED SUBSTANCES OVER AN IMPERVIOUS SURFACE.
(a) THE TRAINING OF ON-SITE EMPLOYEES AND THE ON-SITE POSTING OF RELEASE RESPONSE INFORMATION DESCRIBING WHAT TO DO IN THE EVENT OF A SPILL OF REGULATED SUBSTANCES, FUELING AND MAINTENANCE OF EXCAVATION, EARTHMOVING AND OTHER CONSTRUCTION RELATED EQUIPMENT WILL COMPLY WITH THE REGULATIONS OF NHDES [NOTE THESE REQUIREMENTS ARE SUMMARIZED IN WD-DWGB-22-6: "BEST MANAGEMENT PRACTICES FOR FUELING AND MAINTENANCE OF EXCAVATION AND EARTHMOVING EQUIPMENT" OR ITS SUCCESSOR DOCUMENT.]


BEST MANAGEMENT PRACTICES FOR BLASTING

1. CONTACT DIG SAFE AT LEAST 72 HOURS BEFORE ANY EXCAVATION WORK.
2. CUT AND CLEAR TREES AND BRUSH WITHIN LIMITS OF CLEARING SHOWN ON PLAN.
3. INSTALL ALL APPLICABLE TEMPORARY EROSION CONTROL MEASURES PRIOR TO COMMENCEMENT OF ANY EARTHMOVING OPERATIONS. THE STABILIZED CONSTRUCTION EXIT SHALL BE IN PLACE AS SHOWN ON THE PROJECT PLANS.
4. REMOVE STUMPS FROM THE SITE FOR SITE GRADING TO COMMENCE. ALL STUMPS AND SIMILAR ORGANIC DEBRIS SHALL BE PROPERLY DISPOSED OF BY THE CONTRACTOR UNLESS A STUMP DUMP IS NOTED ON THE PLAN. NATIVE ORGANIC SOIL MATERIALS SUITABLE FOR USE AS TOPSOIL SHALL BE STOCKPILED WITHIN AREAS OUT OF THE WAY OF OTHER CONSTRUCTION ACTIVITIES AND DRAINAGE FLOW. STOCKPILES SHALL BE TEMPORARILY SEEDED WITH WINTER RYE AND BE SURROUNDED BY PERIMETER CONTROLS TO PREVENT EROSION.
5. THIS PROJECT IS TO BE MANAGED IN A MANNER THAT MEETS THE REQUIREMENTS AND INTENT OF RSA 430:53 AND CHAPTER AGR 3800 RELATIVE TO INVASIVE SPECIES.
6. ALL PERMANENT EROSION CONTROL MEASURES AND DETENTION FACILITIES SHOULD BE INSTALLED PRIOR TO GRADING FOR PROJECT.
7. COMMENCE EARTHWORK OPERATIONS.
8. ALL DRAINAGE SYSTEMS AND OTHER UTILITIES SHOULD BE CONSTRUCTED FROM LOW GRADE TO HIGH GRADE. INCOMPLETE WORK SHALL BE PROTECTED FROM SILTATION BY THE USE OF PERIMETER CONTROLS UNTIL THE SITE HAS BECOME FULLY STABILIZED.
9. AN AREA SHALL BE CONSIDERED STABLE IF ONE OF THE FOLLOWING HAS OCCURRED:
A. BASE COURSE GRAVELS ARE INSTALLED IN AREAS TO BE PAVED;
B. A MINIMUM OF 85% VEGETATED GROWTH HAS BEEN ESTABLISHED;
C. A MINIMUM OF 3" OF NON-EROSIVE MATERIAL SUCH AS STONE OR RIP RAP HAS BEEN INSTALLED; OR EROSION CONTROL BLANKETS HAVE BEEN PROPERLY INSTALLED.
9. IF, DURING CONSTRUCTION, IT BECOMES APPARENT THAT ADDITIONAL EROSION AND SEDIMENT CONTROL DEVICES ARE REQUIRED, THE OWNER SHALL BE REQUIRED TO INSTALL THE NECESSARY DEVICES OR CONSULT WITH THE ENGINEER.
10. ALL STORMWATER FLOWS SHALL NOT BE DIRECTED TO THE STORMWATER MEASURES UNTIL ALL CONTRIBUTING AREAS HAVE BEEN DEEMED STABLE. ALL DITCHES AND SWALES SHALL BE STABILIZED PRIOR TO DIRECTING RUNOFF TO THEM.
11. COMPLETE GRADING ACTIVITIES AND WHEN COMPLETE, BEGIN TOPSOILING PROPOSED TURF AREAS USING STOCKPILED LOAM SUPPLEMENTED WITH BORROW LOAM, IF NECESSARY, TO LEAVE THE SPECIFIED THICKNESS.
12. FINE GRADE ALL TURF AREAS AND COMPLETE PERMANENT SEEDING AND LANDSCAPING BY HYDROSEEDING WITH THE SPECIFIED SEED MIXTURE IMMEDIATELY AFTER FINE GRADING IS COMPLETED. ALL AREAS SHALL BE STABILIZED WITHIN 72 HOURS OF ACHIEVING FINISH GRADE.
13. REMOVE TEMPORARY EROSION CONTROL MEASURES AFTER SEEDED AREAS HAVE ESTABLISHED THEMSELVES.

CONSTRUCTION SEQUENCE

1. ALL MEASURES IN THE PLAN SHALL MEET AS A MINIMUM THE BEST MANAGEMENT PRACTICES SET FORTH IN VOLUME 3 OF THE NEW HAMPSHIRE STORMWATER MANUAL "EROSION AND SEDIMENT CONTROLS DURING CONSTRUCTION" AS PUBLISHED AND AMENDED BY THE NEW HAMPSHIRE DEPARTMENT OF ENVIRONMENTAL SERVICES.
2. THIS PROJECT IS TO BE MANAGED IN A MANNER THAT MEETS THE REQUIREMENTS AND INTENT OF RSA 430:53 AND CHAPTER AGR 3800 RELATIVE TO INVASIVE SPECIES.
3. WHENEVER PRACTICAL, NATURAL VEGETATION SHALL BE RETAINED, PROTECTED OR SUPPLEMENTED. THE STRIPPING OF VEGETATION SHALL BE DONE IN A MANNER THAT MINIMIZES SOIL EROSION.
4. APPROPRIATE EROSION AND SEDIMENT CONTROL MEASURES SHALL BE INSTALLED PRIOR TO LAND DISTURBANCE.
5. THE AREA OF DISTURBANCE SHALL BE KEPT TO A MINIMUM. DISTURBED AREAS REMAINING IDLE FOR MORE THAN 30 DAYS SHALL BE STABILIZED.
6. MEASURES SHALL BE TAKEN TO CONTROL EROSION WITHIN THE PROJECT AREA. SEDIMENT IN RUNOFF WATER SHALL BE TRAPPED AND RETAINED WITHIN THE PROJECT AREA USING APPROVED MEASURES.
7. ALL TEMPORARY EROSION AND SEDIMENT CONTROL MEASURES SHALL BE MAINTAINED IN FUNCTIONING CONDITION UNTIL FINAL SITE STABILIZATION IS ACCOMPLISHED.
8. ALL TEMPORARY EROSION AND SEDIMENT CONTROL MEASURES SHALL BE REMOVED AFTER FINAL SITE STABILIZATION. TRAPPED SEDIMENT AND OTHER DISTURBED SOIL AREAS RESULTING FROM THE REMOVAL OF TEMPORARY MEASURES SHALL BE PERMANENTLY STABILIZED WITHIN 30 DAYS UNLESS CONDITIONS DICTATE OTHERWISE.
9. THE TOWN OF MILFORD SHALL RESERVE THE RIGHT TO REQUIRE FURTHER EROSION CONTROL PRACTICES DURING CONSTRUCTION SHOULD THEY FIND IT NECESSARY.
10. THE RESPONSIBLE PARTY SHALL INSTALL, INSPECT, REPORT, OPERATE, AND MAINTAIN ALL STORMWATER MANAGEMENT AND EROSION CONTROL MEASURES REQUIRED BY THESE PLANS.
11. TEMPORARY EROSION CONTROL MEASURES SHALL BE INSTALLED IN STRICT ACCORDANCE WITH PROJECT PLANS. IN ADDITION, SIMILAR MEASURES SHALL BE INSTALLED WHERE AND WHEN THE FIELD CONDITION, OR FIELD OPERATION OF THE INDIVIDUAL SITE CONTRACTOR, MAY WARRANT.
12. ALL DISTURBED AREAS DESIGNATED TO BE TURF, SHALL RECEIVE A MINIMUM APPLICATION OF 4 INCHES OF LOAM (COMPACTED THICKNESS), PRIOR TO FINAL SEEDING AND MULCHING.
13. IN THE EVENT THAT, DURING CONSTRUCTION OF ANY PORTION OF THIS PROJECT, A WINTER SHUTDOWN IS NECESSARY, THE CONTRACTOR SHALL STABILIZE ALL INCOMPLETE WORK AND PROVIDE FOR SUITABLE METHODS OF DIVERTING RUNOFF IN ORDER TO ELIMINATE SHEET FLOW ACROSS FROZEN SURFACES.
14. DUST SHALL BE CONTROLLED BY THE USE OF WATER AS NECESSARY THROUGHOUT THE CONSTRUCTION PERIOD, IN ACCORDANCE WITH ENV-A 1000.
15. IN NO WAY ARE THOSE TEMPORARY EROSION CONTROL MEASURES INDICATED ON THESE PLANS TO BE CONSIDERED ALL INCLUSIVE. THE CONTRACTOR SHALL USE JUDGEMENT IN INSTALLING SUPPLEMENTARY EROSION CONTROL MEASURES WHERE AND WHEN SPECIFIC SITE CONDITIONS AND/OR CONSTRUCTION METHODOLOGIES MAY WARRANT.
16. EARTHWORK SHALL BE LIMITED TO THE AREAS WITHIN THE LIMITS OF CLEARING AS SHOWN ON THE PLAN. AT NO TIME SHALL MORE THAN FIVE (5) ACRES OF SITE AREA BE IN AN UNSTABLE CONDITION. NO GIVEN AREA OF THE SITE SHALL BE LEFT IN AN UNSTABILIZED CONDITION FOR A PERIOD OF TIME EXCEEDING THIRTY (30) CALENDAR DAYS.
17. THE SMALLEST PRACTICAL AREA SHALL BE DISTURBED DURING CONSTRUCTION, BUT IN NO CASE SHALL EXCEED 5 ACRES AT ANY ONE TIME BEFORE DISTURBED AREAS ARE STABILIZED.
18. PERIMETER CONTROLS MUST BE INSTALLED PRIOR TO EARTHWORK.
19. EROSION CONTROL MEASURES USED SHALL BE INSPECTED AT LEAST WEEKLY AND WITHIN 24 HOURS AFTER 0.25" OF RAINFALL OR MORE. ALL DEFICIENCIES SHALL BE FIXED IN ORDER TO KEEP OPERATION EFFECTIVE. THEY SHALL BE CLEANED AND MAINTAINED AND OTHERWISE KEPT IN AN EFFECTIVE OPERATING MANNER THROUGHOUT THE CONSTRUCTION PERIOD.
20. ALL STORMWATER PRACTICES AND DRAINAGE SWALES ARE TO BE INSTALLED PRIOR TO ROUGH GRADING OF THE SITE. THEY SHOULD BE FULLY STABILIZED PRIOR TO RECEIVING STORMWATER. PERIODIC INSPECTION AND MAINTENANCE TO MAINTAIN DESIGN INTENT IS REQUIRED.
21. ALL DISTURBED AREAS DESIGNATED TO BE TURF, SHALL RECEIVE THE REQUIRED AMOUNT OF LOAM (COMPACTED THICKNESS), PRIOR TO FINAL SEEDING AND MULCHING.
22. IF DURING CONSTRUCTION A WINTER SHUTDOWN IS NECESSARY, THE CONTRACTOR SHALL STABILIZE ALL INCOMPLETE WORK AND PROVIDE FOR SUITABLE METHODS OF DIVERTING RUNOFF IN ORDER TO ELIMINATE SHEET FLOW ACROSS FROZEN SURFACES.
23. AN AREA SHALL BE CONSIDERED STABLE IF ONE OF THE FOLLOWING HAS OCCURRED:
A. BASE COURSE GRAVELS ARE INSTALLED IN AREAS TO BE PAVED;
B. A MINIMUM OF 85% VEGETATED GROWTH HAS BEEN ESTABLISHED;
C. A MINIMUM OF 3" OF NON-EROSIVE MATERIAL SUCH AS STONE OR RIP RAP HAS BEEN INSTALLED; OR
D. EROSION CONTROL BLANKETS HAVE BEEN PROPERLY INSTALLED.
23. ALL DUST SHALL BE CONTROLLED BY THE USE OF WATER IN ACCORDANCE WITH ENV-A 1000.
24. IF, DURING CONSTRUCTION, IT BECOMES APPARENT THAT ADDITIONAL EROSION AND SEDIMENT CONTROL DEVICES ARE REQUIRED, THE OWNER SHALL BE REQUIRED TO INSTALL THE NECESSARY DEVICES OR CONSULT WITH THE ENGINEER.
25. JUTE MATTING INSTALLED TO CONFORM WITH THE RECOMMENDED BEST MANAGEMENT PRACTICE OUTLINED IN VOLUME 3 OF THE NEW HAMPSHIRE STORMWATER MANUAL "EROSION AND SEDIMENT CONTROLS DURING CONSTRUCTION" ON ALL 3:1 SLOPES OR GREATER.
26. ALL ROADWAYS AND PARKING AREAS SHALL BE STABILIZED WITHIN 72 HOURS.
27. ALL CUT AND FILL SLOPES SHALL BE SEEDED AND MULCHED WITHIN 72 HOURS.

EROSION CONTROL NOTES

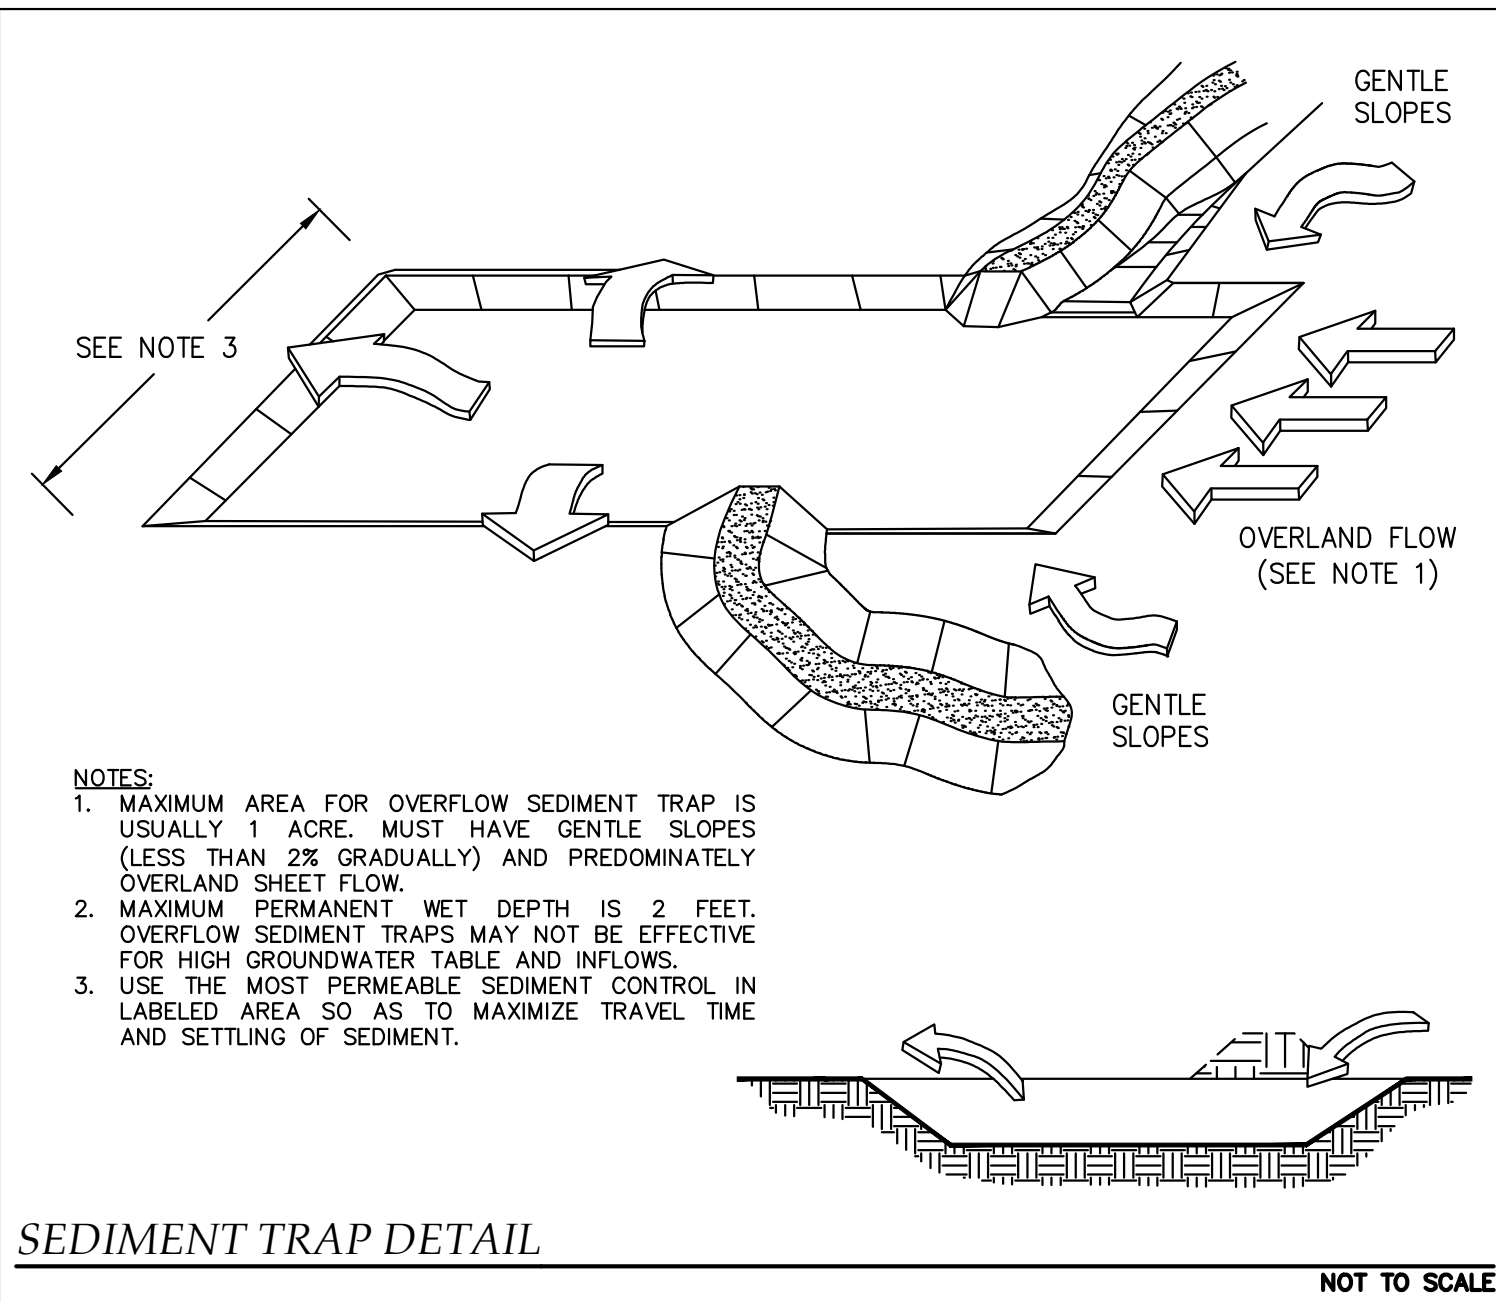

SEDIMENT TRAP DETAIL

1. ALL PROPOSED POST-DEVELOPMENT VEGETATED AREAS WHICH DO NOT EXHIBIT A MINIMUM OF 85% VEGETATIVE GROWTH BY OCTOBER 15TH, OR WHICH ARE DISTURBED AFTER OCTOBER 15TH, SHALL BE STABILIZED BY SEEDING AND INSTALLING EROSION CONTROL BLANKETS ON SLOPES GREATER THAN 3:1, AND SEEDING AND PLACING 3 TO 4 TONS OF MULCH PER ACRE, SECURED WITH ANCHORED NETTING, ELSEWHERE. THE PLACEMENT OF EROSION CONTROL BLANKETS OR MULCH AND NETTING SHALL NOT BE DONE OVER ACCUMULATED SNOW OR ON FROZEN GROUND AND SHALL BE COMPLETED IN ADVANCE OF THAW OR SPRING MELT EVENTS.
2. ALL DITCHES OR SWALES WHICH DO NOT EXHIBIT A MINIMUM OF 85% VEGETATIVE GROWTH BY OCTOBER 15TH, OR WHICH ARE DISTURBED AFTER OCTOBER 15TH, SHALL BE STABILIZED WITH STONE OR EROSION CONTROL BLANKETS APPROPRIATE FOR THE DESIGN FLOW CONDITIONS.
3. AFTER OCTOBER 15TH, INCOMPLETE ROAD SHALL BE PROTECTED WITH A MINIMUM OF 3 INCHES OF CRUSHED GRAVEL (NHDOT 304.3).

WINTER CONSTRUCTION NOTES

1. ALL AREAS TO BE SEEDED SHALL BE PREPARED TO PROVIDE A REASONABLY FIRM BUT FRIABLE SEED BED.
2. SEEDED AREAS SHALL NOT BE LEFT TOO SMOOTH. THE SURFACE SHALL BE LEFT IN A RUFFLED CONDITION SUCH AS MAY BE PRODUCED BY THE USE OF TRACKED VEHICLES RUN UP AND DOWN THE SLOPES. SMOOTH, COMPACTED SLOPES, SUCH AS FROM BLADING, WHICH MIGHT ALLOW THE FREE FLOW OF WATER DOWN THEM SHALL BE DISKED, HARROWED, DRAGGED WITH A CHAIN OR MAT, MACHINE-RAKED, OR HAND-WORKED TO GIVE THE EFFECT OF MINIATURE TERRACES, PARTICULARLY IN SILTY OR CLAYEY SOILS. THE SLOPES SHALL BE LEFT SMOOTH ENOUGH TO ENABLE MOWING.
3. LAWN AREAS, SUCH AS WHERE LOAM HAS BEEN SPREAD, SHALL BE PREPARED FOR SEEDING. THE LOAM SHALL BE SPREAD UPON THE PREVIOUSLY PREPARED SUBGRADE SURFACE TO THE DEPTH OF 4" ± 1/2" UNLESS OTHERWISE SPECIFIED AND SHALL BE RAKED CAREFULLY TO REMOVE ALL OBJECTIONABLE MATERIALS. LOAM SHALL BE SPREAD IN SUCH A MANNER AS TO ESTABLISH A LOOSE, FRIABLE SEEDBED. IN ORDER TO MAINTAIN A CONSISTENT GRADE, LOAMS PLACED ADJACENT TO LAWN AREAS WHERE DIRECTED SHALL BE COMPACTED WITH A ROLLER WEIGHING APPROXIMATELY 100 POUNDS PER FOOT OF ROLLER WIDTH. ALL DEPRESSIONS EXPOSED DURING THE ROLLING PROCEDURE SHALL BE FILLED WITH ADDITIONAL LOAM, AND ROLLED.
4. LOAM SHALL CONSIST OF LOOSE FRIABLE TOPSOIL WITH NO ADMIXTURE OF REFUSE OR MATERIAL TOXIC TO PLANT GROWTH. LOAM SHALL BE FREE OF VIABLE PARTS OF PROHIBITED INVASIVE PLANTS LISTED IN TABLE 3800.1 OF PART AGR 3800. LOAM SHALL BE GENERALLY FREE FROM STONES, LUMPS, STUMPS, OR SIMILAR OBJECTS LARGER THAN 2" IN GREATEST DIAMETER, SUBSOIL, ROOTS, AND WEEDS. THE MINIMUM AND MAXIMUM PH VALUE SHALL BE FROM 6.5 TO 7.6. LOAM SHALL CONTAIN A MINIMUM OF 3 PERCENT AND A MAXIMUM OF 10 PERCENT OF ORGANIC MATTER AS DETERMINED BY LOSS BY IGNITION. NOT MORE THAN 65 PERCENT SHALL PASS A NO. 200 SIEVE AS DETERMINED BY THE WASH TEST IN ACCORDANCE WITH ASTM D 1140. IN NO INSTANCE SHALL MORE THAN 20% OF THAT MATERIAL PASSING THE NO. 4 SIEVE CONSIST OF CLAY SIZE PARTICLES.
5. ALL AREAS TO BE SEEDED SHALL MEET THE SPECIFIED GRADES AND SHALL BE FREE OF GROWTH AND DEBRIS. CARE SHALL BE TAKEN TO PREVENT THE FORMATION OF LOW PLACES AND POCKETS WHERE WATER WILL STAND.
6. WHERE RYEGRASS HAS BEEN PLANTED FOR TEMPORARY EROSION CONTROL AND HAS NOT BEEN ELIMINATED PRIOR TO THE COMPLETION OF THE WORK, SUCH AREAS SHALL BE DISC-HARROWED AT LEAST 3" DEEP AND SEEDED WITH PERMANENT GRASSES TO PREVENT THE RYEGRASS FROM RESEEDING AND BECOMING COMPETITIVE WITH AND RETARDING DEVELOPMENT OF THE PERMANENT COVER.
7. FERTILIZER SHALL BE UNIFORMLY APPLIED. THE RATE OF APPLICATION SHALL BE A RATE OF 2.0 POUNDS OF NITROGEN PER 1,000 SQUARE FEET. NOT LESS THAN THREE MONTHS SHALL ELAPSE BETWEEN THE INITIAL FERTILIZATION AND THE REFERTILIZATION. NO REFERTILIZATION WILL BE ALLOWED BETWEEN NOVEMBER 1, OR WHEN THE GROUND HAS FROZEN, AND THE FOLLOWING APRIL 1, OR BETWEEN JUNE 1 AND THE FOLLOWING SEPTEMBER 1. REFERTILIZATION WILL BE ALLOWED BETWEEN AUGUST 15 AND 31 ONLY WHEN IT IS DETERMINED THAT THE PERMANENT GRASSES HAVE DEVELOPED WEEDS AND FEW WEEDS HAVE APPEARED, AND SUCH REFERTILIZATION WILL NOT TEND TO PROMOTE THE GROWTH OF NOXIOUS WEEDS.
9. THE CONTRACTOR SHALL BE RESPONSIBLE FOR PROTECTING AND CARING FOR SEEDED AREAS UNTIL ACCEPTANCE OF THE WORK. CONTRACTOR SHALL REPAIR AT HIS OWN EXPENSE ANY DAMAGE TO SEEDED AREAS CAUSED BY PEDESTAL OR VEHICULAR TRAFFIC OR OTHER CAUSES.
10. THE SEEDED AREAS SHALL BE CAREFULLY AND SUITABLY WATERED AS NECESSARY TO PRODUCE A SATISFACTORY GROWTH.
11. AREAS SEEDED WITH PARK SEED SHALL BE MOWED WHENEVER NECESSARY TO KEEP THE GROWTH BETWEEN 3 AND 6" IN ORDER TO ALLOW LIGHT TO PENETRATE TO THE SHORTER, SLOWER GROWING SPECIES IN THE MIXTURE.
12. AREAS SEEDED WITH SLOPE SEED MAY BE ORDERED MOWED WHENEVER THE CONTRACT EXTENDS INTO A SECOND GROWING SEASON. WEEDS GROWING IN AREAS SEEDED WITH THE SLOPE SEED SHALL BE CUT BACK TO PREVENT THEM FROM DOMINATING THE DESIRED GRASS PLANTS.
13. SELECT ONE OF THE GRASSES/LEGUME MIXES BASED ON THE PERCENT WEIGHT PASSING A NO. 200 SIEVE AS OUTLINED ABOVE. MIX 2 IS RECOMMENDED IF SUPPRESSION OF WOODY GROWTH IS DESIRED AND THERE ARE MORE THAN 15 PERCENT FINES. THE STANDARD CONSERVATION MIXES AVAILABLE FROM LOCAL SEED SUPPLIERS ARE NOT RECOMMENDED ON DROUGHTY SITES. THESE MIXES USUALLY PROVIDE A GREEN COVER VERY QUICKLY, BUT THE PLANT SPECIES BEGIN TO DIE IN 2-4 YEARS ON STERILE AND DROUGHTY SITES.
14. FOR MIX 1, IN LIEU OF A SOIL TEST, LIME AT THE RATE OF 1 TON/ACRE (50 LBS/1,000 SQ FT). FERTILIZE WITH 500 LBS/ACRE (11 LBS/1,000 SQ FT) OF 10-20-20 OR EQUIVALENT. INCORPORATE LIME, FERTILIZER, AND SEED USING RAKES IF SEEDING IS DONE BY HAND. IT IS STRONGLY RECOMMENDED TO USE A BULLDOZER TO "TRACK" THE SITE AFTER SEEDING. TRACKING WILL INCORPORATE THE LIME, FERTILIZER, AND SEED TO PROMOTE SEED GERMINATION. FOR MIXES 2 & 3, IN LIEU OF A SOIL TEST, LIME AT THE RATE OF 2 TONS/ACRE (90 LBS/1,000 SQ FT). FERTILIZE WITH 500 LBS/ACRE (11 LBS/1,000 SQ FT) OF 10-20-20 OR EQUIVALENT. THE SEED NEEDS TO BE INCORPORATED TO ENSURE SUCCESS AND TO SHORTEN ESTABLISHMENT TIME. THIS IS ESPECIALLY TRUE OF MIXES 1 AND 2, AND IS MOST CRITICAL FOR THE LARGE SEEDED LEGUMES IN MIX 2. ON THE FLATTER SLOPES, USE A BULLDOZER TO "TRACK IN" THE SEED.
15. WHEN MULCHING FOR MIX 1, WEED FREE MULCH, CLEAN STRAW IS RECOMMENDED. MULCH AT THE MAXIMUM RATE OF 500-700 LBS/ACRE. HIGHER MULCHING RATES AND MULCH WITH WEED SEED CONTENT WILL INHIBIT SEEDING SUCCESS SIGNIFICANTLY. IF THE EROSION HAZARD IS LOW AND THE SEED IS INCORPORATED, MULCHING IS NOT NECESSARY FOR SEEDING SUCCESS. DO NOT APPLY MULCH PRIOR TO TRACKING WITH A BULLDOZER. WHEN MULCHING FOR MIXES 2 & 3, MULCH WITH WEED FREE HAY OR STRAW AND MULCH AT THE RATE OF 2-3 TONS/ACRE FOR MIX 2 AND 2 TONS/ACRE FOR MIX 3. THE HIGHER MULCHING RATE IS RECOMMENDED WHERE SEED INCORPORATION IS DIFFICULT. THIS IS ESPECIALLY CRITICAL FOR MIX 2.
16. WHEN SEEDING LARGE AREAS AND/OR STEEP SLOPES APPLY LIME, SEED, AND FERTILIZER WITH A HYDROSEEDER AND, DEPENDING ON THE CONSISTENCY OF THE SOIL MATERIAL, STEEPNESS OF SLOPE, AND SEED MIXTURE USED: (A) PRESS THE SEED INTO THE SOIL BY TRACKING WITH A BULLDOZER, OR (B) COVER THE SEED BY WALKING BACK AND FORTH OVER STEEP SLOPES. OR (C) APPLY MULCH AND A TRACKER TO HOLD THE MULCH IN PLACE WHEN SEEDING FLAT TO GENTLE SLOPING AREAS (2:1 SLOPES MAXIMUM) APPLY LIME, SEED AND FERTILIZER USING FARM TYPE SPREADERS AND TRACK THE SITE WITH A BULLDOZER OR APPLY MULCH.
17. PRIMARY SEEDING DATES BEGIN AS SOON AS THE SNOW MELTS IN THE SPRING AND ENDS MAY 15. THE IMPORTANCE OF EARLY SEEDING CANNOT BE OVEREMPHASIZED. THIS IS ESPECIALLY TRUE FOR MIX 1. DEPENDING ON WEATHER CONDITIONS, SUBSTANTIAL FAILURE CAN BE EXPECTED IF SEEDING IS DONE LATE. LATE SUMMER AND EARLY FALL SEEDINGS ARE NOT RECOMMENDED FOR MIXES 1 AND 2. IF LATE SEEDINGS OF MIXES 1 AND 2 ARE NECESSARY, THEY SHOULD BE DONE AFTER OCTOBER 20 TO PREVENT FAL GERMINATION AND SUBSEQUENT WINTERKILL. MIX 3 CAN ALSO BE SEEDED FROM AUGUST 15 TO SEPTEMBER 1 WITH CONVENTIONAL SEEDING.
18. THE PLANT SPECIES IN MIXES 1 AND 2 GERMINATE AND GROW SLOWLY. COMPLETE COVER MAY NOT OCCUR FOR 2-4 YEARS. HOWEVER, A WELL-ESTABLISHED STAND WILL ENDURE FOR YEARS. FOLLOW-UP SEEDING MAY BE NEEDED TO ESTABLISH VEGETATION ON THE MORE DIFFICULT PARTS OF SOME SITES. THE NEED TO DO FOLLOW-UP SEEDING CAN BE DETERMINED THE YEAR AFTER THE INITIAL PLANTING.

MIX 1 (WARM SEASON GRASSES)	
KIND OF SEED	POUNDS/ACRE
SWITCHGRASS TRAILBLAZER	6
BIG BLUESTEM NIAGARA	4
LITTLE BLUESTEM	2
SAND LOVEGRASS	4







MIX 2 (LEGUMES AND COOL SEASON GRASSES)	
KIND OF SEED	POUNDS/ACRE
FLATPEA	10
PERENNIAL PEA	2
CROWN VETCH	10
TALL FESCUE	10


MIX 3 (COOL SEASON GRASSES AND LEGUMES)	
KIND OF SEED	POUNDS/ACRE
TALL FESCUE	20
REDTOP	2
BIRDSFOOT TREFLOIL	8

TURF ESTABLISHMENT SPECIFICATIONS

1. SECONDARY CONTAINMENT EQUIPMENT USED DURING MOBILE FUELING SHOULD BE SIZED TO CONTAIN THE MOST LIKELY VOLUME OF FUEL TO BE SPILLED DURING A FUEL TRANSFER.
2. PORTABLE CONTAINMENT EQUIPMENT SHOULD BE POSITIONED TO CATCH ANY FUEL SPILLS DUE TO OVERTILLING THE EQUIPMENT AND ANY OTHER SPILLS THAT MAY OCCUR AT OR NEAR THE FUEL FILLER PORT TO THAT EQUIPMENT. THE SELECTION OF CONTAINMENT EQUIPMENT AND ITS POSITIONING AND USE SHOULD TAKE INTO ACCOUNT ALL OF THE DRIP POINTS ASSOCIATED WITH THE FUEL FILLING PORT AND THE HOSE FROM THE FUEL DELIVERY TRUCK.
3. PERSONNEL MUST ATTEND TO THE FUELING PROCESS TO ENSURE THAT ANY SPILLS WILL BE OF LIMITED VOLUME.
4. SECONDARY CONTAINMENT FOR OUTDOOR STORAGE AREAS (FOR FUEL OR OTHER REGULATED SUBSTANCES) MUST BE COVERED WITH A ROOF, PLASTIC SHEETING, OR WATERPROOF TARPULAINS TO KEEP CONTAINERS DRY. EXCEPT WHEN MATERIALS ARE BEING ADDED OR REMOVED, THE AREA MUST BE KEPT FREE OF RAIN, SNOW, AND ICE TO ENSURE SUFFICIENT CONTAINMENT VOLUME REMAINS TO CONTAIN A RELEASE FROM THE LARGEST STORAGE TANK. FOR RELATIVELY SMALL STORAGE AREAS, SPILL CONTAINMENT PALLETES AND COVERS ARE COMMERCIALY AVAILABLE.
5. IF ANY OF THE FOLLOWING OCCURS, THE SPILL MUST BE IMMEDIATELY REPORTED TO THE NHDES AT (603) 271-3899 OR STATE POLICE AT (603) 223-4381 AFTER 4 P.M. ON WEEKDAYS OR ON WEEKENDS:
A. THE SPILL IS 25 GALLONS OR MORE.
B. THE SPILL IS NOT CONTAINED IMMEDIATELY.
C. THE SPILL AND CONTAMINATION ARE NOT COMPLETELY REMOVED WITHIN 24 HOURS.
D. THERE IS IMPACT OR POTENTIAL IMPACT TO GROUNDWATER OR SURFACE WATER.

MOBILE FUELING NOTES

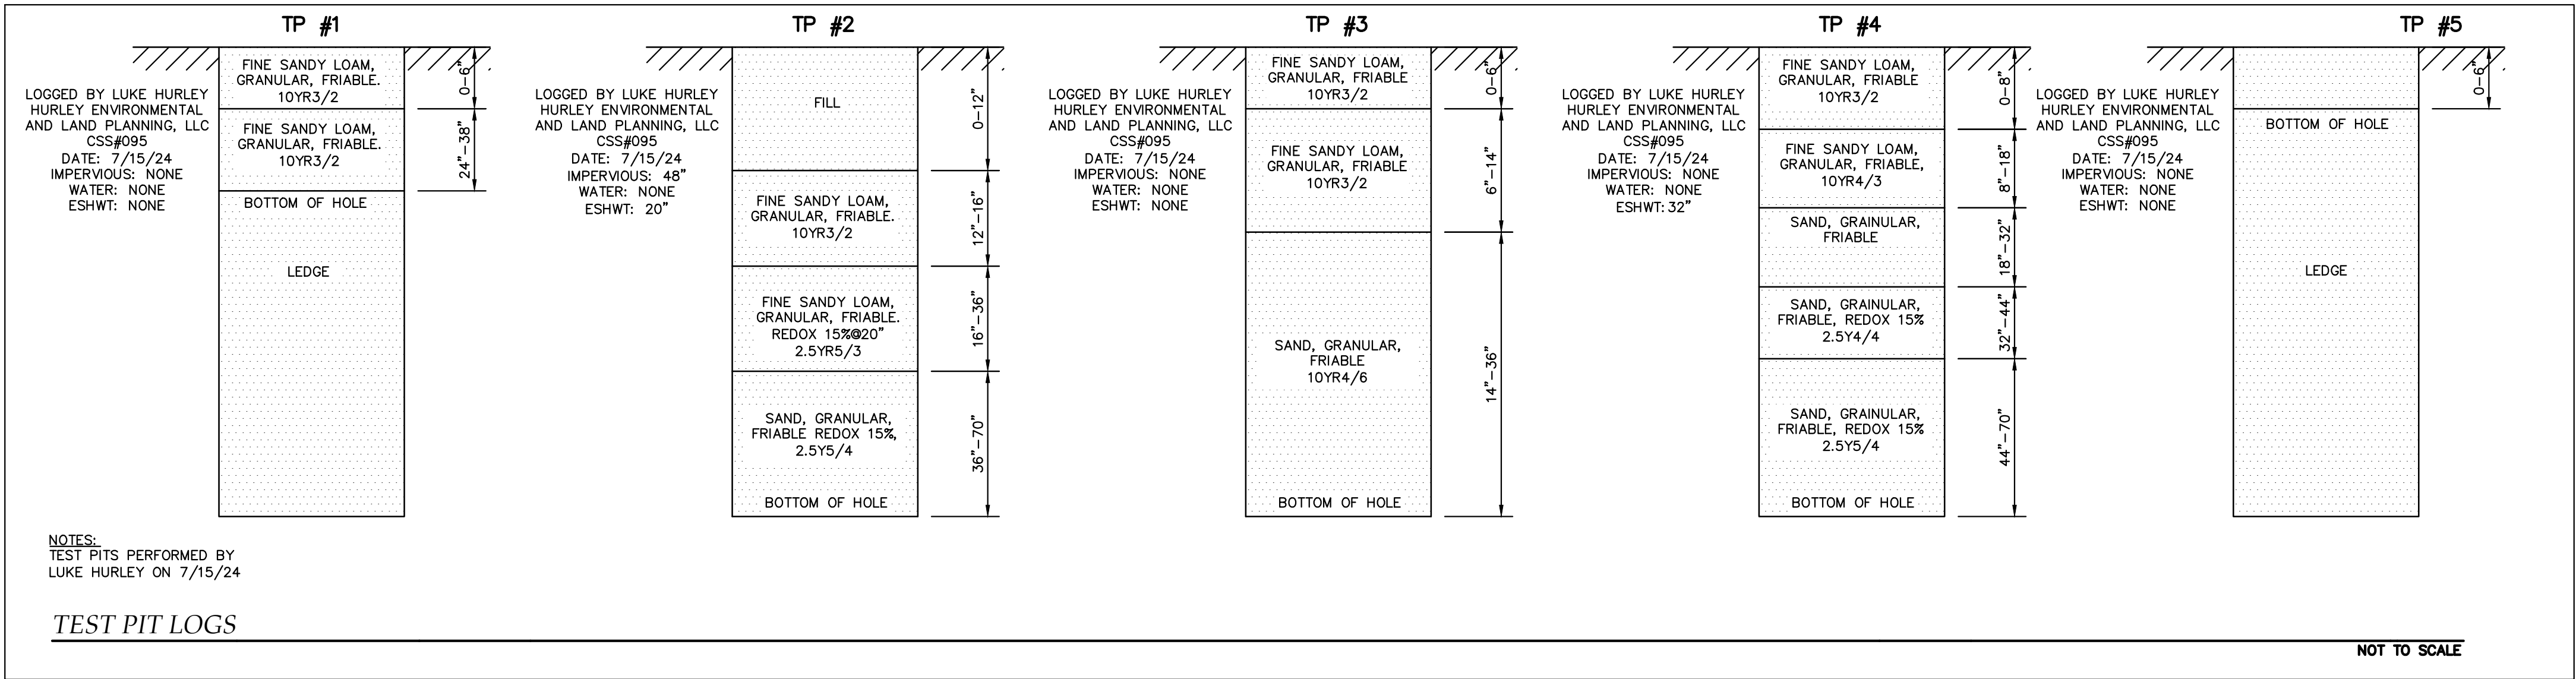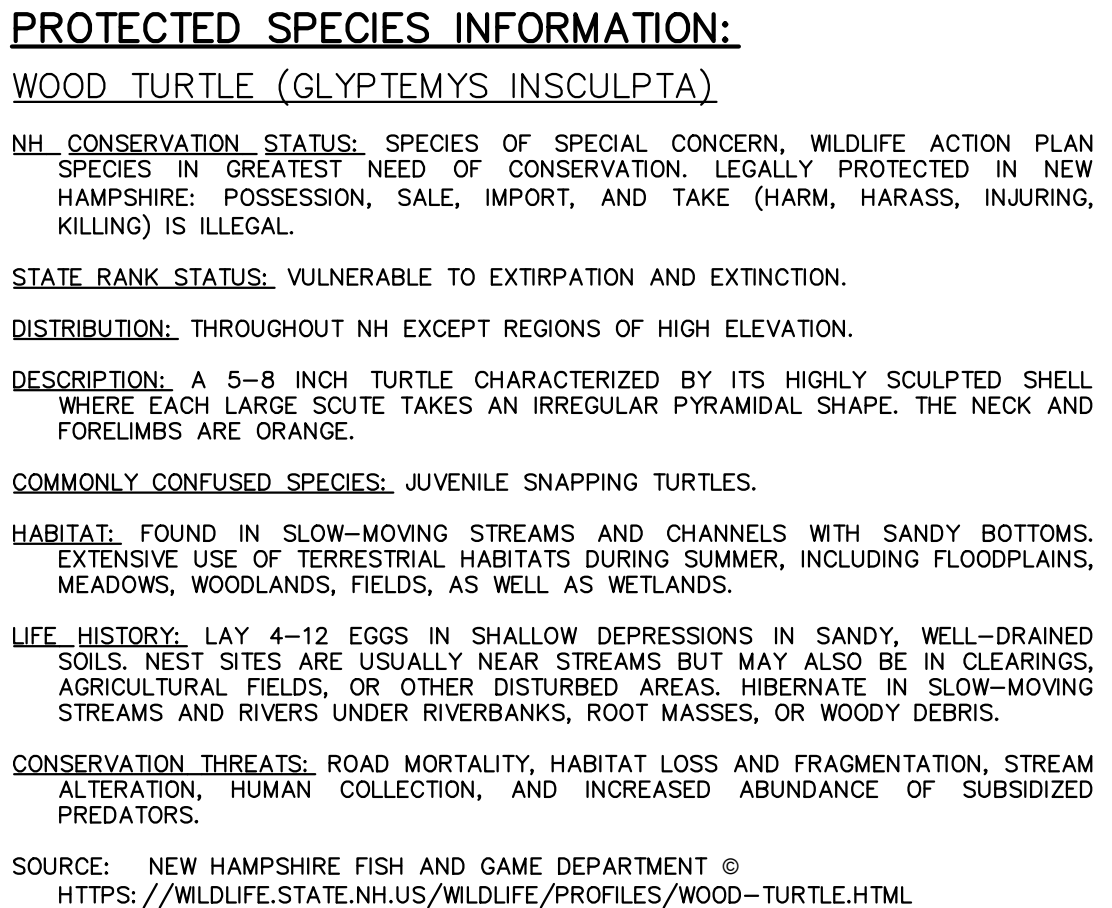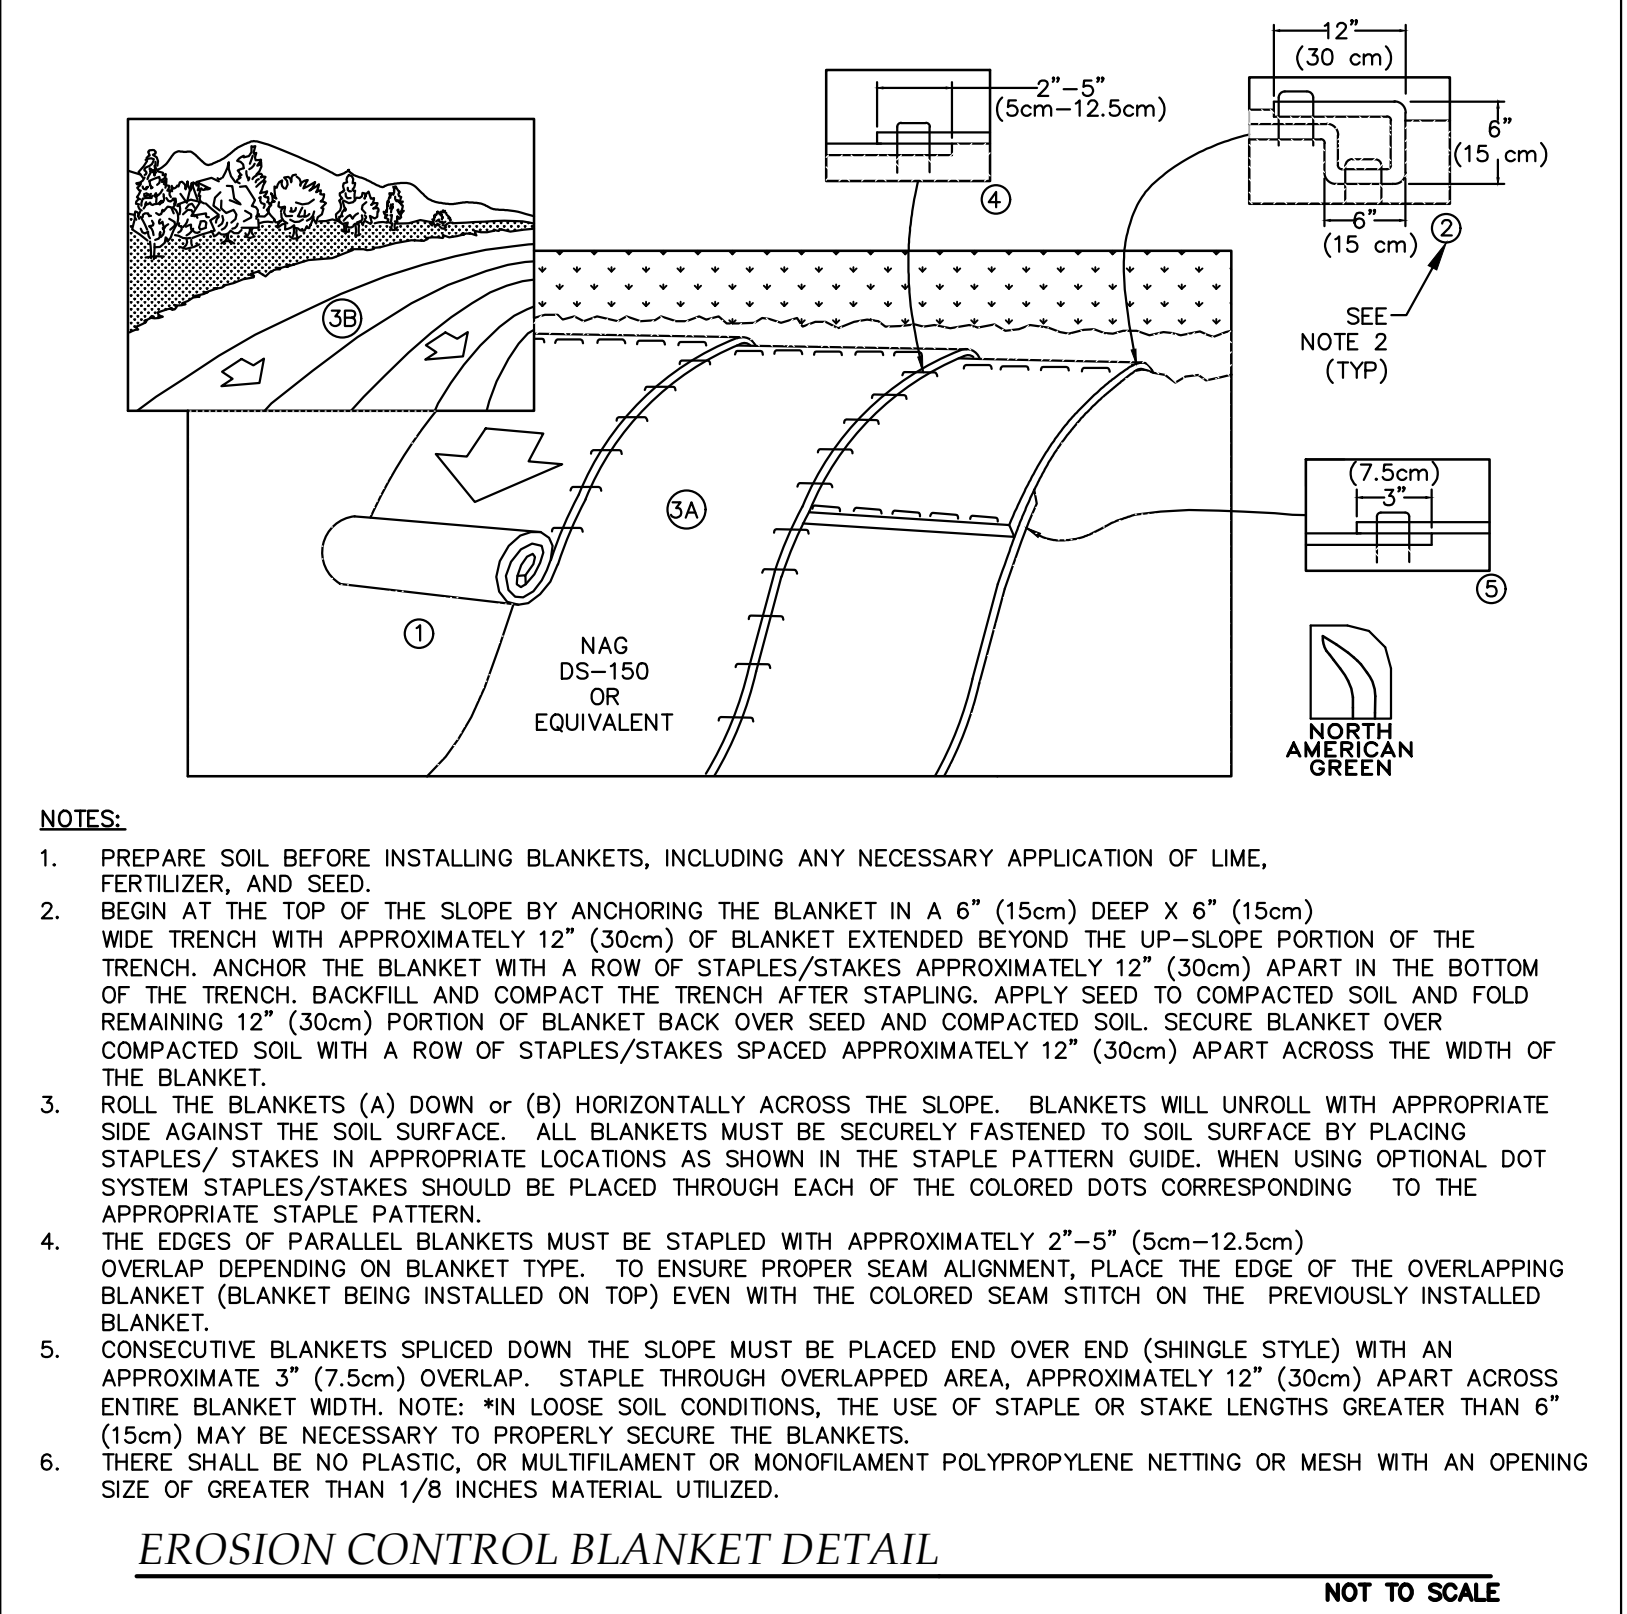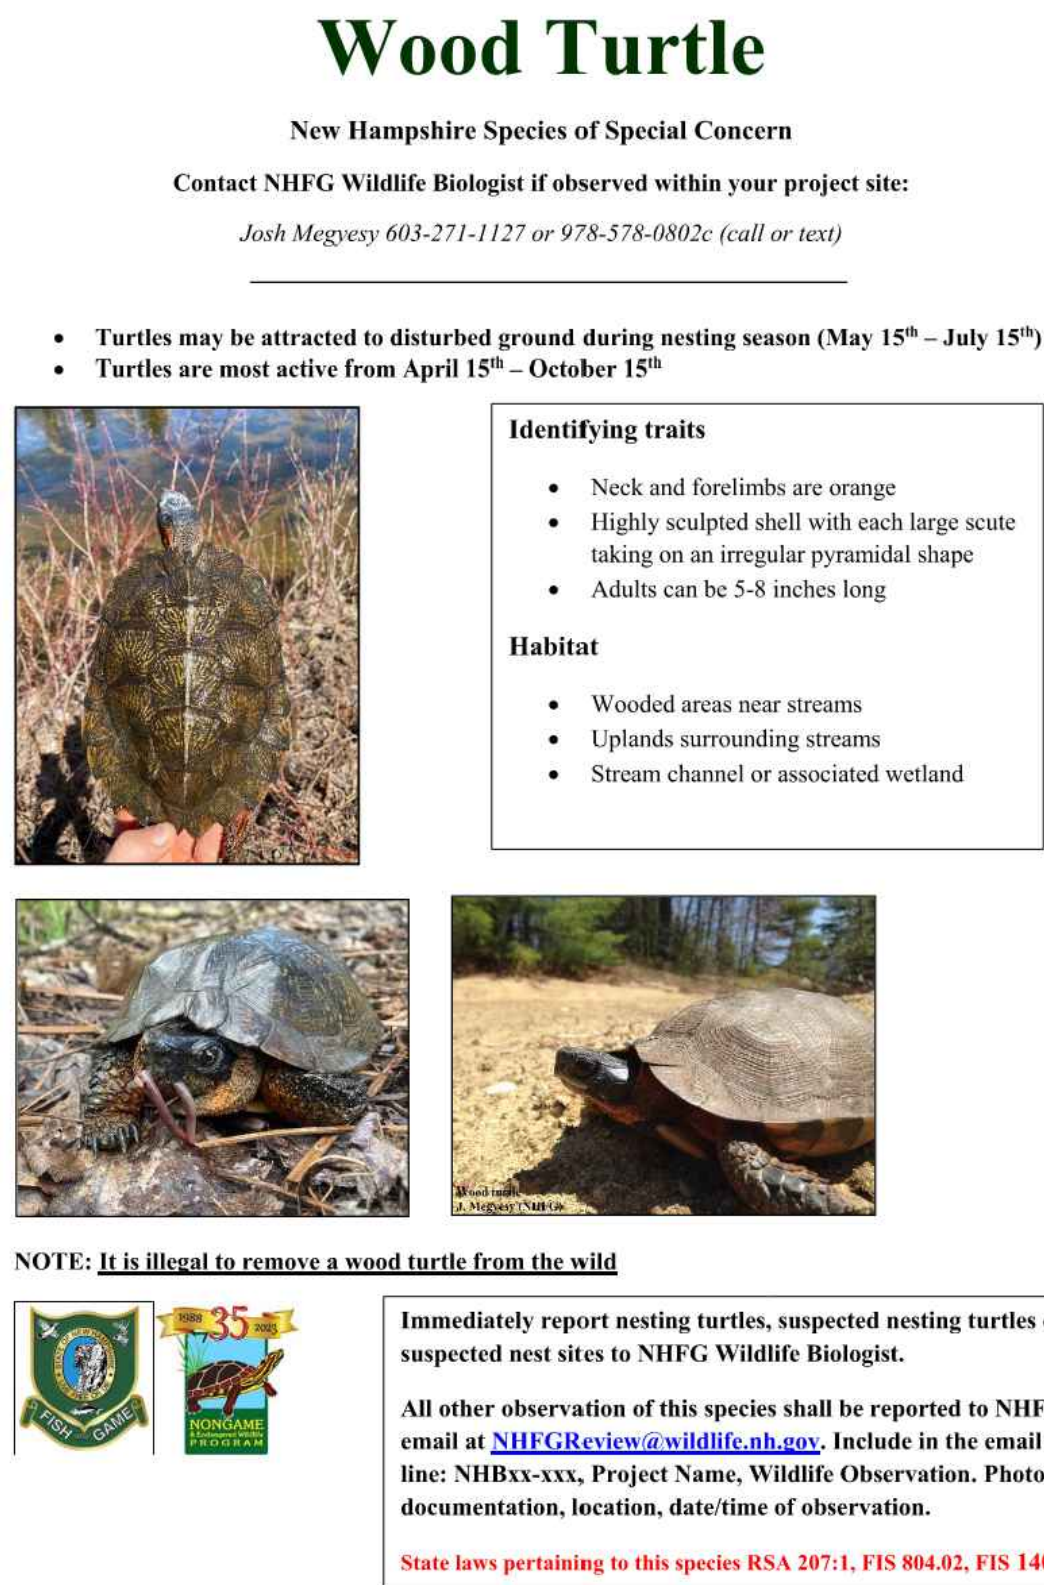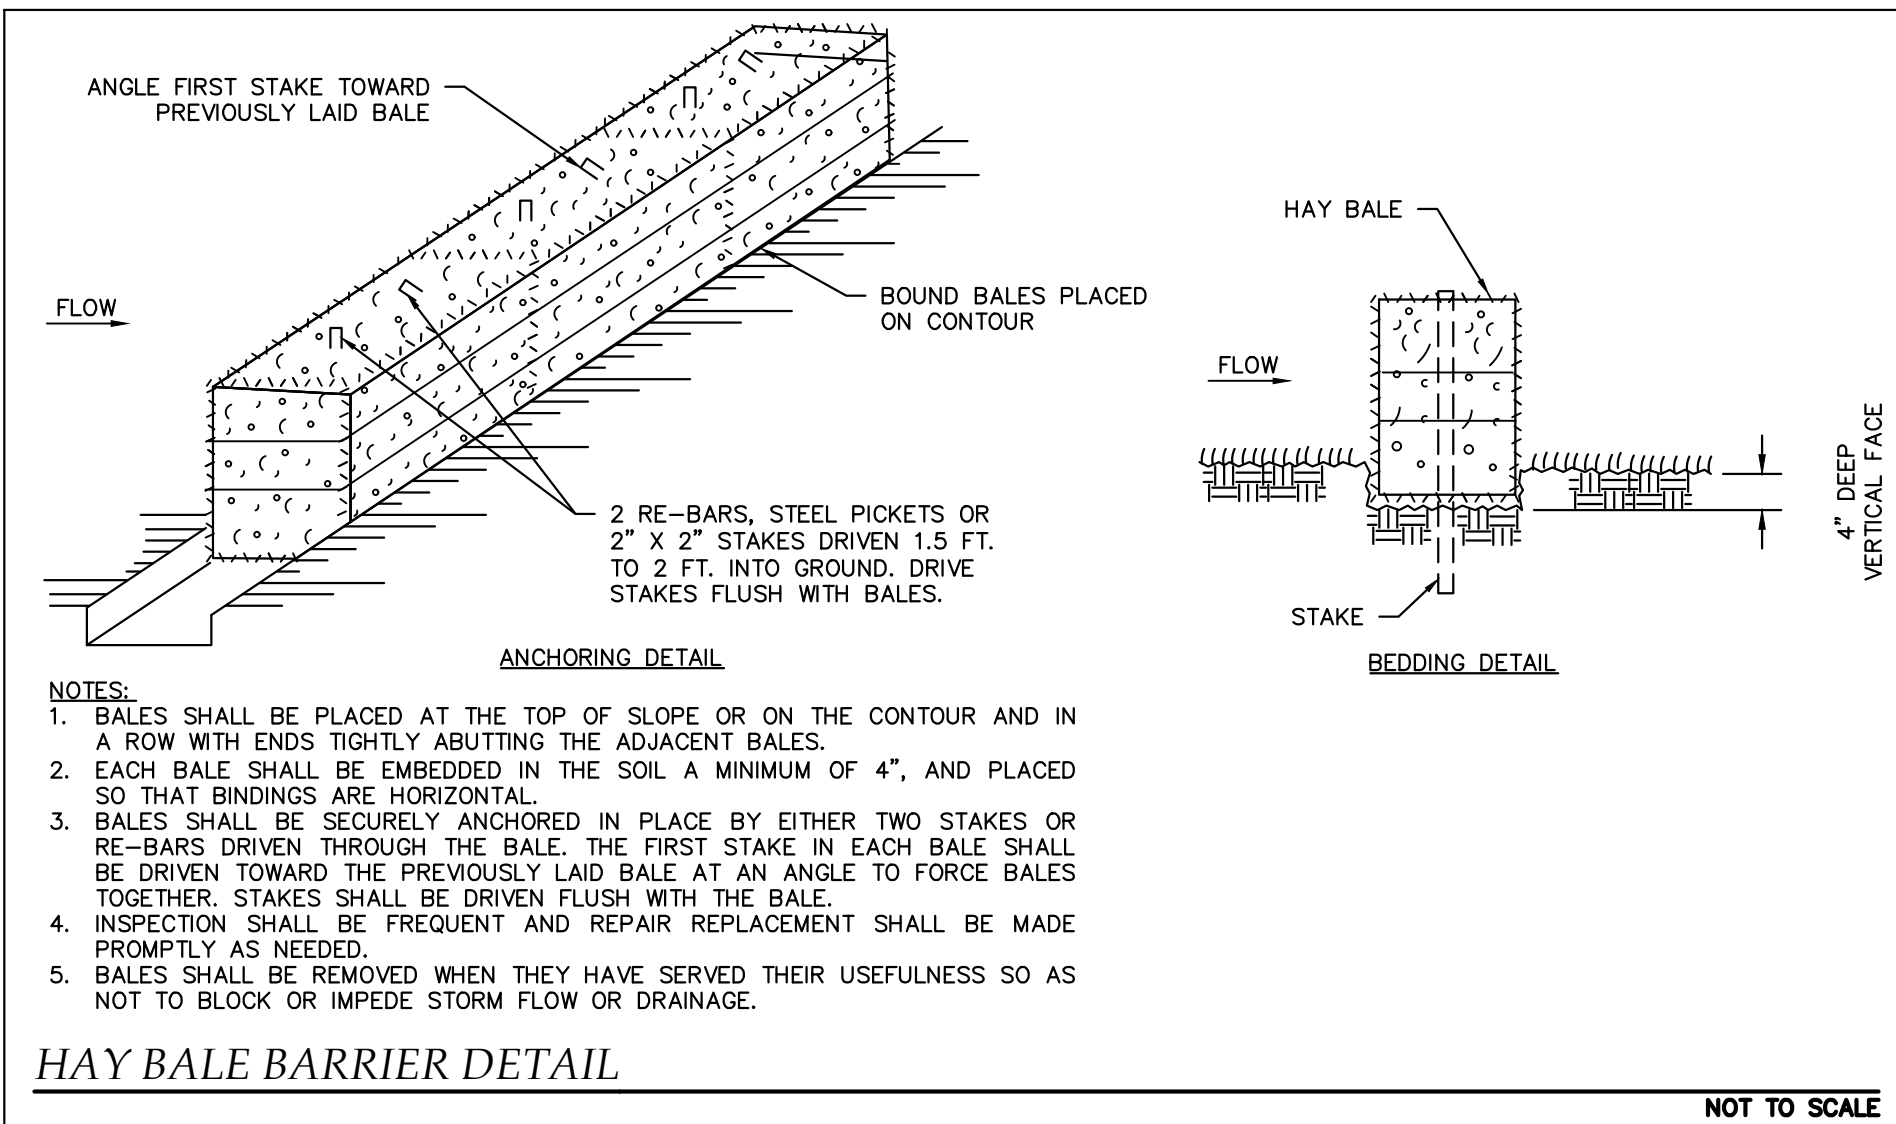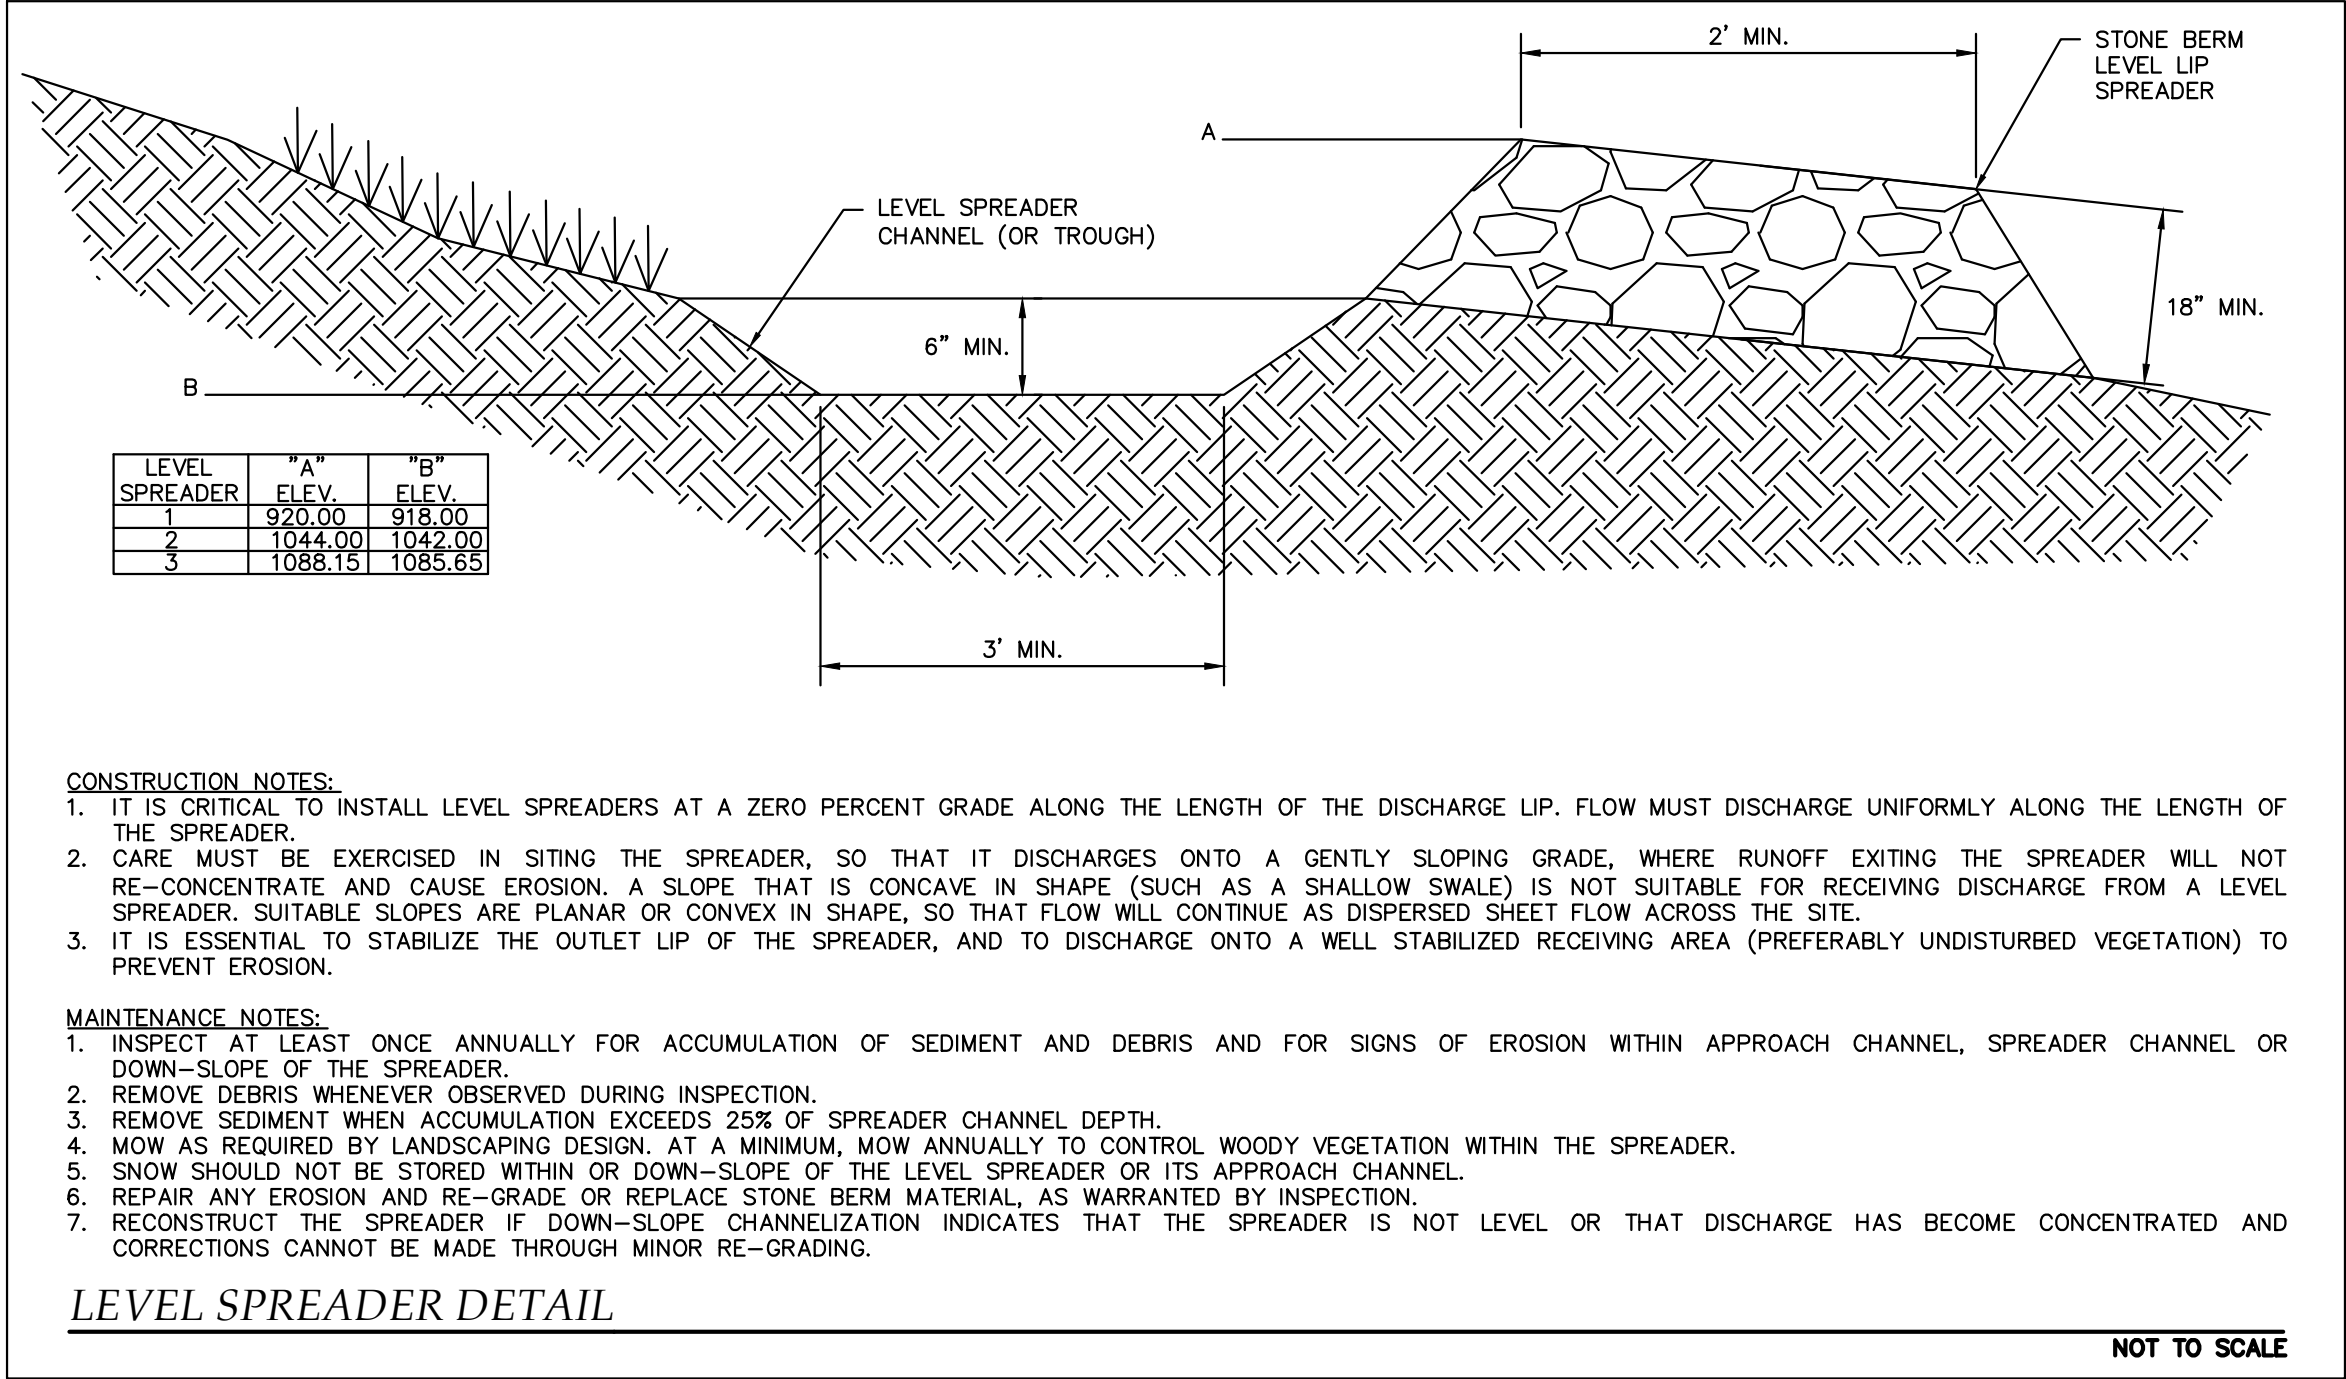

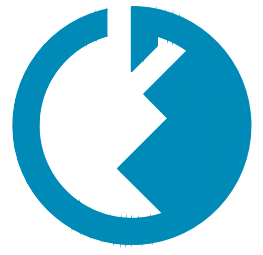

GRANITE ENGINEERING
civil engineering • land planning • municipal services

REVISIONS	
BY	DATE
JD	12/20/24
JD	2/13/25
JD	5/9/25
JD	7/9/25
JD	7/24/25
JD	8/11/25
JD	8/22/25


OWNER/APPLICANT:
G2 HOLDINGS, LLC
250 NORTH STREET
JAFFREY, NH 03452

GRANITE ENGINEERING
civil engineering • land planning • municipal services

150 Dow Street, Tower 2, Suite 421
Manchester,
New Hampshire 03101
603.518.8030

www.GraniteEng.com

STAMP:

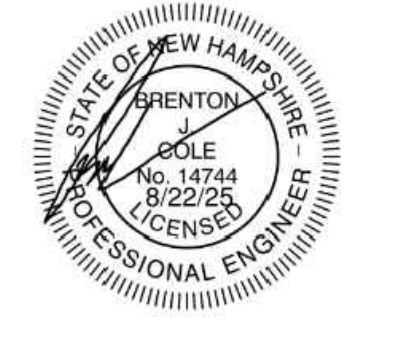

STATE OF NEW HAMPSHIRE
BRENTON J. BOLE
No. 14744
8/22/2014
LICENSED PROFESSIONAL ENGINEER

LOCATION:
KEENE TAX MAP 215 LOTS 7 & 8
SULLIVAN TAX MAP 5 LOTS 46 & 46-1
57 ROUTE 9
KEENE & SULLIVAN, NEW HAMPSHIRE
CHESHIRE COUNTY

PROJECT:
GORDON SERVICES KEENE

TITLE:
DETAILS

PROJECT No. DATE:
23-0201-1 MAY 9, 2025

SHEET:
23 OF 23

SCALE:
AS SHOWN