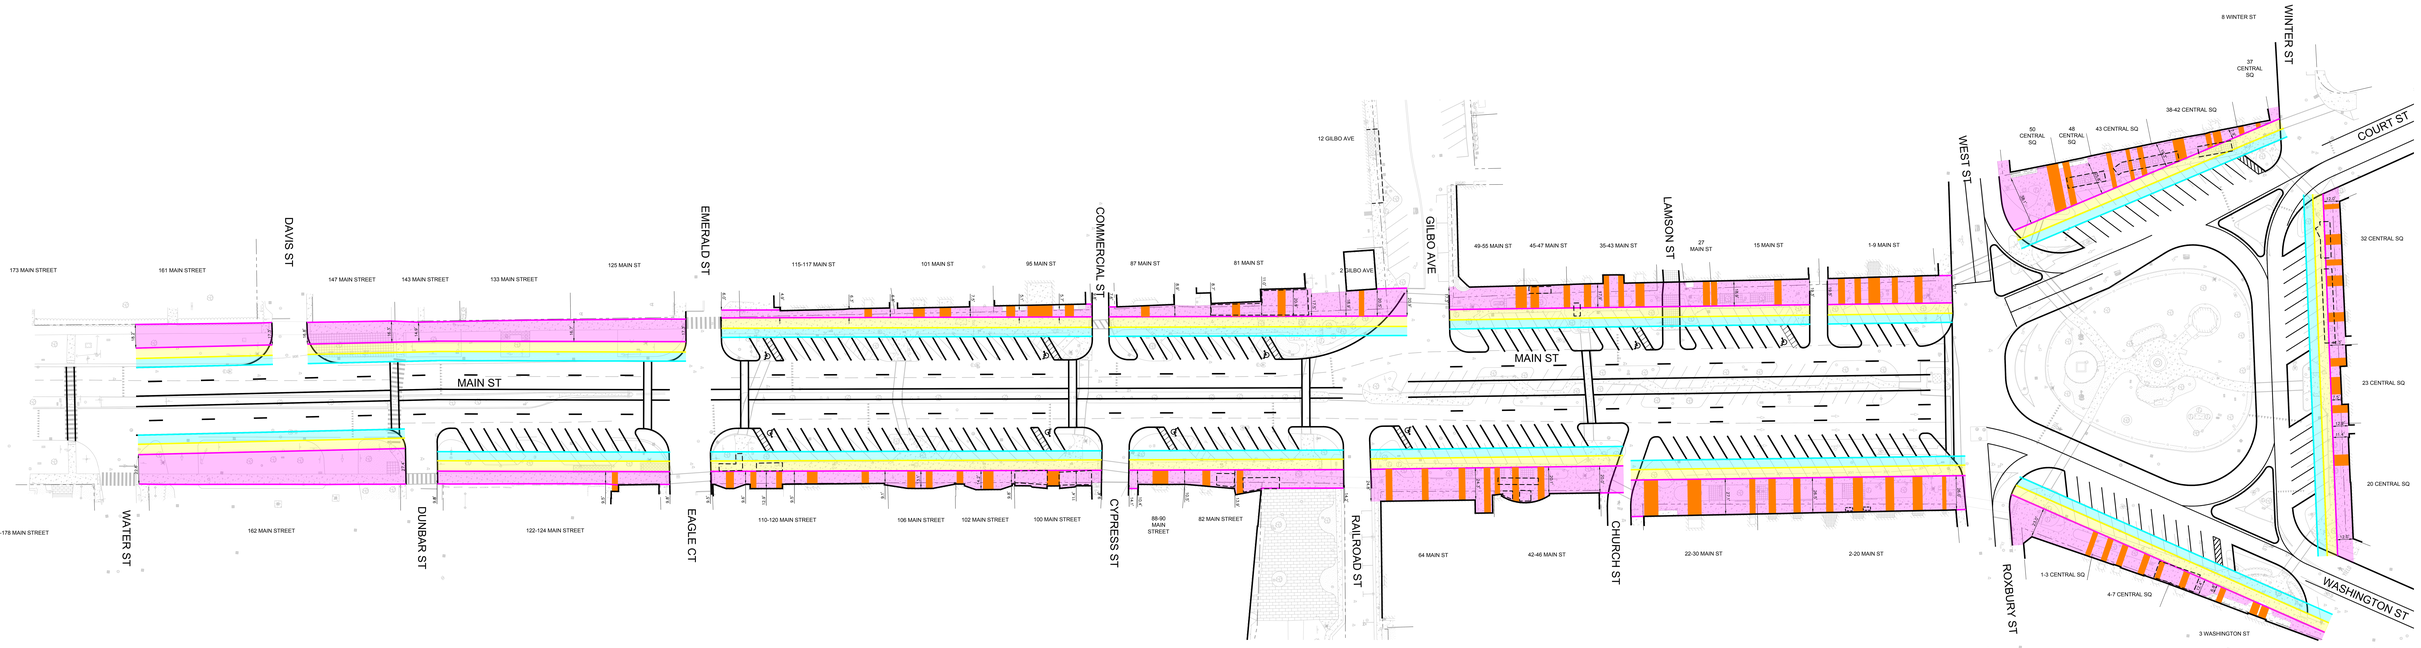

LEGEND

- BIKE LANE (7' TYP)
- SIDEWALK / UTILITY BUFFER (8' TYP)
- FLEXIBLE SPACE (WIDTH VARIES)
- EXISTING SIDEWALK PERMITS
- BUILDING ACCESS

MULTI-LANE HYBRID OPTION

Stantec