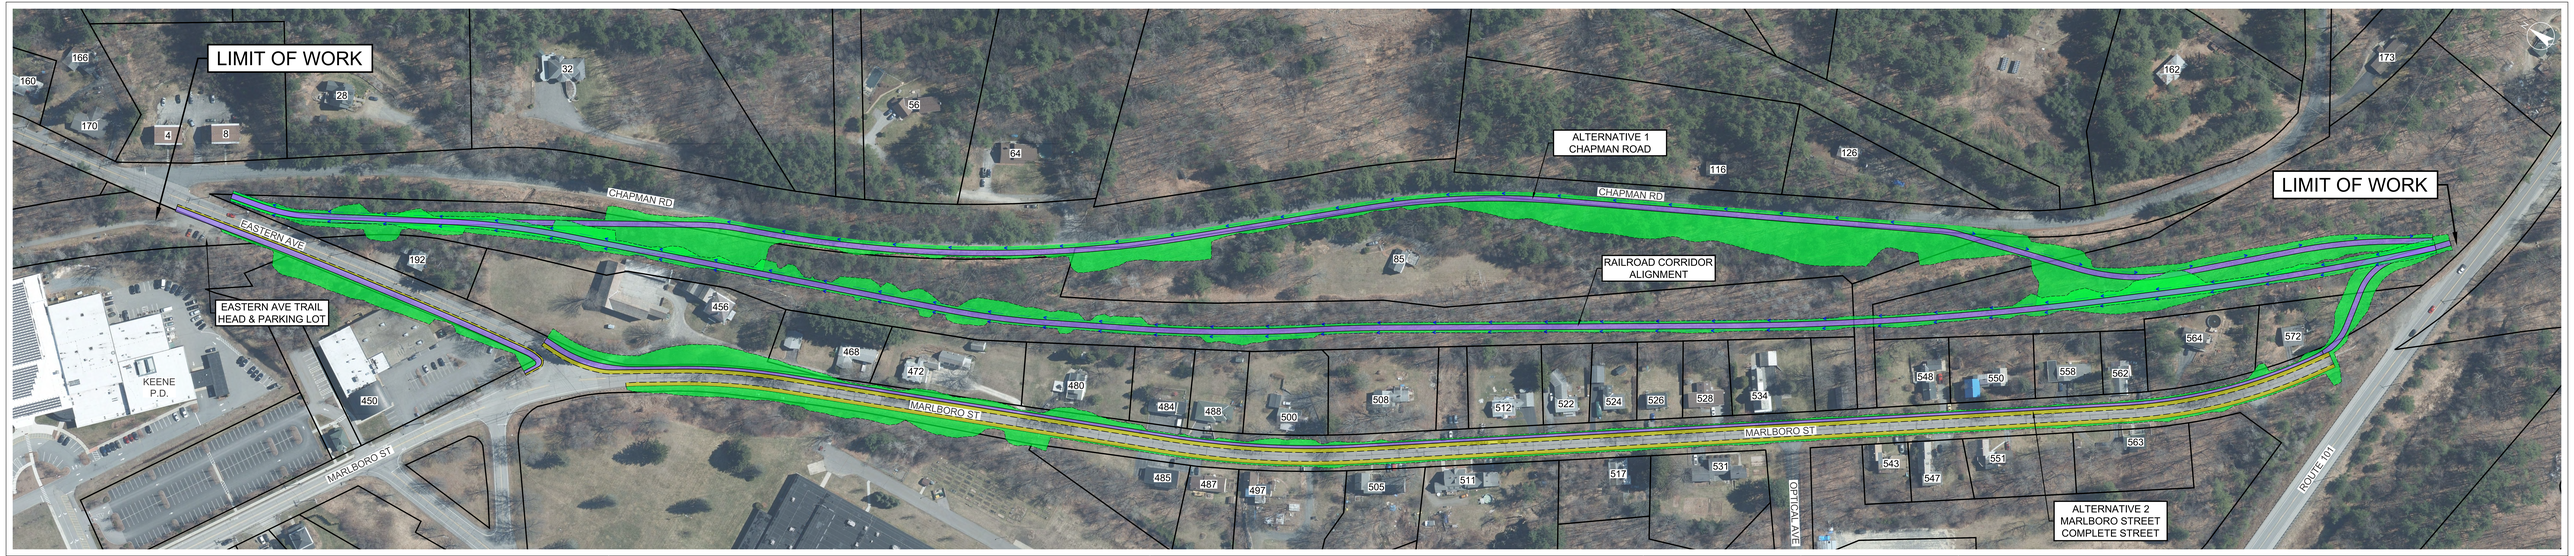

CITY OF KEENE, NH
TRANSPORTATION HERITAGE TRAIL PROJECT

ALTERNATIVES MEETING
JANUARY 08, 2024

LEGEND

- PROP. TRAIL / SIDEWALK SURFACE
- PROP. PAVED ROADWAY
- PROP. SLOPE WORK
- PROP. DITCH LINE
- PARCEL BOUNDARY

CITY OF KEENE
NEW HAMPSHIRE

Stantec

ALTERNATIVES PLAN

SCALE: 1" = 50'