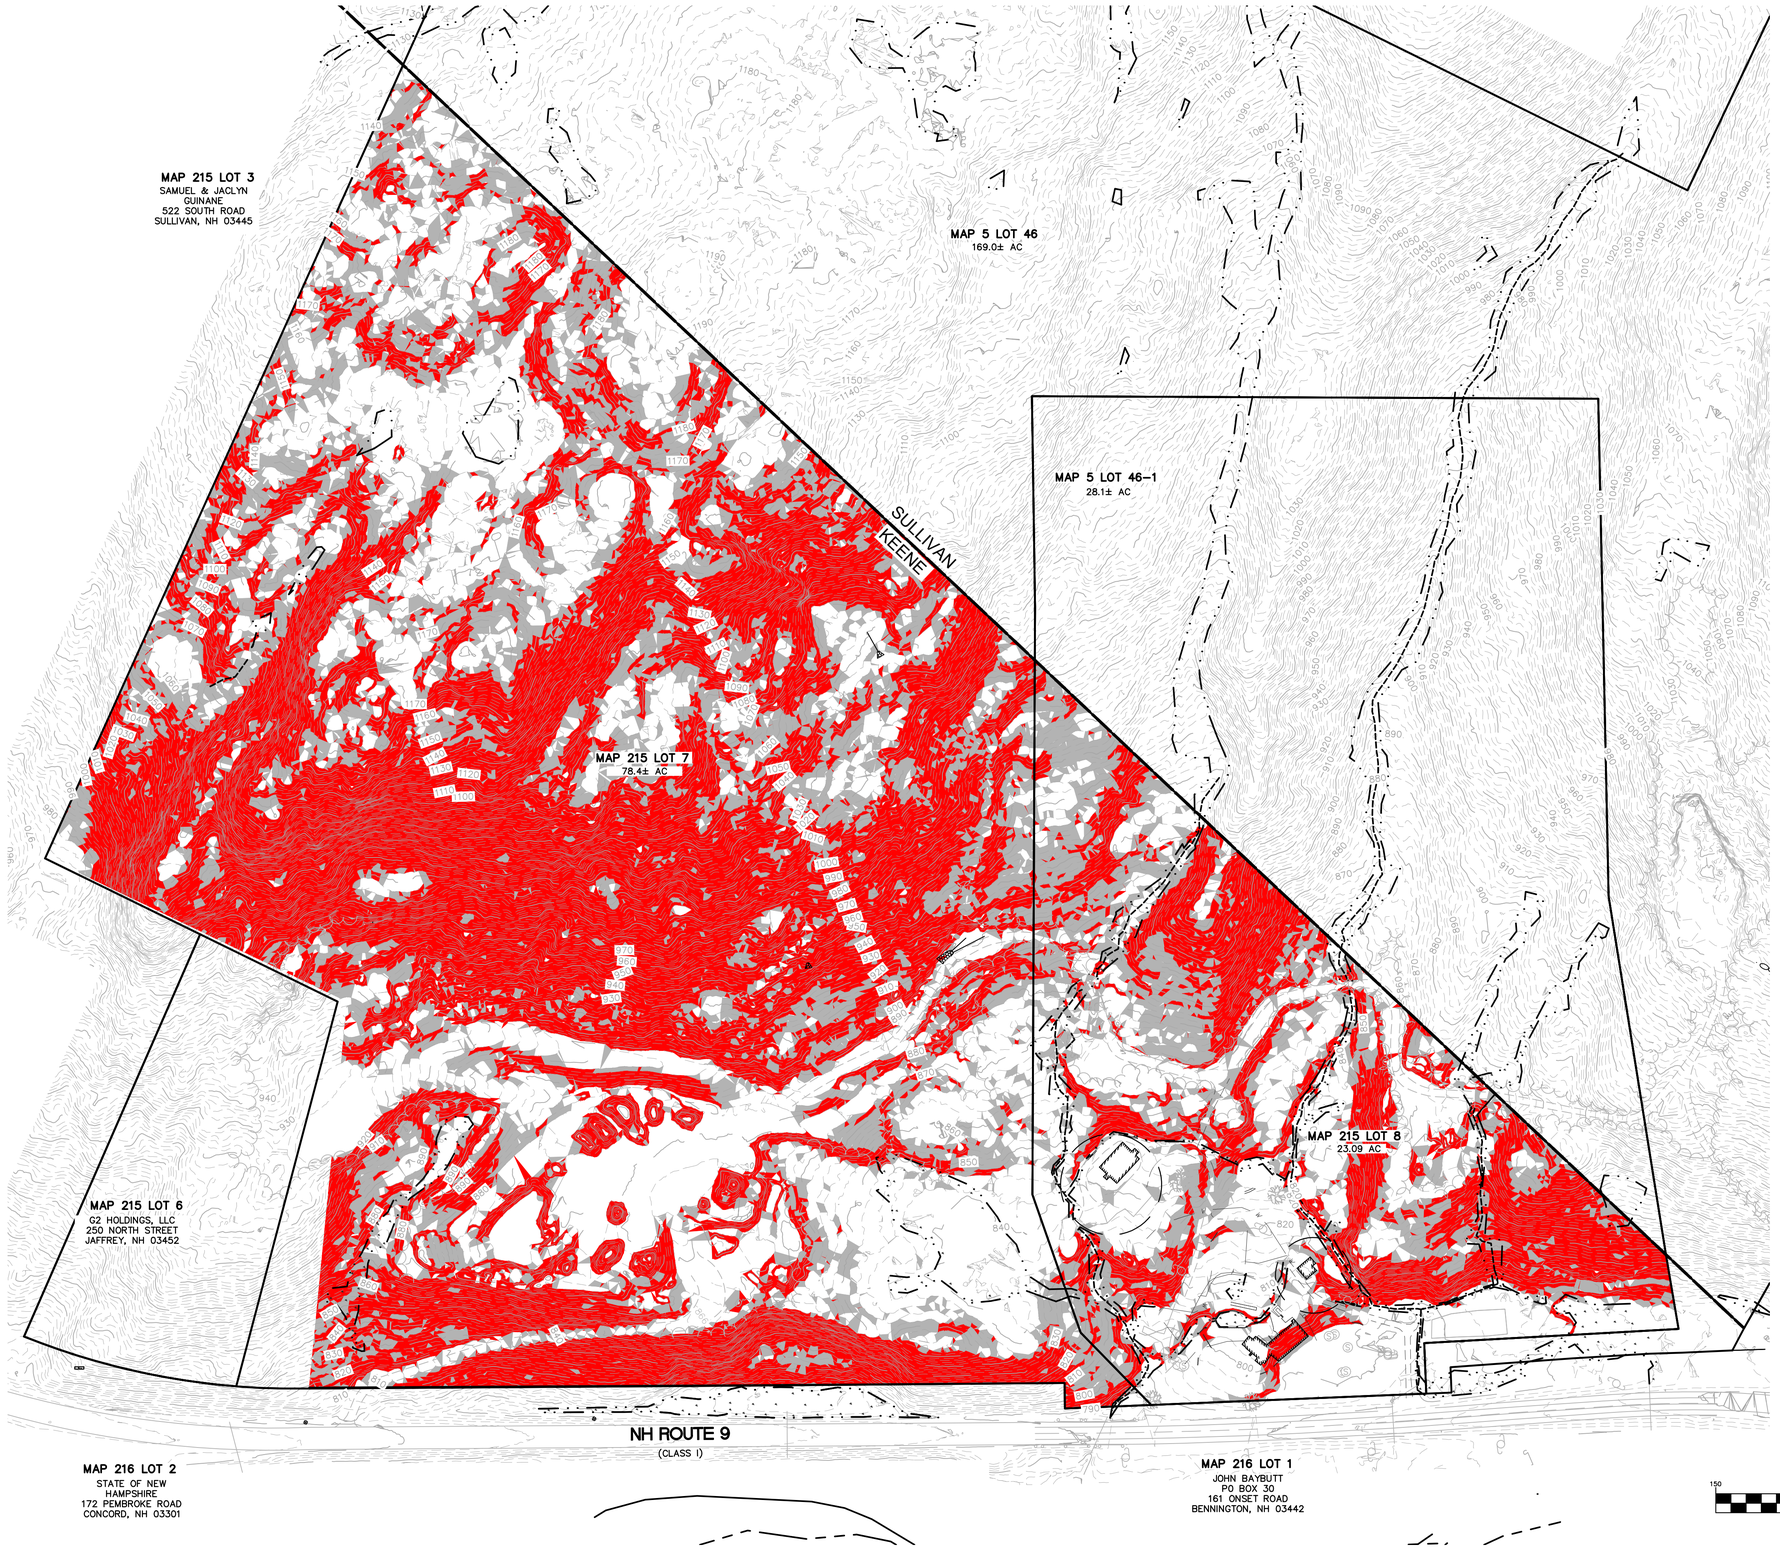

N

DIG SAFE
811
CALL TOLL FREE
DAMAGE PREVENTION SYSTEM
UTILITIES UNDERGROUND

LOT 7 SLOPES TABLE		
SLOPE	AREA	COLOR
PRECAUTIONARY	750141 SF	
PROHIBITIVE	1595724 SF	

LOT 8 SLOPES TABLE		
SLOPE	AREA	COLOR
PRECAUTIONARY	241627 SF	
PROHIBITIVE	310146 SF	

GRAPHIC SCALE

150 0 75 150 300 600

(IN FEET)
1 inch = 150 ft.

GRANITE ENGINEERING
civil engineering
land planning
municipal services

REVISIONS

No.	DATE	COMMENTS	BY
0		PROJECT SUBMITTAL	

OWNER:
G2 HOLDINGS, LLC
250 NORTH STREET
JAFFREY, NH 03452

GRANITE ENGINEERING

civil engineering • land planning • municipal services

150 Dow Street, Tower 2, Suite 421
Manchester,
New Hampshire 03101

603.518.8030

www.GraniteEng.com

STAMP:

LOCATION:
KEENE TAX MAP 215 LOTS 7 & 8
SULLIVAN TAX MAP 5 LOTS 46 & 46-1
57 ROUTE 9
KEENE & SULLIVAN, NEW HAMPSHIRE
CHESHIRE COUNTY

PROJECT:
GORDON SERVICES
KEENE

TITLE:
SLOPE ANALYSIS
EXISTING CONDITIONS

PROJECT No.	DATE:	SCALE:
23-0201-1	DECEMBER 20, 2024	HORIZ. 1"=150'
SHEET: 1 OF 2		

P:\3\2302011\dwg\Production Plans\2302011-SWR WAIVER.dwg, SA SHT1, 12/4/2024 3:30:33 PM, jsaint, DWG To PDF.pc3, ANSI full sheet D (34.00 x 22.00 inches), 1:1

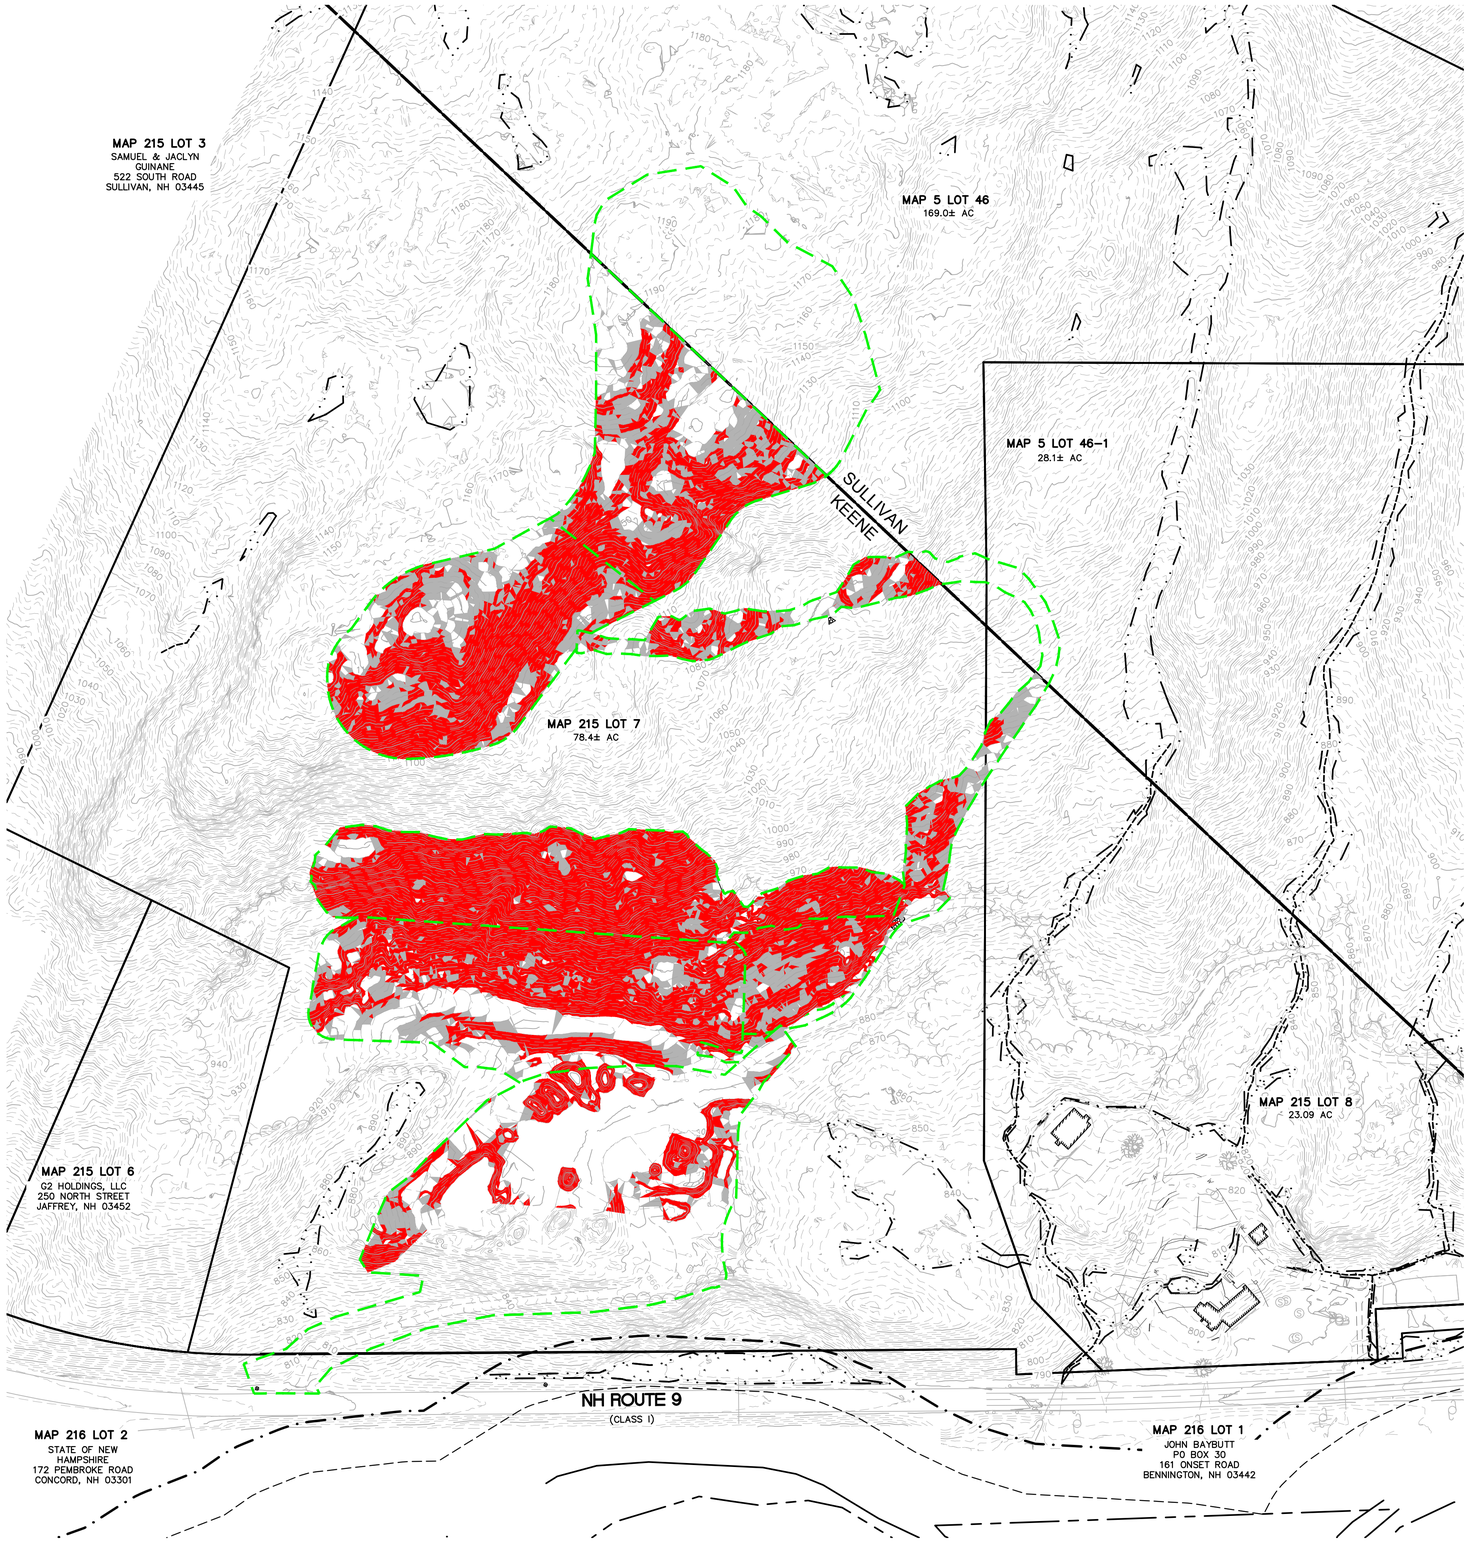

N

DIG SAFE
811
CALL TOLL FREE
DAMAGE PREVENTION SYSTEM
UTILITIES UNDERGROUND
RSA 374-F:1-VI-A

LOT 7 SLOPES TABLE		
SLOPE	AREA	COLOR
PRECAUTIONARY	202,015 SF	
PROHIBITIVE	570,398 SF	

LOT 8 SLOPES TABLE		
SLOPE	AREA	COLOR
PRECAUTIONARY	4,681 SF	
PROHIBITIVE	1,372 SF	

GRAPHIC SCALE

150 0 75 150 300 600

(IN FEET)
1 inch = 150 ft.

GRANITE ENGINEERING
civil engineering
land planning
municipal services

REVISIONS

No.	DATE	COMMENTS	BY
0		PROJECT SUBMITTAL	

OWNER:
G2 HOLDINGS, LLC
250 NORTH STREET
JAFFREY, NH 03452

GRANITE ENGINEERING
civil engineering • land planning • municipal services
150 Dow Street, Tower 2, Suite 421
Manchester,
New Hampshire 03101
603.518.8030
www.GraniteEng.com

STAMP:

LOCATION:
KEENE TAX MAP 215 LOTS 7 & 8
SULLIVAN TAX MAP 5 LOTS 46 & 46-1
57 ROUTE 9
KEENE & SULLIVAN, NEW HAMPSHIRE
CHESHIRE COUNTY

PROJECT:
GORDON SERVICES KEENE

TITLE: SLOPE ANALYSIS WITHIN PROPOSED DISTURBANCES

PROJECT No.	DATE:	SCALE:
23-0201-1	DECEMBER 20, 2024	HORIZ. 1"=150'
SHEET: 2 OF 2		